
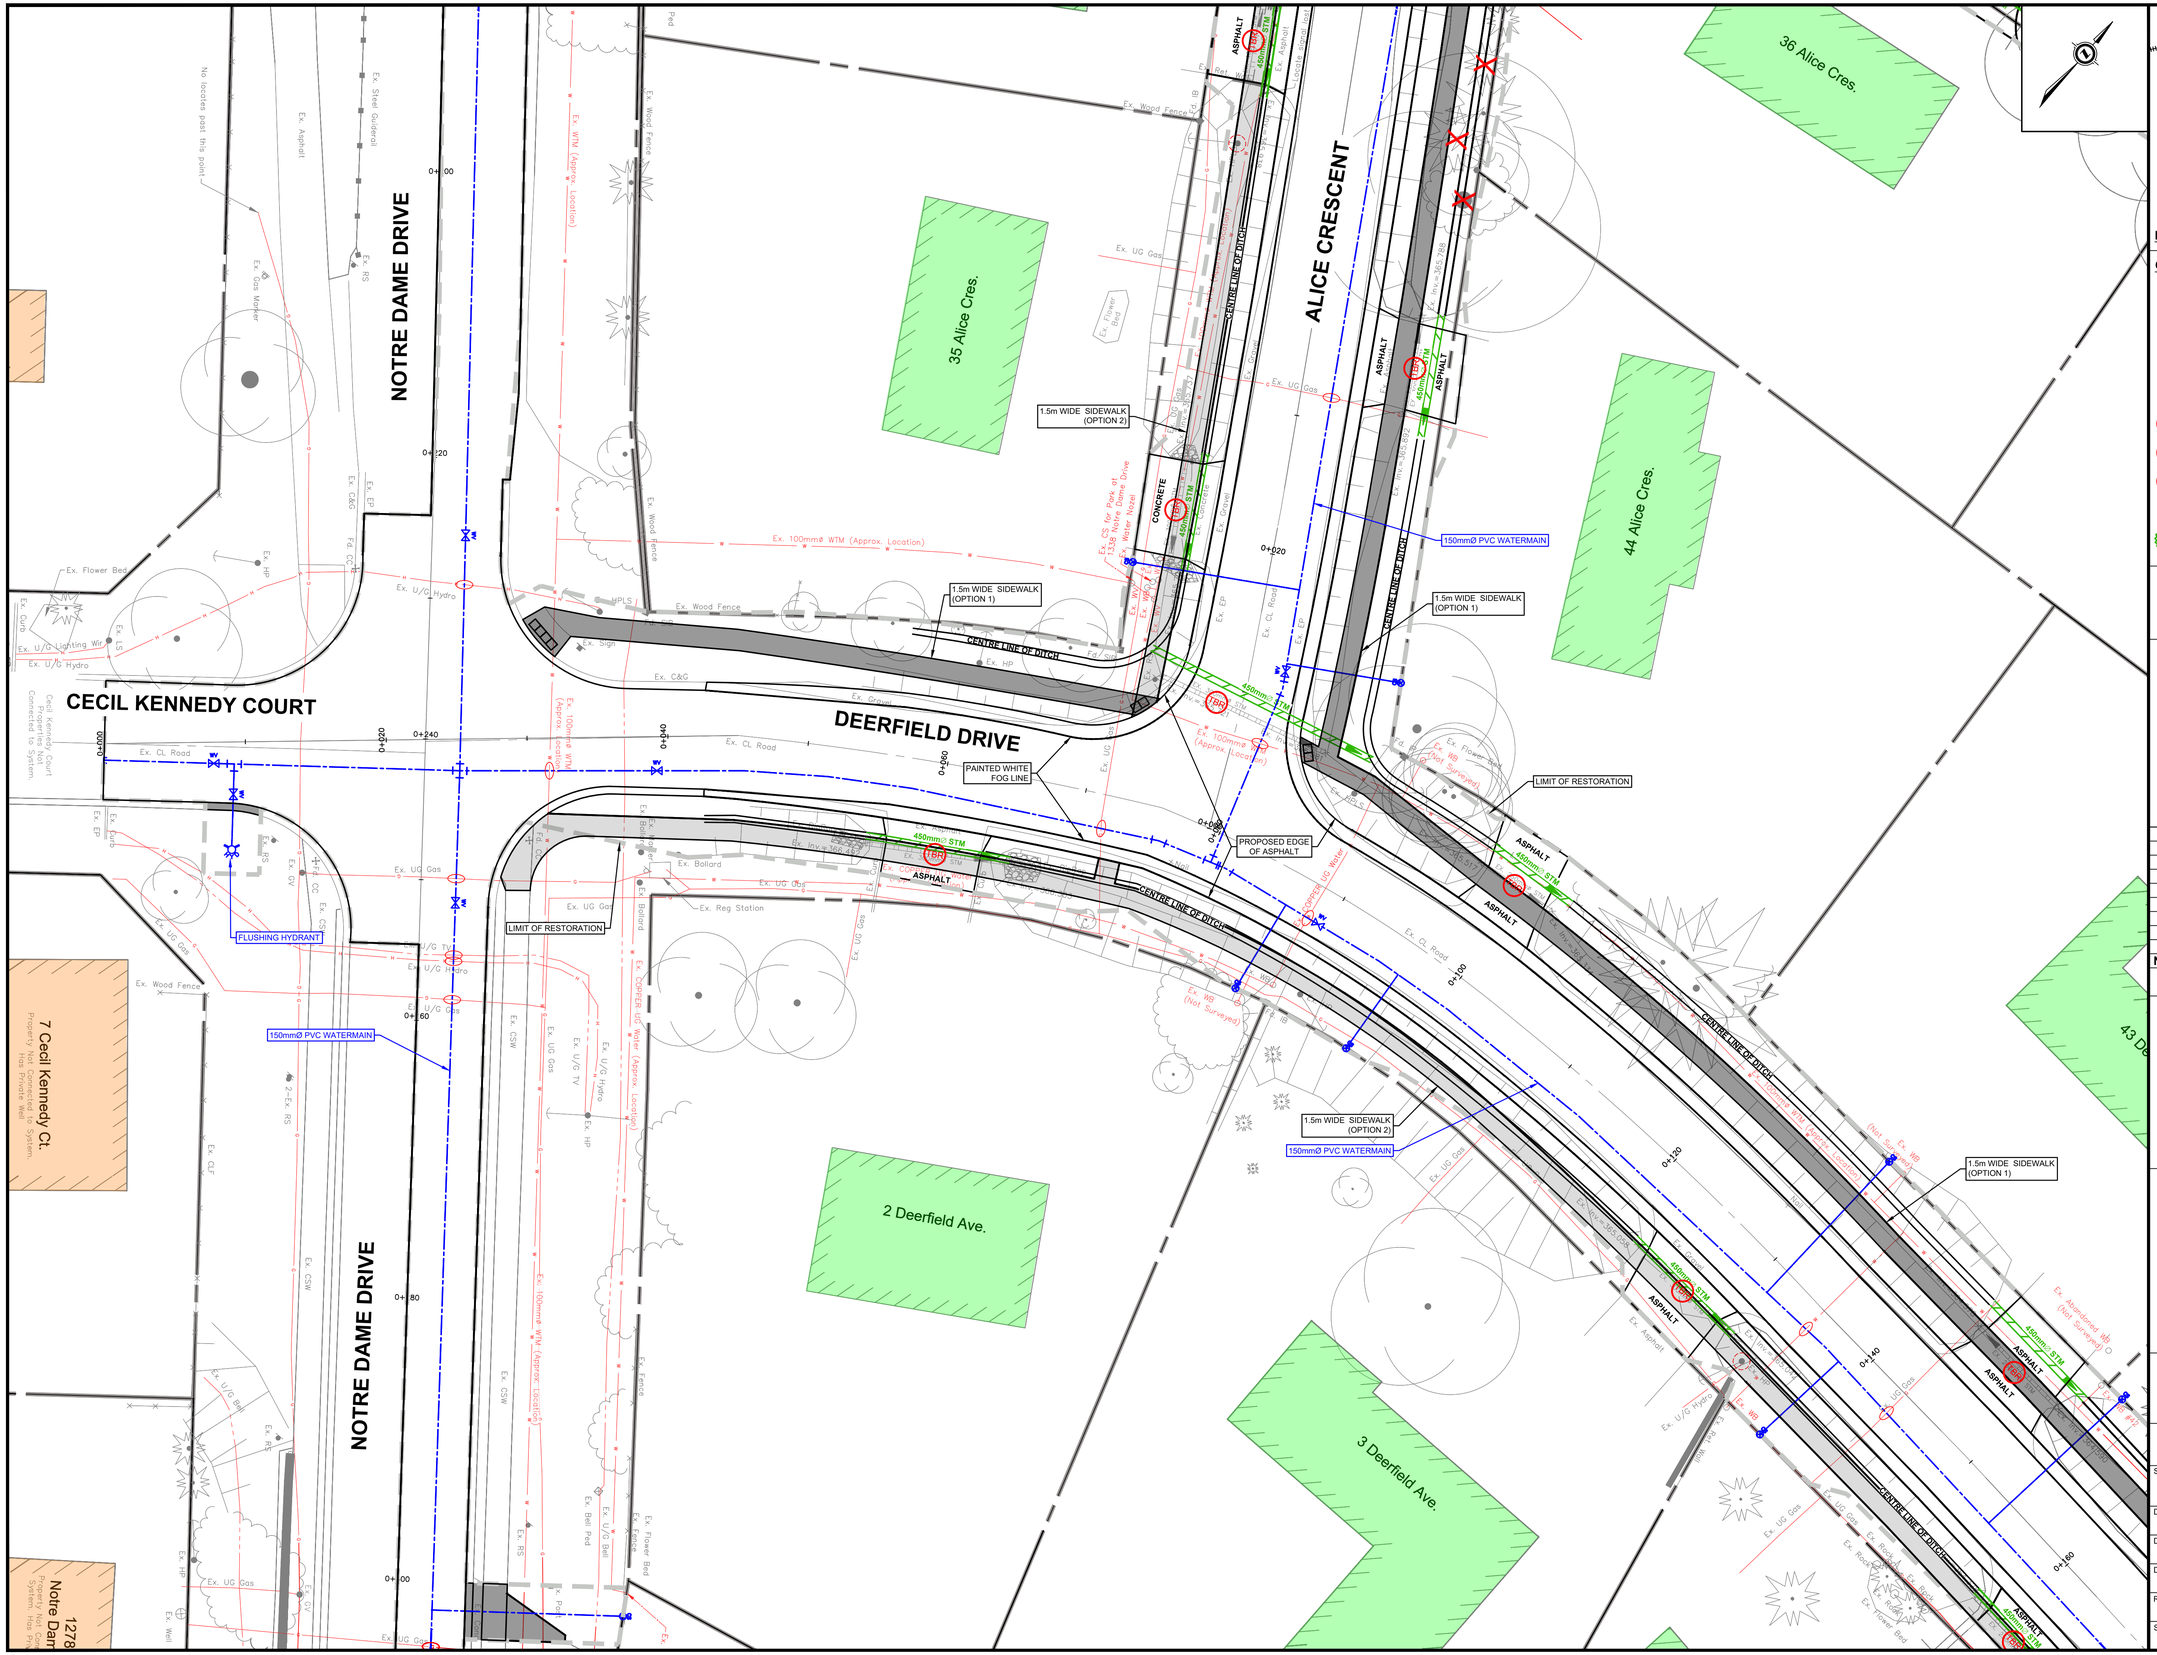


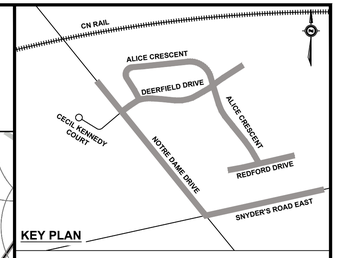

KEY PLAN

GENERAL NOTES

THE POSITION OF POLE LINES, CONDUITS, WATERMAINS, SEWERS AND OTHER UNDERGROUND AND ABOVE GROUND UTILITIES AND STRUCTURES ARE NOT NECESSARILY SHOWN ON THE CONTRACT DRAWINGS, AND WHERE SHOWN, THE ACCURACY OF THE POSITION OF SUCH UTILITIES AND STRUCTURES IS NOT GUARANTEED.

BEFORE STARTING WORK, THE CONTRACTOR(S) WILL PROVE THE POSITION OF ALL SUCH UTILITIES AND STRUCTURES AND WILL ASSUME LIABILITY FOR DAMAGE TO THEM.

ALL DIMENSIONS ARE IN METRES UNLESS OTHERWISE NOTED.

ALL DIMENSIONS RELATED TO CURB ARE FROM BASE OF CURB AT GUTTER.

TBA	STRUCTURES TO BE ABANDONED		EX. TACTILE WARNING PLATE
TBR	STRUCTURES TO BE REMOVED		PROPOSED TACTILE WARNING PLATE
		361.560	EX. ELEVATION
P	TREES TO BE PROTECTED	361.560	PROP. ELEVATION
			STANDARD SERVICE
X	TREES TO BE REMOVED		NOT SERVICED/ SERVICE AVAILABLE
	SEDIMENT CONTROL REQUIRED		NON-STANDARD SERVICE

GEODETIC BENCHMARK ELEV. = 365.566

BM WI49 RMW 371, TABLET SET IN CONC. RETAINING WALL ALONG TOP OF BRIDGE CARRYING REG RD 12 OVER HWY 7/8. TABLET IS SET IN W FACE ON S END OF WALL AT END OF STEEL GUIDE RAIL, 0.2m ABOVE CHAMFER AND 0.4m N OF S END OF WALL.

MUNICIPAL SERVICES:

EXISTING SANITARY SEWER	SAN
EXISTING STORM SEWER	STM
EXISTING WATER MAIN	W
PROPOSED SANITARY SEWER	SAN
PROPOSED STORM SEWER	STM
PROPOSED WATER MAIN	W

UTILITIES:

BELL TELEPHONE	B
ENBRIDGE GAS	G
HYDRO	H
HYDRO ONE	HO
ROGERS COMMUNICATIONS	TV

No.	DESCRIPTION	DATE	BY

REVISIONS

TOWNSHIP OF Wilmot

THE CORPORATION OF THE TOWNSHIP OF WILMOT
INFRASTRUCTURE SERVICES DEPARTMENT

DEERFIELD DRIVE

WATERMAIN CONSTRUCTION

CONTRACT RFT2026-XX

DEERFIELD DRIVE

STA. 0+000 TO 0+166

PLAN


SCALE:	HORIZ: 1:200 VERT: 1:50
DATE:	FEBRUARY 18, 2026
DRAWN BY:	J.S.
DESIGNED BY:	J.S.
REVIEWED BY:	D.R.
SHEET:	OF

0 5 10 Meters

ENGINEERS STAMP

2026-02-18 12:54:15 PM

M:\01_DESIGN & CONSTRUCTION\2025-PETERSBURG DWGS_KNIPFEL PRIVATE\02_DESIGN\03_CIVIL 3\PETERSBURG - DESIGN - SEMI URBAN - PIC.DWG

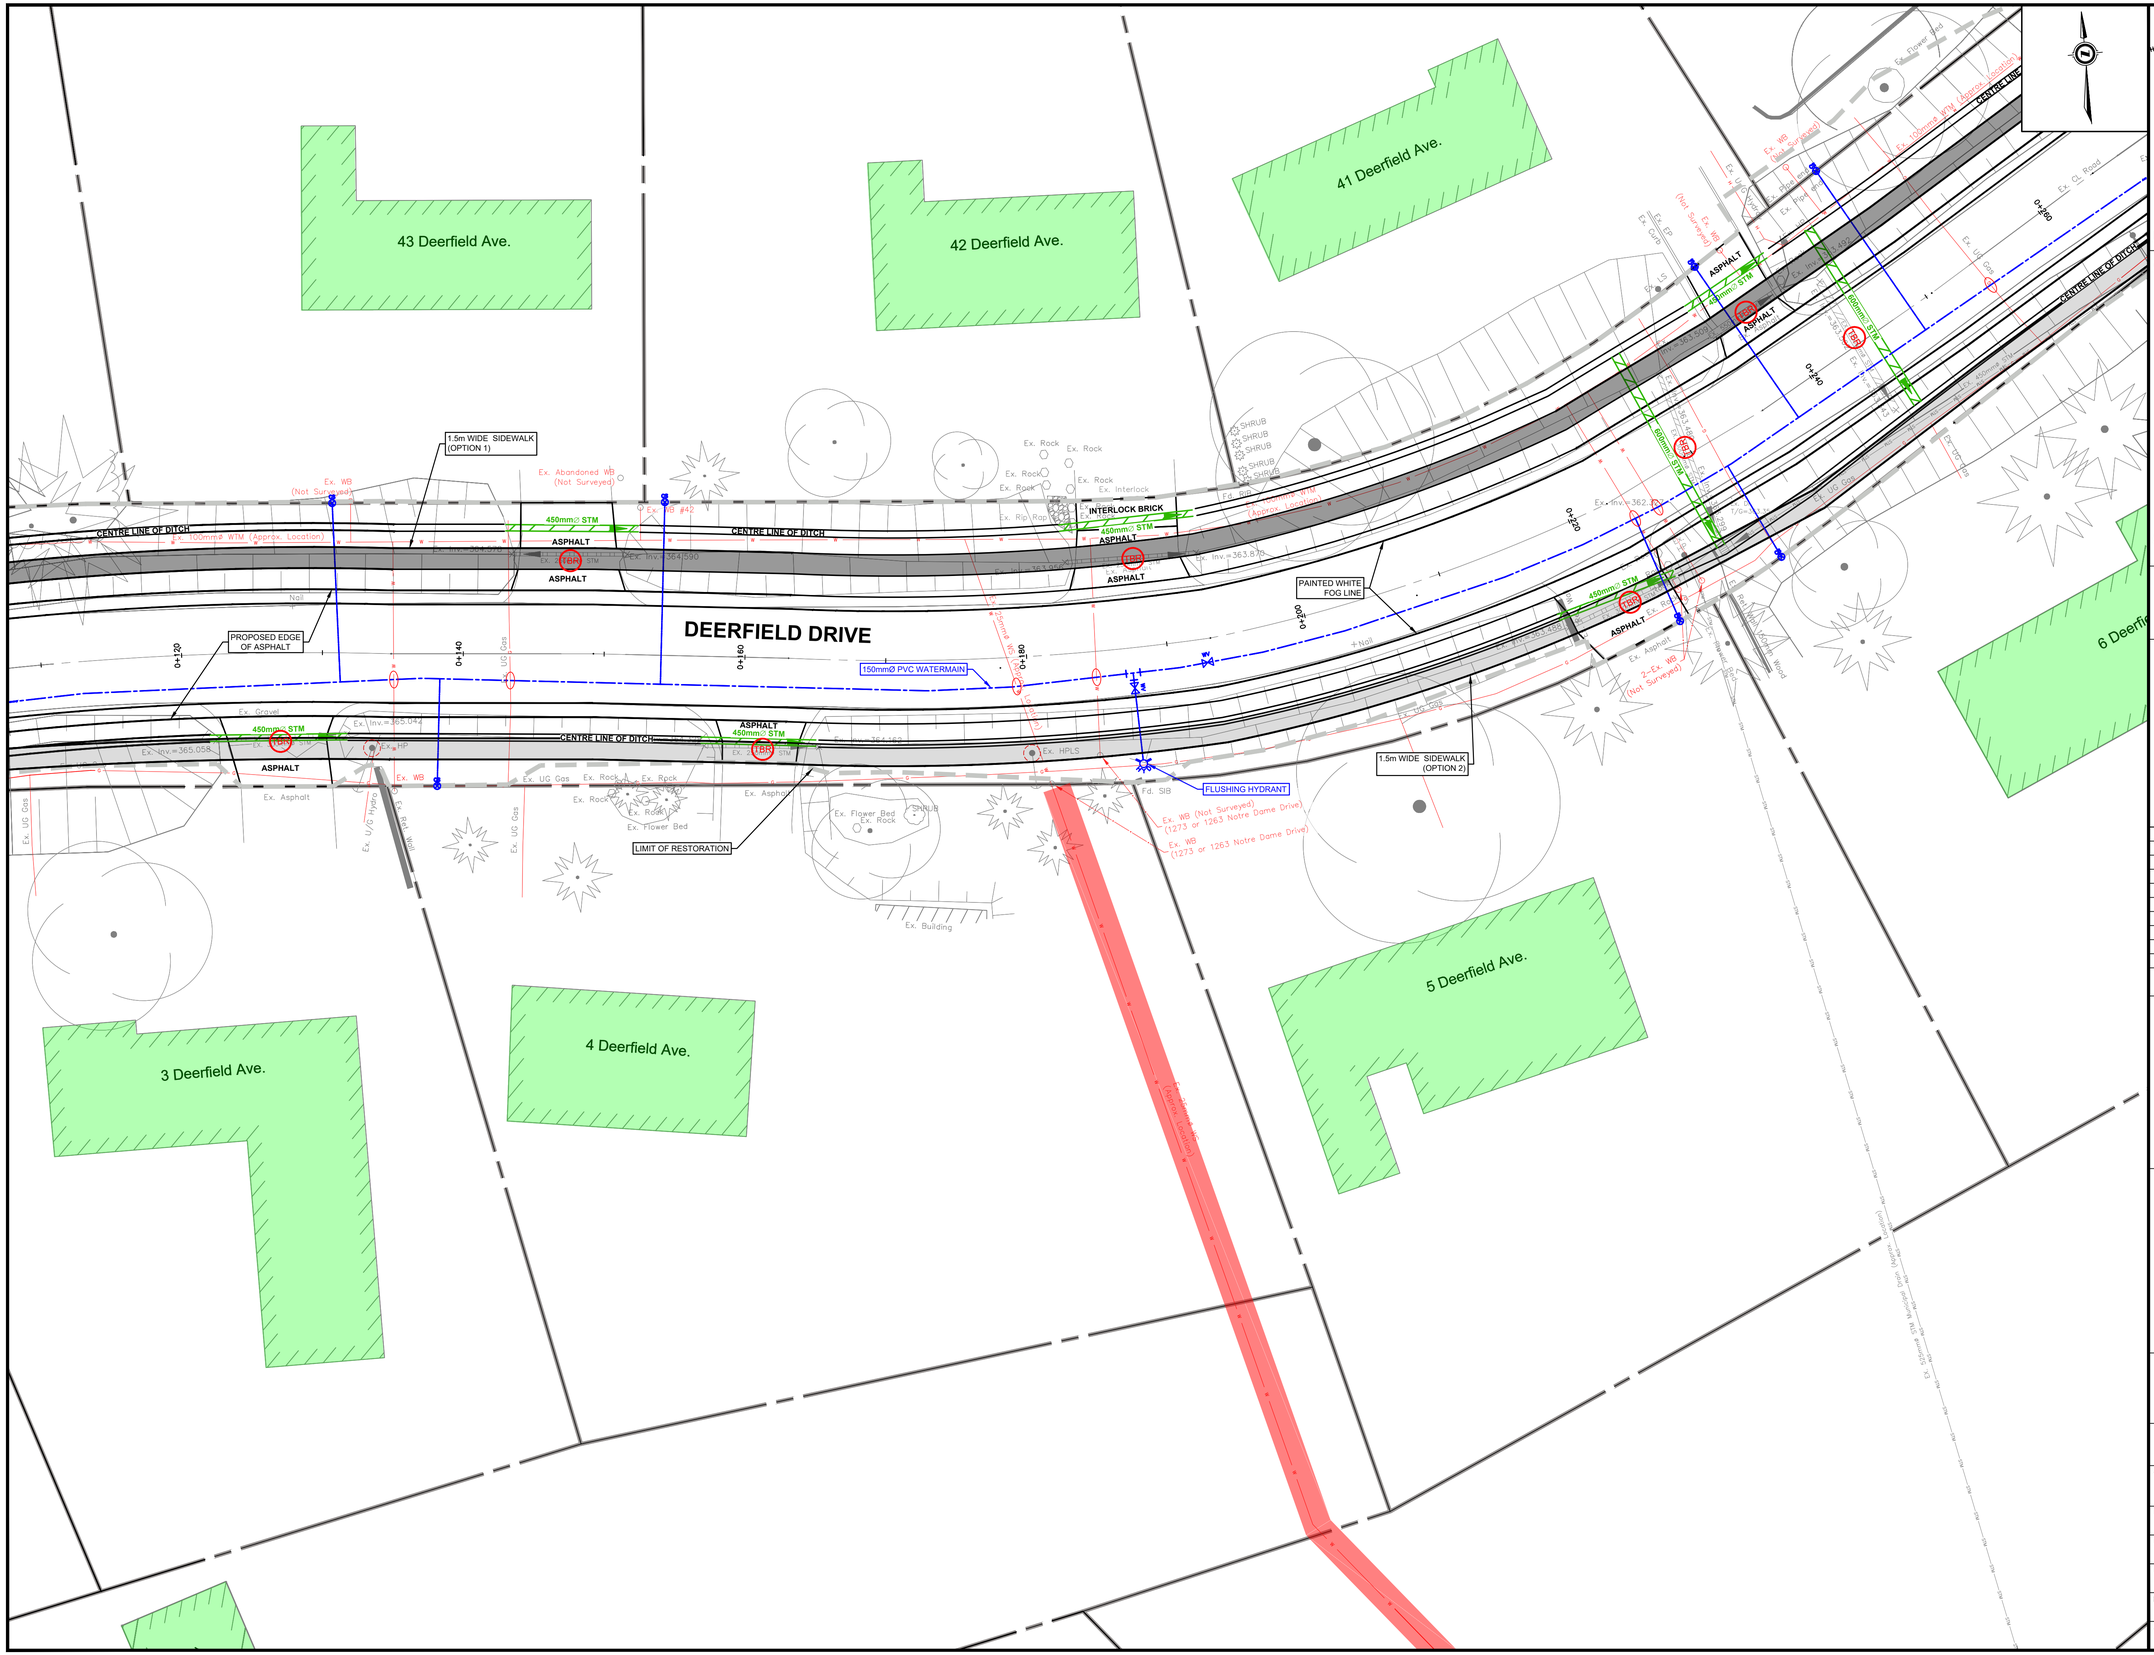

GENERAL NOTES

THE POSITION OF POLE LINES, CONDUITS, WATERMAINS, SEWERS AND OTHER UNDERGROUND AND ABOVE GROUND UTILITIES AND STRUCTURES ARE NOT NECESSARILY SHOWN ON THE CONTRACT DRAWINGS, AND WHERE SHOWN, THE ACCURACY OF THE POSITION OF SUCH UTILITIES AND STRUCTURES IS NOT GUARANTEED.

BEFORE STARTING WORK, THE CONTRACTOR(S) WILL PROVE THE POSITION OF ALL SUCH UTILITIES AND STRUCTURES AND WILL ASSUME LIABILITY FOR DAMAGE TO THEM.

ALL DIMENSIONS ARE IN METRES UNLESS OTHERWISE NOTED.

ALL DIMENSIONS RELATED TO CURB ARE FROM BASE OF CURB AT GUTTER.

TBA	-	STRUCTURES TO BE ABANDONED		-	EX. TACTILE WARNING PLATE
TBR	-	STRUCTURES TO BE REMOVED		-	PROPOSED TACTILE WARNING PLATE
			361.560	-	EX. ELEVATION
P	-	TREES TO BE PROTECTED	361.560	-	PROP. ELEVATION
				-	STANDARD SERVICE
X	-	TREES TO BE REMOVED		-	NOT SERVICED/ SERVICE AVAILABLE
	-	SEDIMENT CONTROL REQUIRED		-	NON-STANDARD SERVICE

GEODETIC BENCHMARK ELEV. = 365.56

BM WI49 RMW 371, TABLET SET IN CONC. RETAINING WALL ALONG TOP OF BRIDGE CARRYING REG RD 12 OVER HWY 7/8. TABLET IS SET IN W FACE ON S END OF WALL AT END OF STEEL GUIDE RAIL, 0.2m ABOVE CHAMFER AND 0.4m N OF S END OF WALL.

MUNICIPAL SERVICES:

EXISTING SANITARY SEWER	SAN
EXISTING STORM SEWER	STM
EXISTING WATER MAIN	W
PROPOSED SANITARY SEWER	
PROPOSED STORM SEWER	
PROPOSED WATER MAIN	

UTILITIES:

BELL TELEPHONE	B
ENBRIDGE GAS	G
HYDRO	H
HYDRO ONE	HO
ROGERS COMMUNICATIONS	TV

No.	DESCRIPTION	DATE	BY

REVISIONS

THE CORPORATION OF THE
TOWNSHIP OF WILMOT
INFRASTRUCTURE SERVICES DEPARTMENT

DEERFIELD DRIVE

WATERMAIN CONSTRUCTION

CONTRACT RFT2026-XX

DEERFIELD DRIVE


STA. 0+108 TO 0+267


PLAN

SCALE: HORIZ: 1:200 VERT: 1:50	0 5 10 Meters
DATE: FEBRUARY 18, 2026	ENGINEERS STAMP
DRAWN BY: J.S.	
DESIGNED BY: J.S.	
REVIEWED BY: D.R.	
SHEET: OF	

2026-02-18 12:56:12 PM

M:\01_DESIGN & CONSTRUCTION\2025-PETERSBURG DWS_KNIPFEL PRIVATE\02_DESIGN\03_CIVIL 3D\PETERSBURG - DESIGN - SEMI URBAN - PIC.DWG

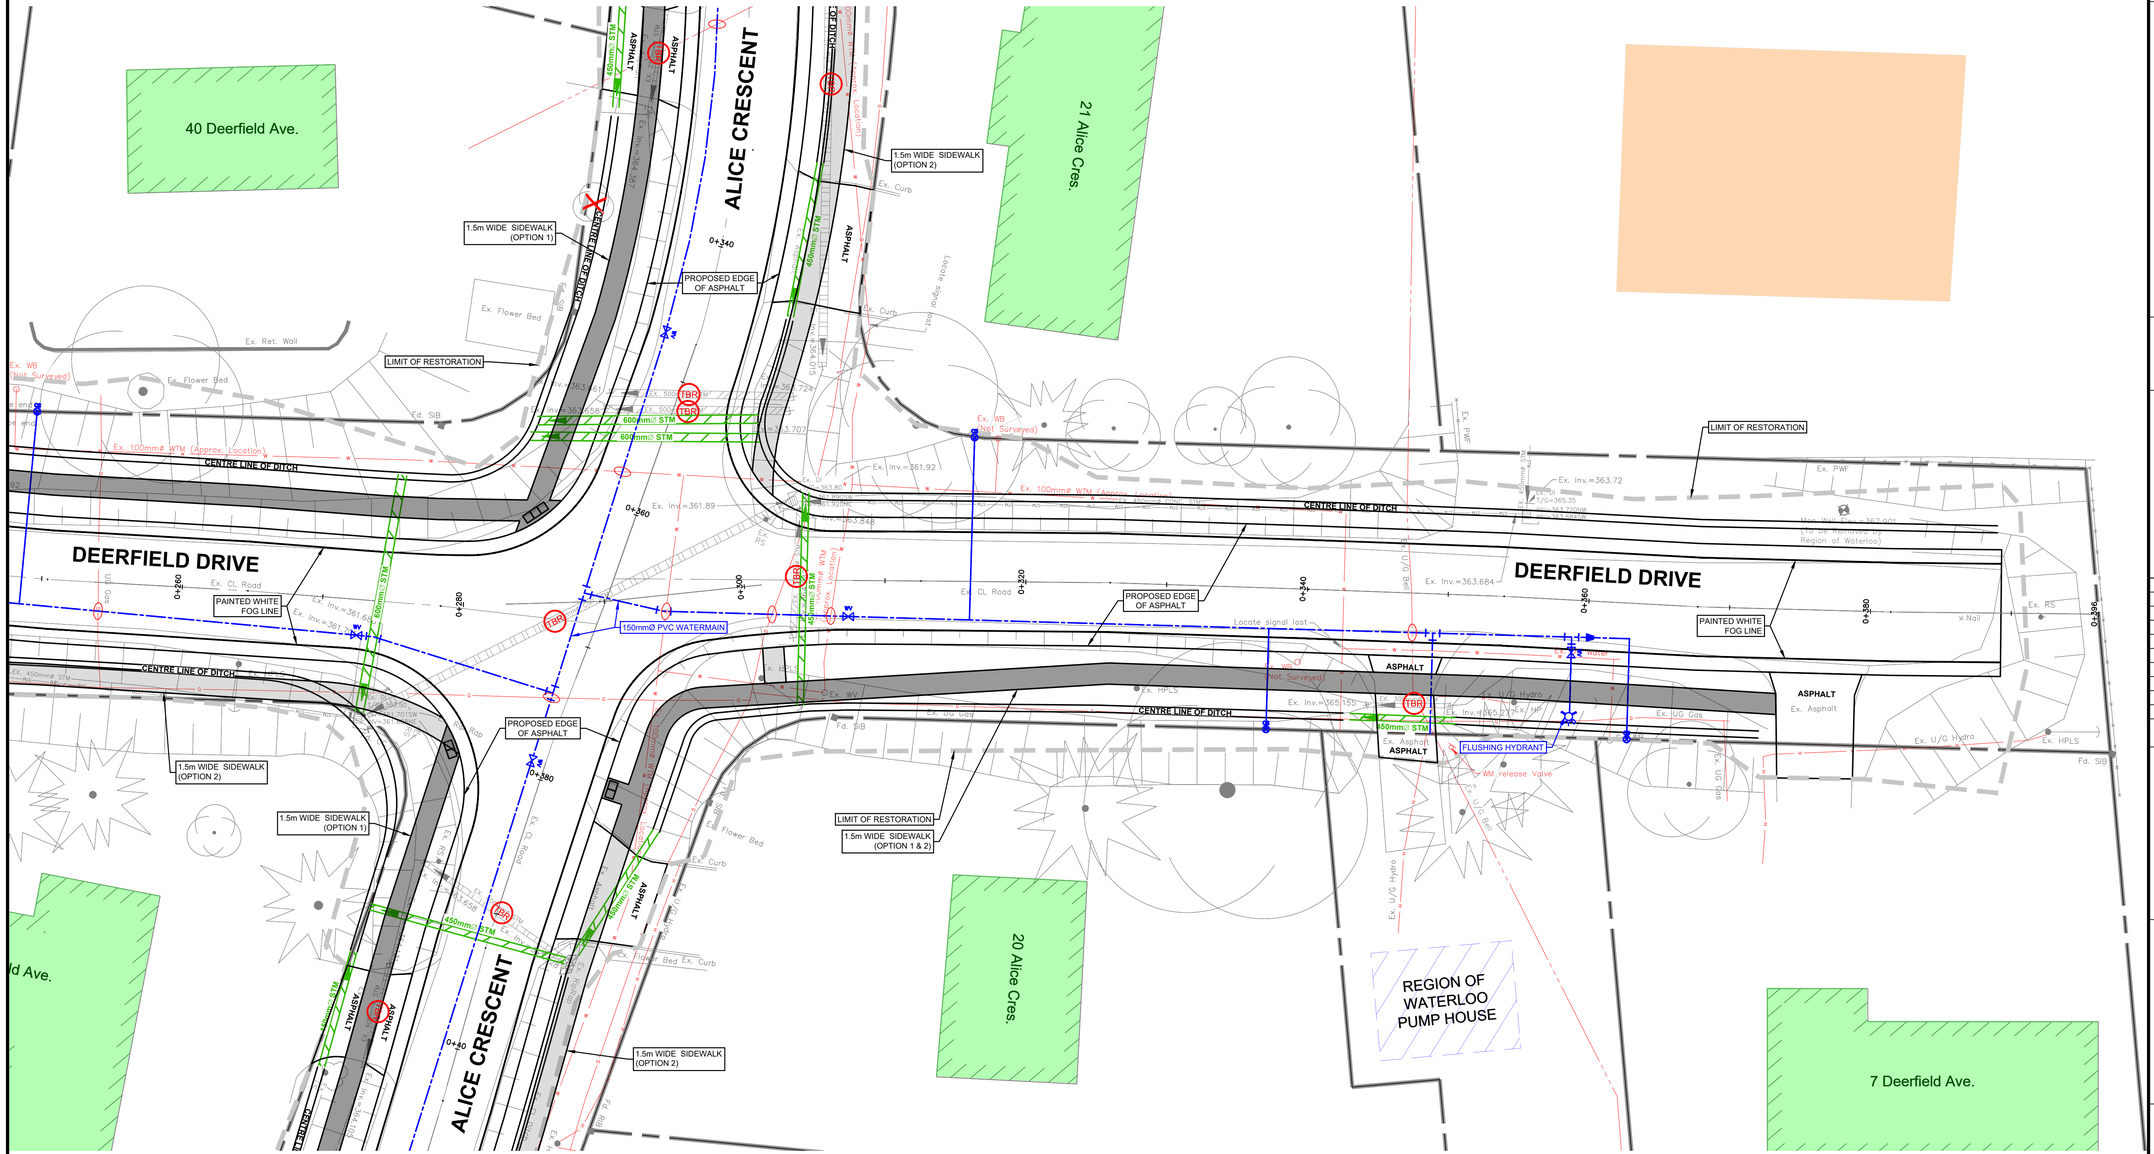

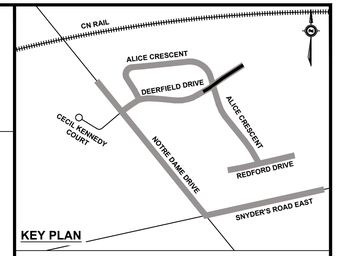

KEY PLAN

GENERAL NOTES

THE POSITION OF POLE LINES, CONDUITS, WATERMAINS, SEWERS AND OTHER UNDERGROUND AND ABOVE GROUND UTILITIES AND STRUCTURES ARE NOT NECESSARILY SHOWN ON THE CONTRACT DRAWINGS, AND WHERE SHOWN, THE ACCURACY OF THE POSITION OF SUCH UTILITIES AND STRUCTURES IS NOT GUARANTEED.

BEFORE STARTING WORK, THE CONTRACTOR(S) WILL PROVE THE POSITION OF ALL SUCH UTILITIES AND STRUCTURES AND WILL ASSUME LIABILITY FOR DAMAGE TO THEM.

ALL DIMENSIONS ARE IN METRES UNLESS OTHERWISE NOTED.

ALL DIMENSIONS RELATED TO CURB ARE FROM BASE OF CURB AT GUTTER.

TBA	STRUCTURES TO BE ABANDONED		EX. TACTILE WARNING PLATE
TBR	STRUCTURES TO BE REMOVED		PROPOSED TACTILE WARNING PLATE
P	TREES TO BE PROTECTED	361.560	EX. ELEVATION
X	TREES TO BE REMOVED	361.560	PROP. ELEVATION
	SEDIMENT CONTROL REQUIRED		STANDARD SERVICE
			NOT SERVICED/ SERVICE AVAILABLE
			NON-STANDARD SERVICE

GEODETIC BENCHMARK ELEV. = 365.566

BM WI49 RMW 371, TABLET SET IN CONC. RETAINING WALL ALONG TOP OF BRIDGE CARRYING REG RD 12 OVER HWY 7/8. TABLET IS SET IN W FACE ON S END OF WALL AT END OF STEEL GUIDE RAIL, 0.2m ABOVE CHAMFER AND 0.4m N OF S END OF WALL.

MUNICIPAL SERVICES:

EXISTING SANITARY SEWER	SAN
EXISTING STORM SEWER	STM STM STM STM
EXISTING WATER MAIN	W
PROPOSED SANITARY SEWER	
PROPOSED STORM SEWER	
PROPOSED WATER MAIN	

UTILITIES:

BELL TELEPHONE	B
ENBRIDGE GAS	G
HYDRO	H
HYDRO ONE	HO
ROGERS COMMUNICATIONS	TV

No.	DESCRIPTION	DATE	BY

REVISIONS

THE CORPORATION OF THE TOWNSHIP OF WILMOT
INFRASTRUCTURE SERVICES DEPARTMENT

DEERFIELD DRIVE

WATERMAIN CONSTRUCTION

CONTRACT RFT2026-XX

DEERFIELD DRIVE


STA. 0+248 TO 0+396


PLAN

SCALE: HORIZ: 1:200 VERT: 1:50	0 5 10 Meters
DATE: FEBRUARY 18, 2026	ENGINEERS STAMP
DRAWN BY: J.S.	
DESIGNED BY: J.S.	
REVIEWED BY: D.R.	
SHEET: OF	

2026-02-18 12:57:36 PM

M:\01_DESIGN & CONSTRUCTION\2025-PETERSBURG DWS_KNIPFEL PRIVATE\02_DESIGN\03_CIVIL 3D\PETERSBURG - DESIGN - SEMI URBAN - PIC.DWG

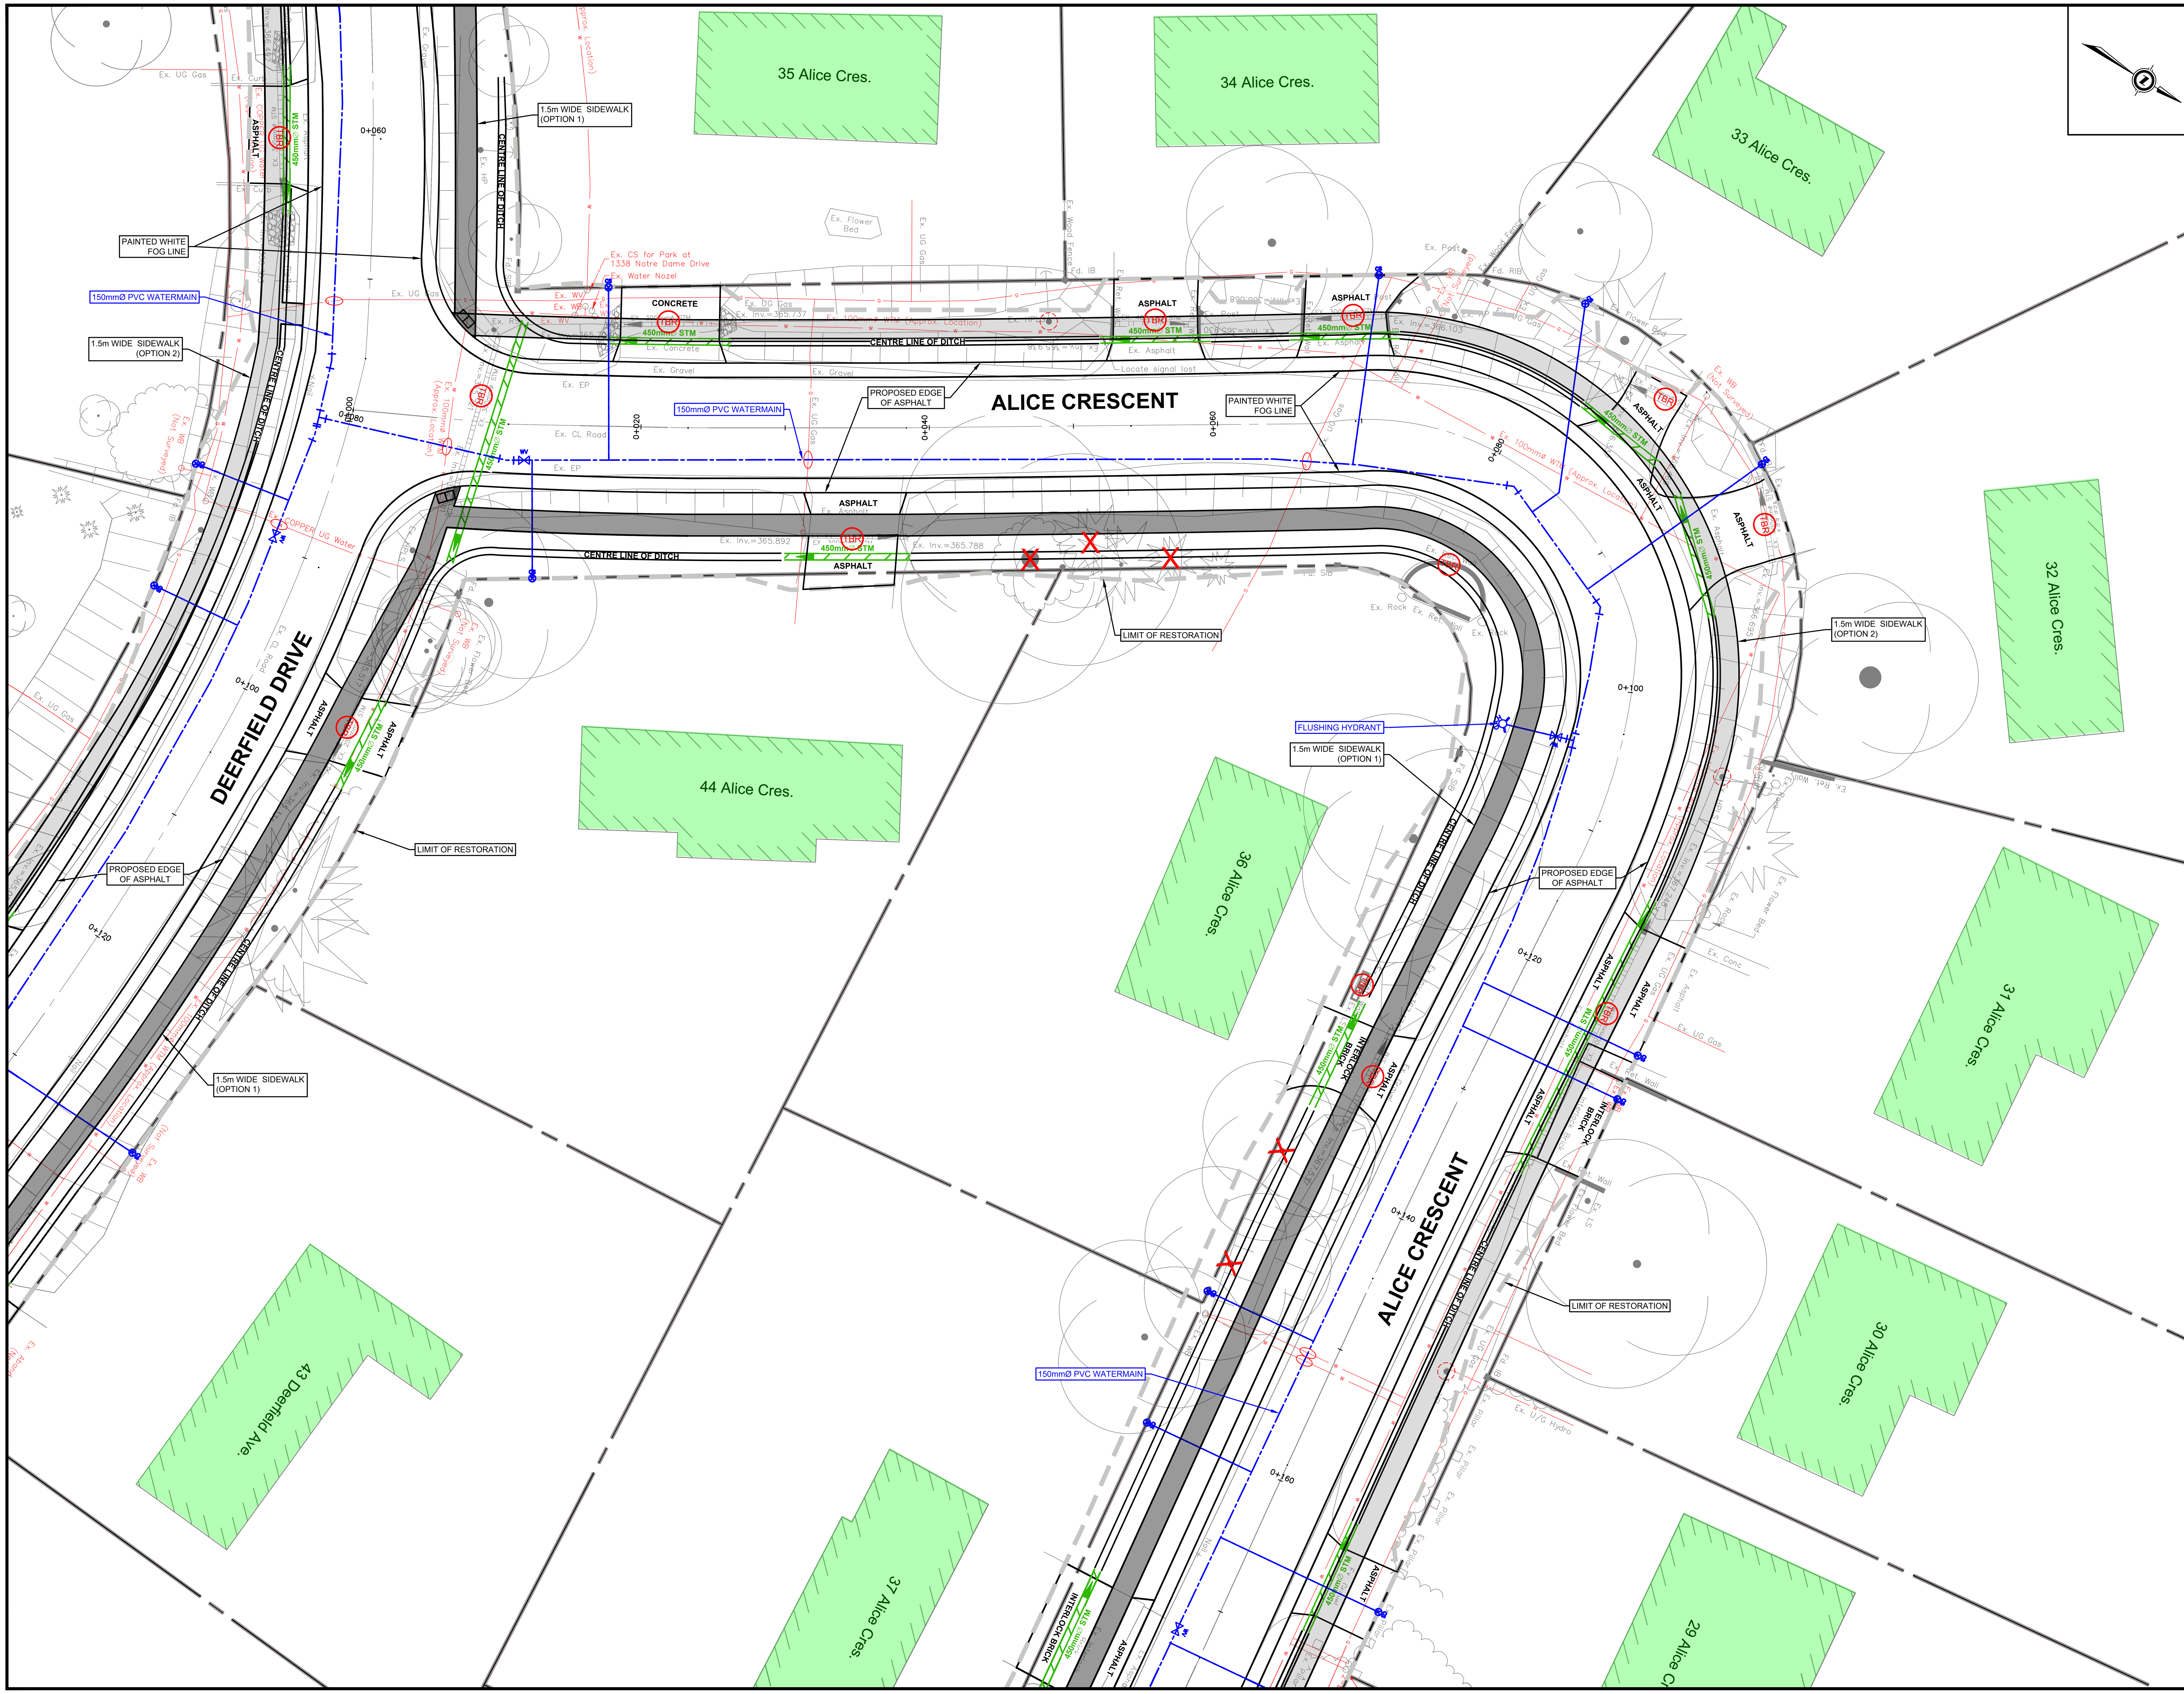

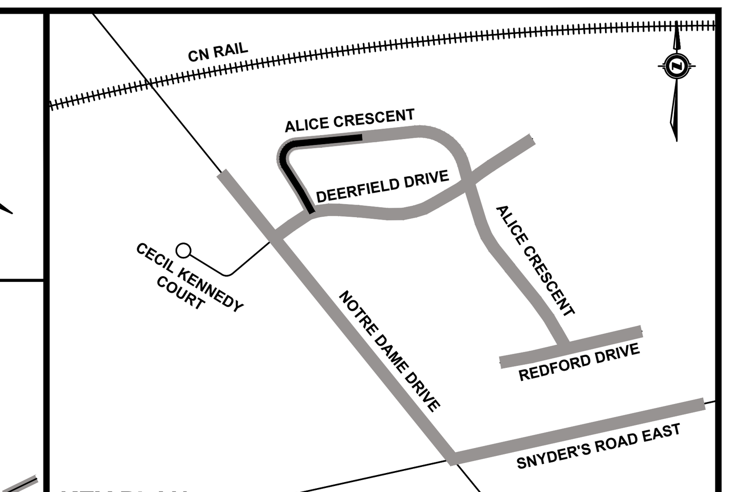

KEY PLAN

GENERAL NOTES

THE POSITION OF POLE LINES, CONDUITS, WATERMAINS, SEWERS AND OTHER UNDERGROUND AND ABOVE GROUND UTILITIES AND STRUCTURES ARE NOT NECESSARILY SHOWN ON THE CONTRACT DRAWINGS, AND WHERE SHOWN, THE ACCURACY OF THE POSITION OF SUCH UTILITIES AND STRUCTURES IS NOT GUARANTEED.

BEFORE STARTING WORK, THE CONTRACTOR(S) WILL PROVE THE POSITION OF ALL SUCH UTILITIES AND STRUCTURES AND WILL ASSUME LIABILITY FOR DAMAGE TO THEM.

ALL DIMENSIONS ARE IN METRES UNLESS OTHERWISE NOTED.

ALL DIMENSIONS RELATED TO CURB ARE FROM BASE OF CURB AT GUTTER.

TBA	STRUCTURES TO BE ABANDONED		EX. TACTILE WARNING PLATE
TBR	STRUCTURES TO BE REMOVED		PROPOSED TACTILE WARNING PLATE
		361.560	EX. ELEVATION
P	TREES TO BE PROTECTED	361.560	PROP. ELEVATION
X	TREES TO BE REMOVED		STANDARD SERVICE
	SEDIMENT CONTROL REQUIRED		NOT SERVICED/ SERVICE AVAILABLE
			NON-STANDARD SERVICE

GEODETIC BENCHMARK ELEV. = 365.566

BM WI49 RMW 371. TABLET SET IN CONC. RETAINING WALL ALONG TOP OF BRIDGE CARRYING REG RD 12 OVER HWY 7/8. TABLET IS SET IN W FACE ON S END OF WALL AT END OF STEEL GUIDE RAIL, 0.2m ABOVE CHAMFER AND 0.4m N OF S END OF WALL.

MUNICIPAL SERVICES:

EXISTING SANITARY SEWER — SAN
EXISTING STORM SEWER — STM
EXISTING WATER MAIN — W
PROPOSED SANITARY SEWER
PROPOSED STORM SEWER
PROPOSED WATER MAIN

UTILITIES:

BELL TELEPHONE — B
ENBRIDGE GAS — G
HYDRO — H
HYDRO ONE — HO
ROGERS COMMUNICATIONS — TV

No.	DESCRIPTION	DATE	BY

REVISIONS

THE CORPORATION OF THE TOWNSHIP OF WILMOT
INFRASTRUCTURE SERVICES DEPARTMENT

ALICE CRESCENT

WATERMAIN CONSTRUCTION

CONTRACT RFT2026-XX

ALICE CRESCENT


STA. 0+000 TO 0+176


PLAN & PROFILE

SCALE: HORIZ: 1:200 VERT: 1:50
0 5 10 Meters

DATE: FEBRUARY 18, 2026
DRAWN BY: J.S.
DESIGNED BY: J.S.
REVIEWED BY: D.R.
SHEET: OF
ENGINEERS STAMP

2026-02-18 12:55:26 PM
M:\01_DESIGN & CONSTRUCTION\2025-PETERSBURG DWS_KNIPFEL PRIVATE\02_DESIGN\03_CIVIL 3D\PETERSBURG - DESIGN - SEMI URBAN - PIC.DWG

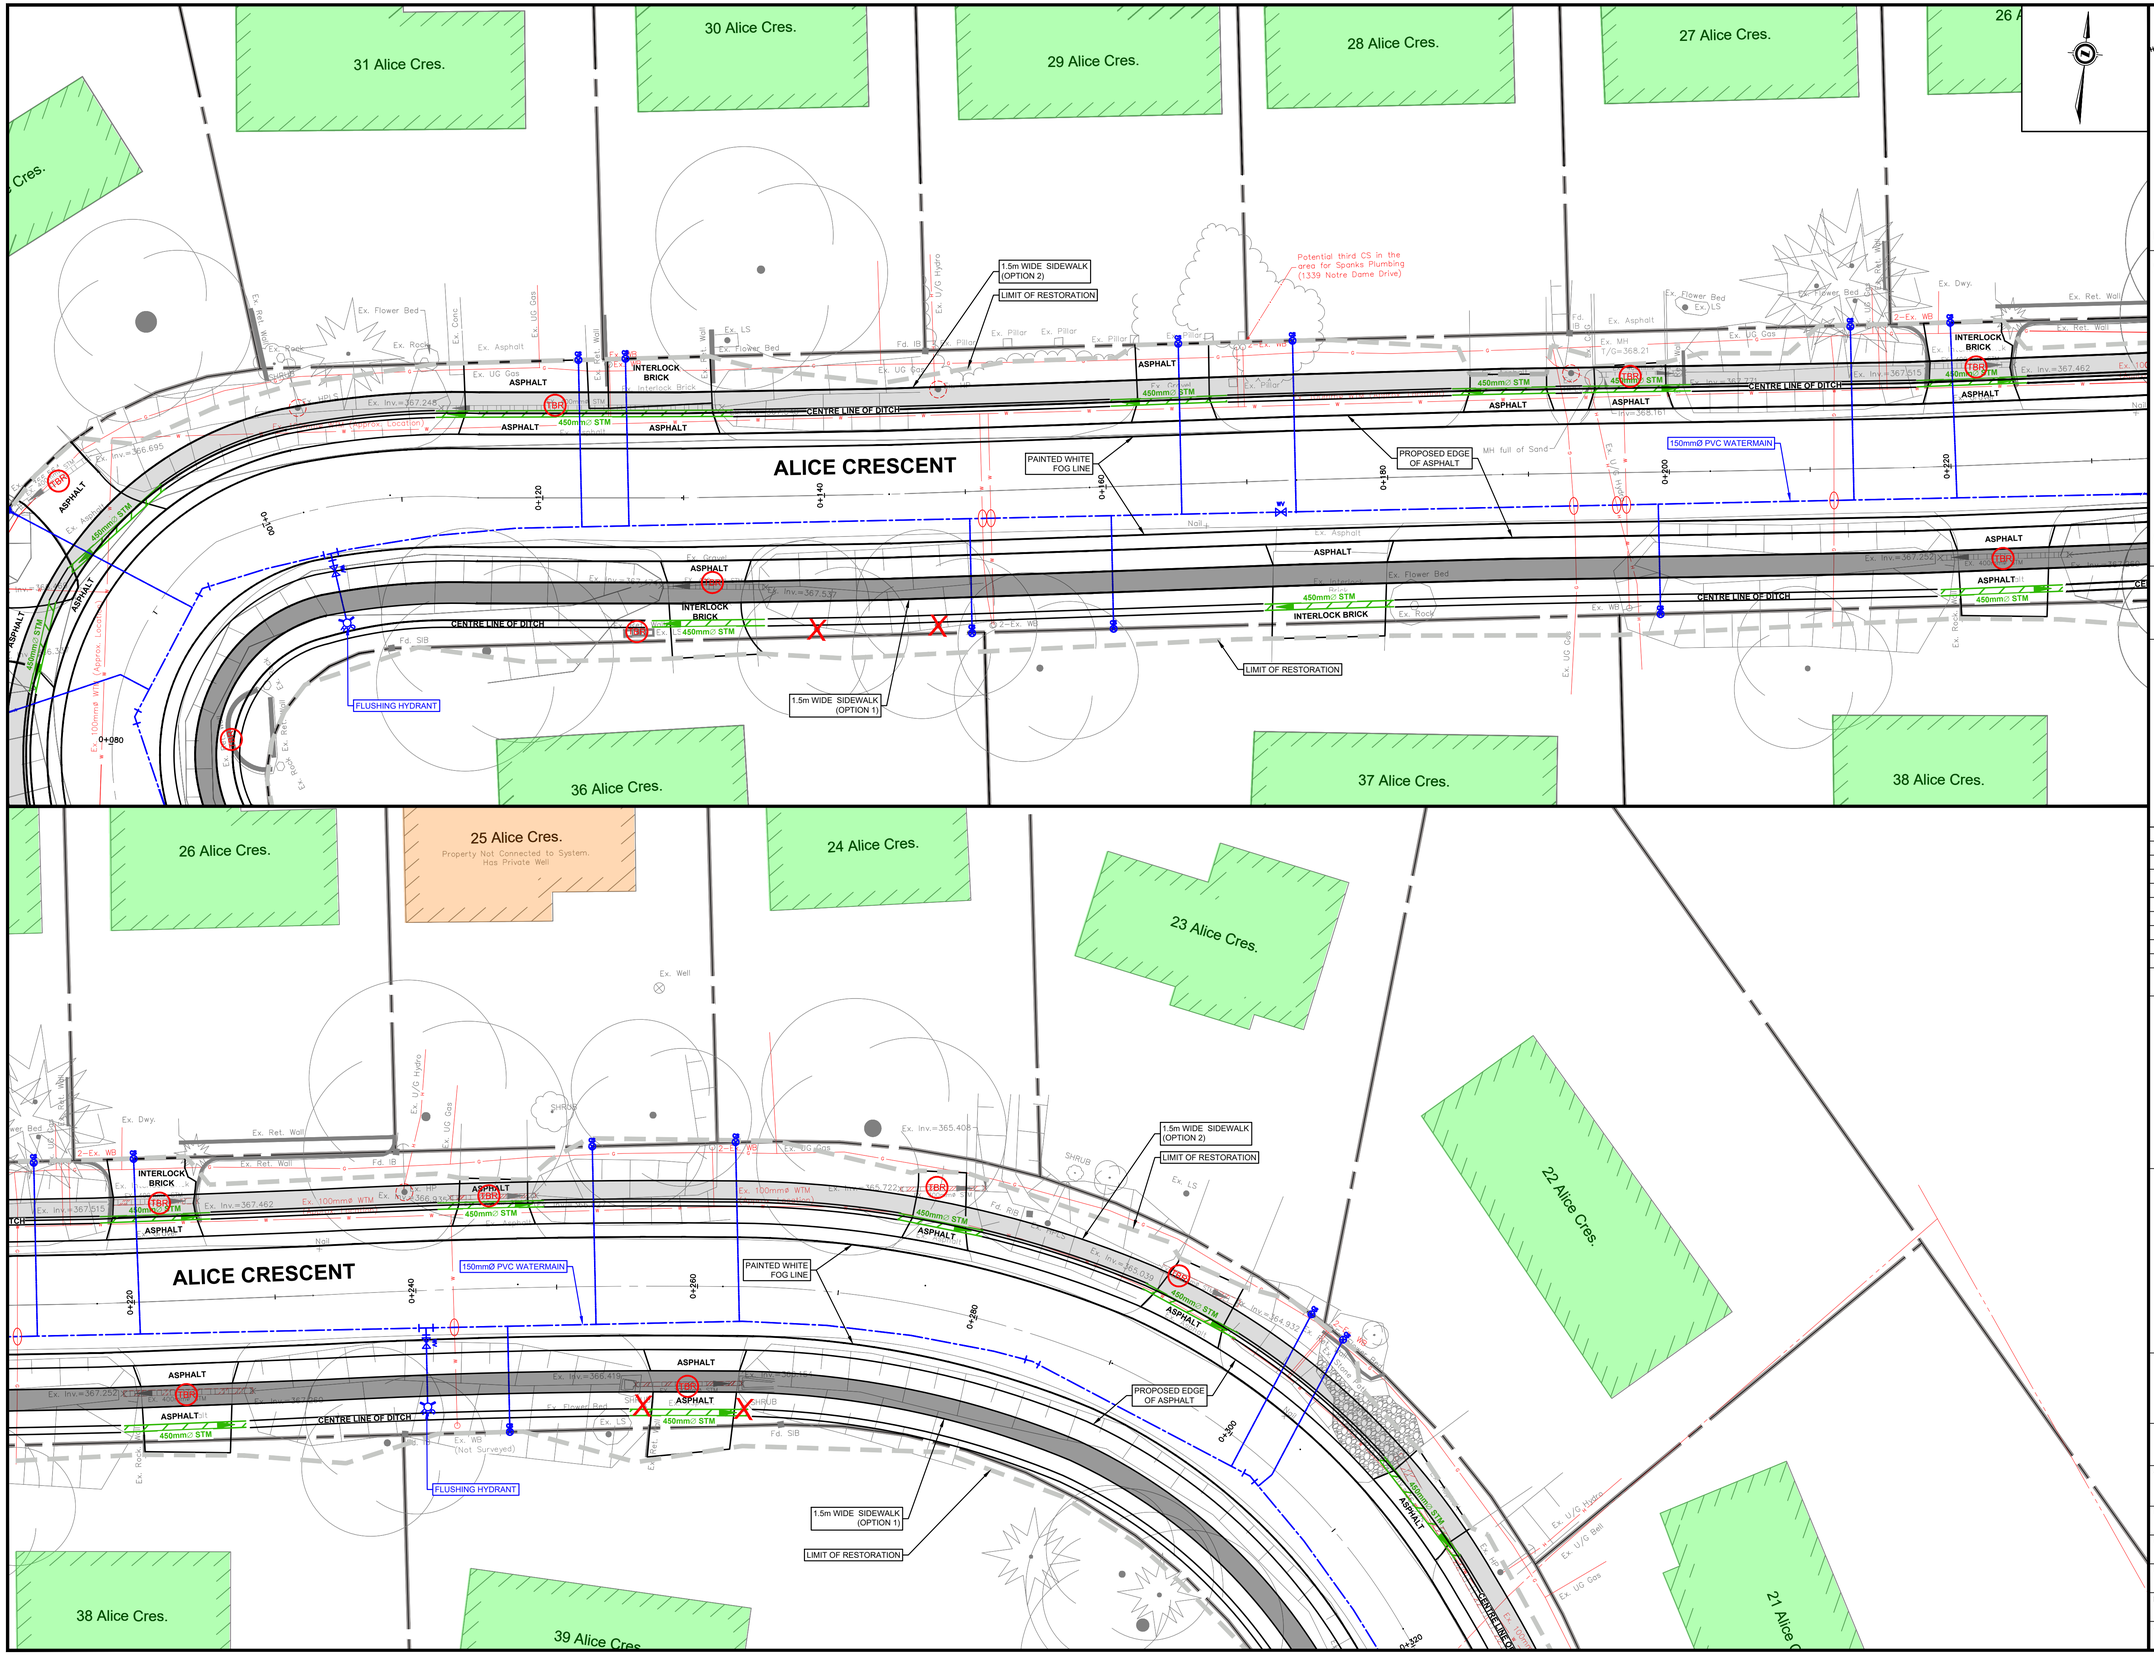

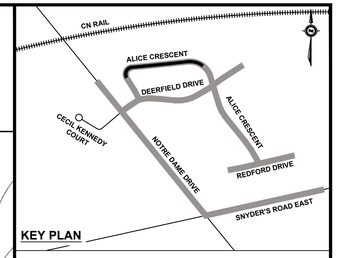

KEY PLAN

GENERAL NOTES

THE POSITION OF POLE LINES, CONDUITS, WATERMAINS, SEWERS AND OTHER UNDERGROUND AND ABOVE GROUND UTILITIES AND STRUCTURES ARE NOT NECESSARILY SHOWN ON THE CONTRACT DRAWINGS, AND WHERE SHOWN, THE ACCURACY OF THE POSITION OF SUCH UTILITIES AND STRUCTURES IS NOT GUARANTEED.

BEFORE STARTING WORK, THE CONTRACTOR(S) WILL PROVE THE POSITION OF ALL SUCH UTILITIES AND STRUCTURES AND WILL ASSUME LIABILITY FOR DAMAGE TO THEM.

ALL DIMENSIONS ARE IN METRES UNLESS OTHERWISE NOTED.

ALL DIMENSIONS RELATED TO CURB ARE FROM BASE OF CURB AT GUTTER.

TBA	-	STRUCTURES TO BE ABANDONED		-	EX. TACTILE WARNING PLATE
TBR	-	STRUCTURES TO BE REMOVED		-	PROPOSED TACTILE WARNING PLATE
			361.560	-	EX. ELEVATION
P	-	TREES TO BE PROTECTED	361.560	-	PROP. ELEVATION
				-	STANDARD SERVICE
X	-	TREES TO BE REMOVED		-	NOT SERVICED/ SERVICE AVAILABLE
	-	SEDIMENT CONTROL REQUIRED		-	NON-STANDARD SERVICE

GEODETIC BENCHMARK ELEV. = 365.566

BM WI49 RMW 371, TABLET SET IN CONC. RETAINING WALL ALONG TOP OF BRIDGE CARRYING REG RD 12 OVER HWY 7/8. TABLET IS SET IN W FACE ON S END OF WALL AT END OF STEEL GUIDE RAIL, 0.2m ABOVE CHAMFER AND 0.4m N OF S END OF WALL.

MUNICIPAL SERVICES:

EXISTING SANITARY SEWER	SAN
EXISTING STORM SEWER	STM STM STM STM
EXISTING WATER MAIN	W
PROPOSED SANITARY SEWER	
PROPOSED STORM SEWER	
PROPOSED WATER MAIN	

UTILITIES:

BELL TELEPHONE	B
ENBRIDGE GAS	G
HYDRO	H
HYDRO ONE	HO
ROGERS COMMUNICATIONS	TV

No.	DESCRIPTION	DATE	BY

REVISIONS

THE CORPORATION OF THE TOWNSHIP OF WILMOT
INFRASTRUCTURE SERVICES DEPARTMENT

ALICE CRESCENT

WATERMAIN CONSTRUCTION

CONTRACT RFT2026-XX

ALICE CRESCENT


STA. 0+076 TO 0+320


PLAN

SCALE: HORIZ: 1:200 VERT: 1:50	0 5 10 Meters
DATE: FEBRUARY 18, 2026	ENGINEERS STAMP
DRAWN BY: J.S.	
DESIGNED BY: J.S.	
REVIEWED BY: D.R.	
SHEET: OF	

2026-02-18 12:58:00 PM

M:\01_DESIGN & CONSTRUCTION\2025-PETERSBURG DWG_KNIPFEL PRIVATE\02_DESIGN\03_CIVIL 30\PETERSBURG - DESIGN - SEMI URBAN - PIC.DWG

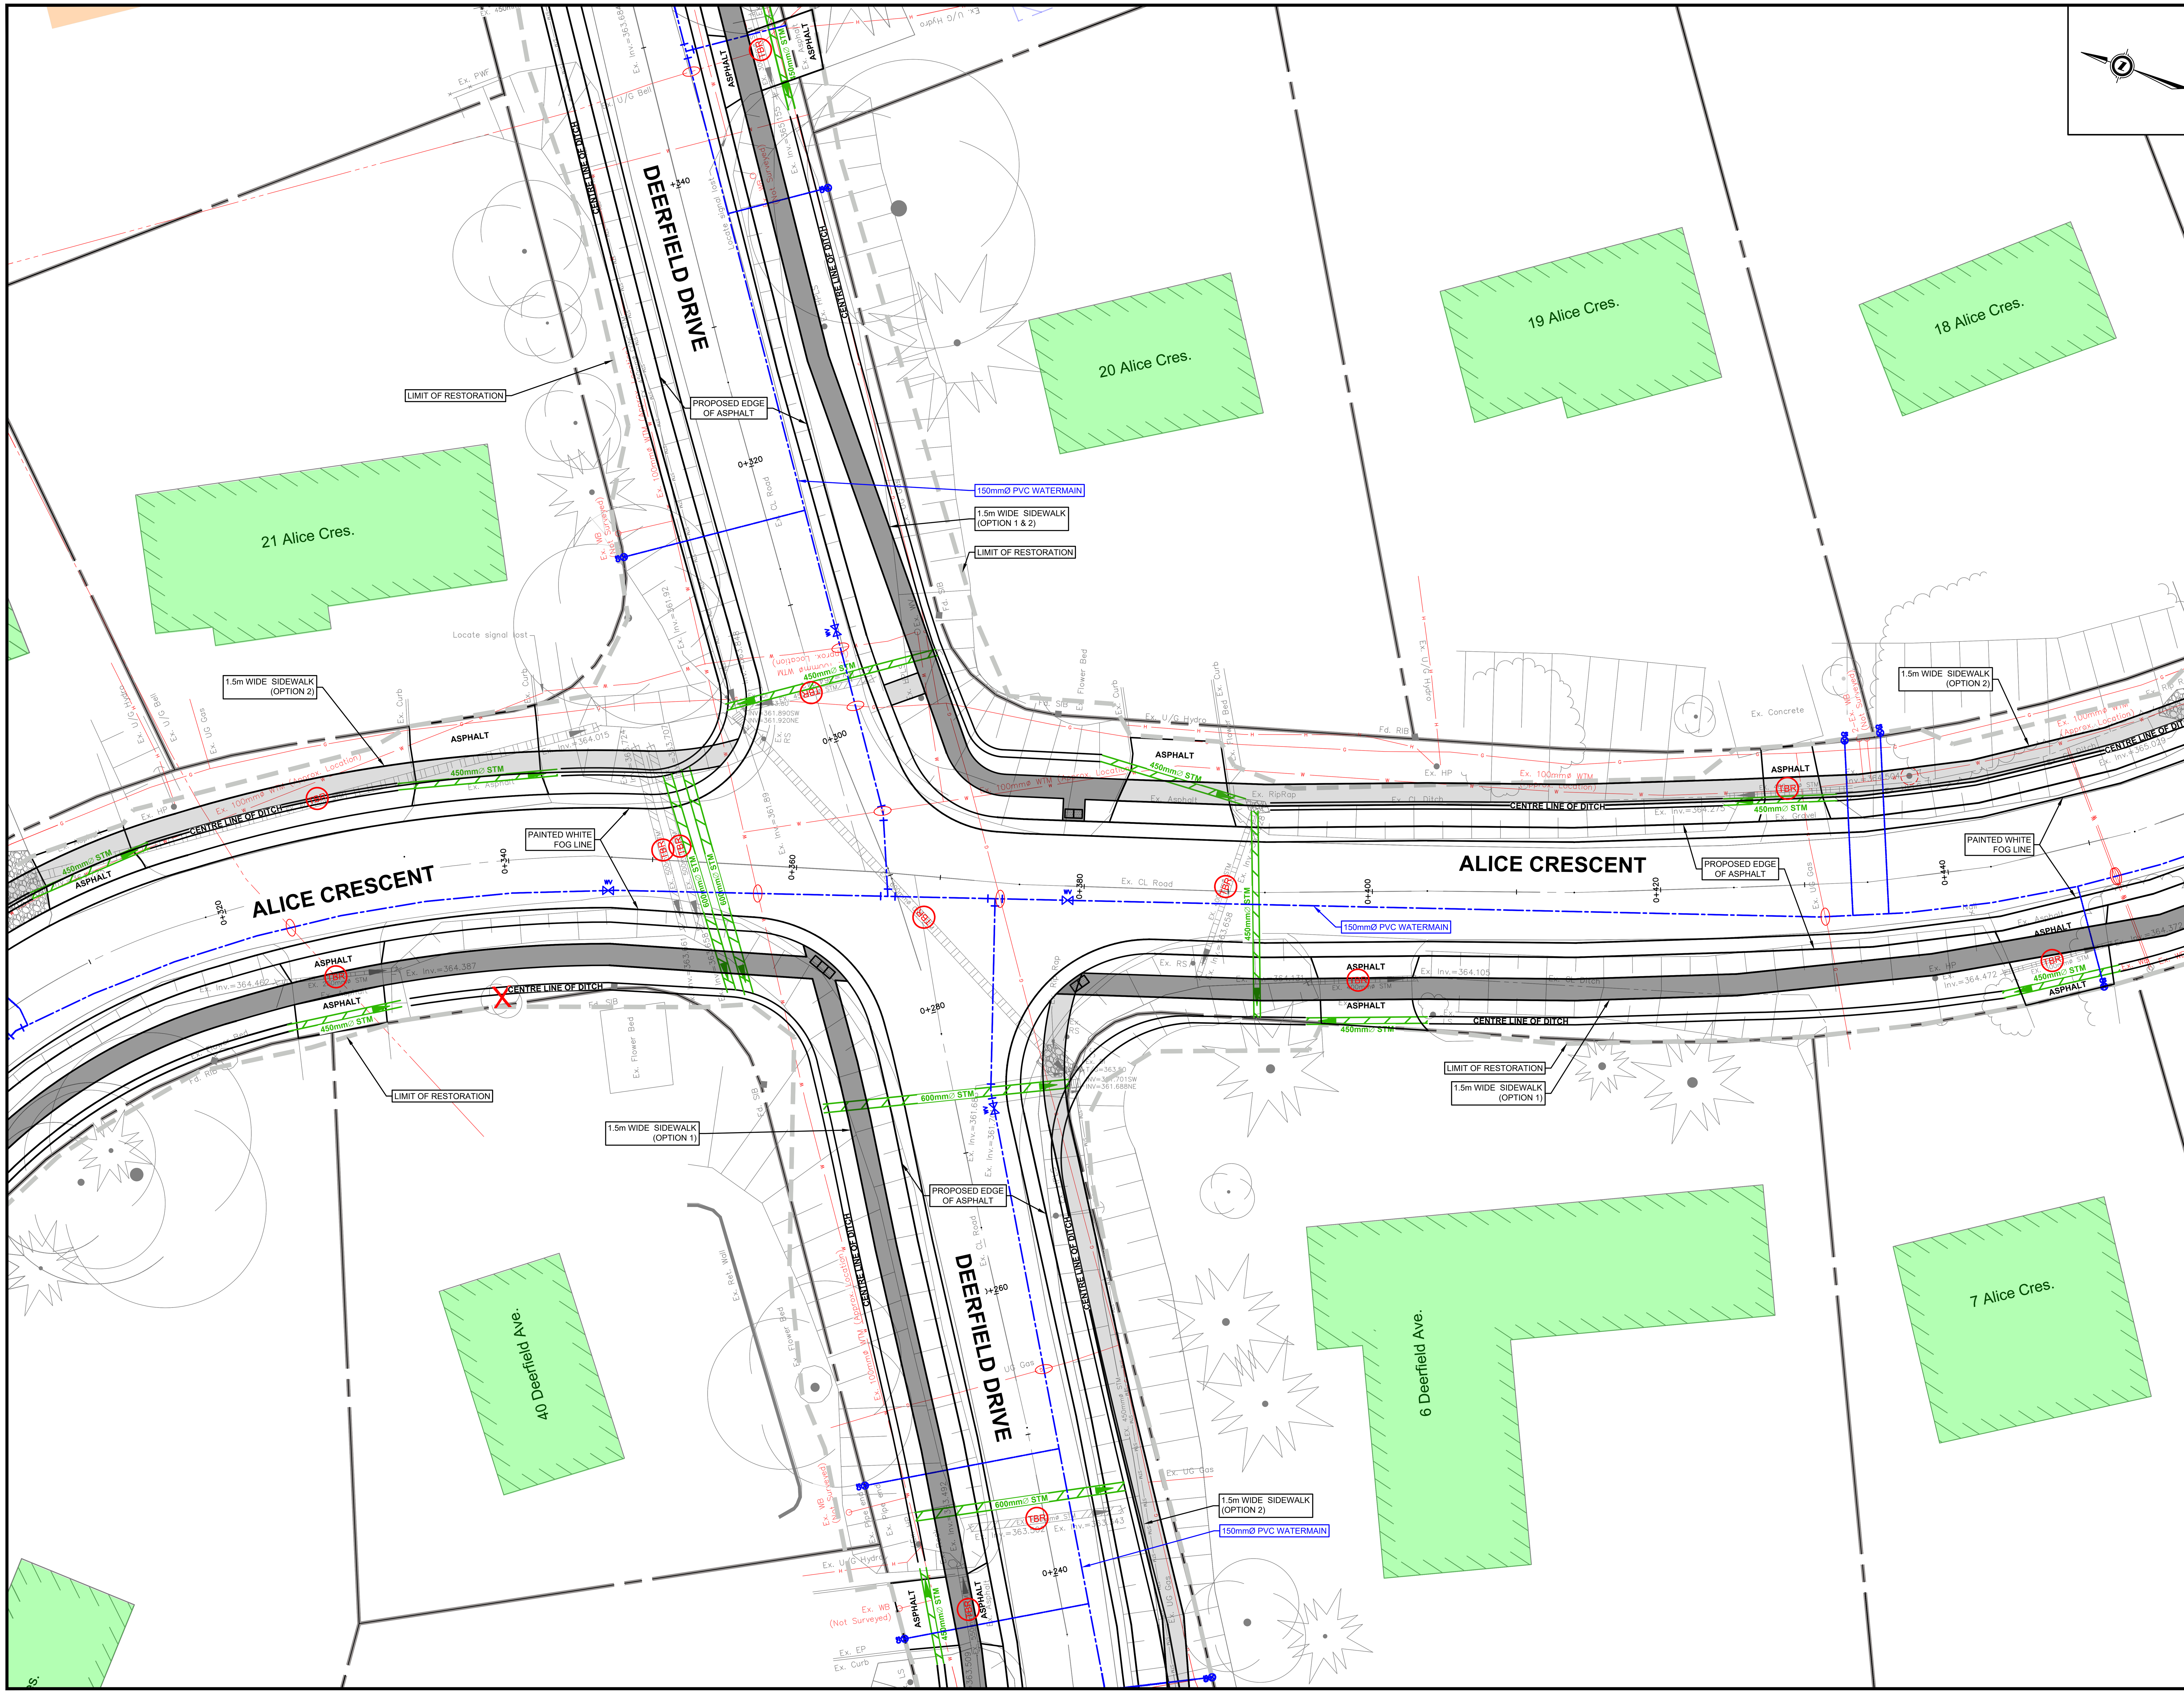

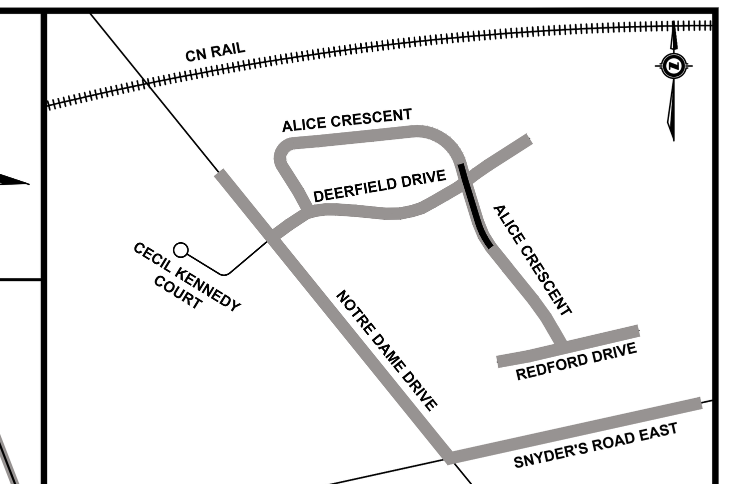

KEY PLAN

GENERAL NOTES

THE POSITION OF POLE LINES, CONDUITS, WATERMAINS, SEWERS AND OTHER UNDERGROUND AND ABOVE GROUND UTILITIES AND STRUCTURES ARE NOT NECESSARILY SHOWN ON THE CONTRACT DRAWINGS, AND WHERE SHOWN, THE ACCURACY OF THE POSITION OF SUCH UTILITIES AND STRUCTURES IS NOT GUARANTEED.

BEFORE STARTING WORK, THE CONTRACTOR(S) WILL PROVE THE POSITION OF ALL SUCH UTILITIES AND STRUCTURES AND WILL ASSUME LIABILITY FOR DAMAGE TO THEM.

ALL DIMENSIONS ARE IN METRES UNLESS OTHERWISE NOTED.

ALL DIMENSIONS RELATED TO CURB ARE FROM BASE OF CURB AT GUTTER.

TBA	STRUCTURES TO BE ABANDONED		EX. TACTILE WARNING PLATE
TBR	STRUCTURES TO BE REMOVED		PROPOSED TACTILE WARNING PLATE
		361.560	EX. ELEVATION
P	TREES TO BE PROTECTED	361.560	PROP. ELEVATION
X	TREES TO BE REMOVED		STANDARD SERVICE
	SEDIMENT CONTROL REQUIRED		NOT SERVICED/ SERVICE AVAILABLE
			NON-STANDARD SERVICE

GEODETIC BENCHMARK ELEV. = 365.566

BM WI49 RMW 371. TABLET SET IN CONC. RETAINING WALL ALONG TOP OF BRIDGE CARRYING REG RD 12 OVER HWY 7/8. TABLET IS SET IN W FACE ON S END OF WALL AT END OF STEEL GUIDE RAIL, 0.2m ABOVE CHAMFER AND 0.4m N OF S END OF WALL.

MUNICIPAL SERVICES:

EXISTING SANITARY SEWER	SAN
EXISTING STORM SEWER	STM
EXISTING WATER MAIN	W
PROPOSED SANITARY SEWER	
PROPOSED STORM SEWER	
PROPOSED WATER MAIN	

UTILITIES:

BELL TELEPHONE	B
ENBRIDGE GAS	G
HYDRO	H
HYDRO ONE	HO
ROGERS COMMUNICATIONS	TV

No.	DESCRIPTION	DATE	BY

REVISIONS

TOWNSHIP OF Wilmot

THE CORPORATION OF THE TOWNSHIP OF WILMOT
INFRASTRUCTURE SERVICES DEPARTMENT

ALICE CRESCENT

WATERMAIN CONSTRUCTION

CONTRACT RFT2026-XX

ALICE CRESCENT

STA. 0+303 TO 0+457

PLAN

SCALE: HORIZ: 1:200 VERT: 1:50

0 5 10 Meters

DATE: FEBRUARY 18, 2026

ENGINEERS STAMP

DRAWN BY: J.S.


DESIGNED BY: J.S.


REVIEWED BY: D.R.

SHEET: OF

2026-02-18 12:59:11 PM

M:\01_DESIGN & CONSTRUCTION\2025-PETERSBURG DWS_KNIPFEL PRIVATE\02_DESIGN\03_CIVIL 3D\PETERSBURG - DESIGN - SEMI URBAN - PIC.DWG

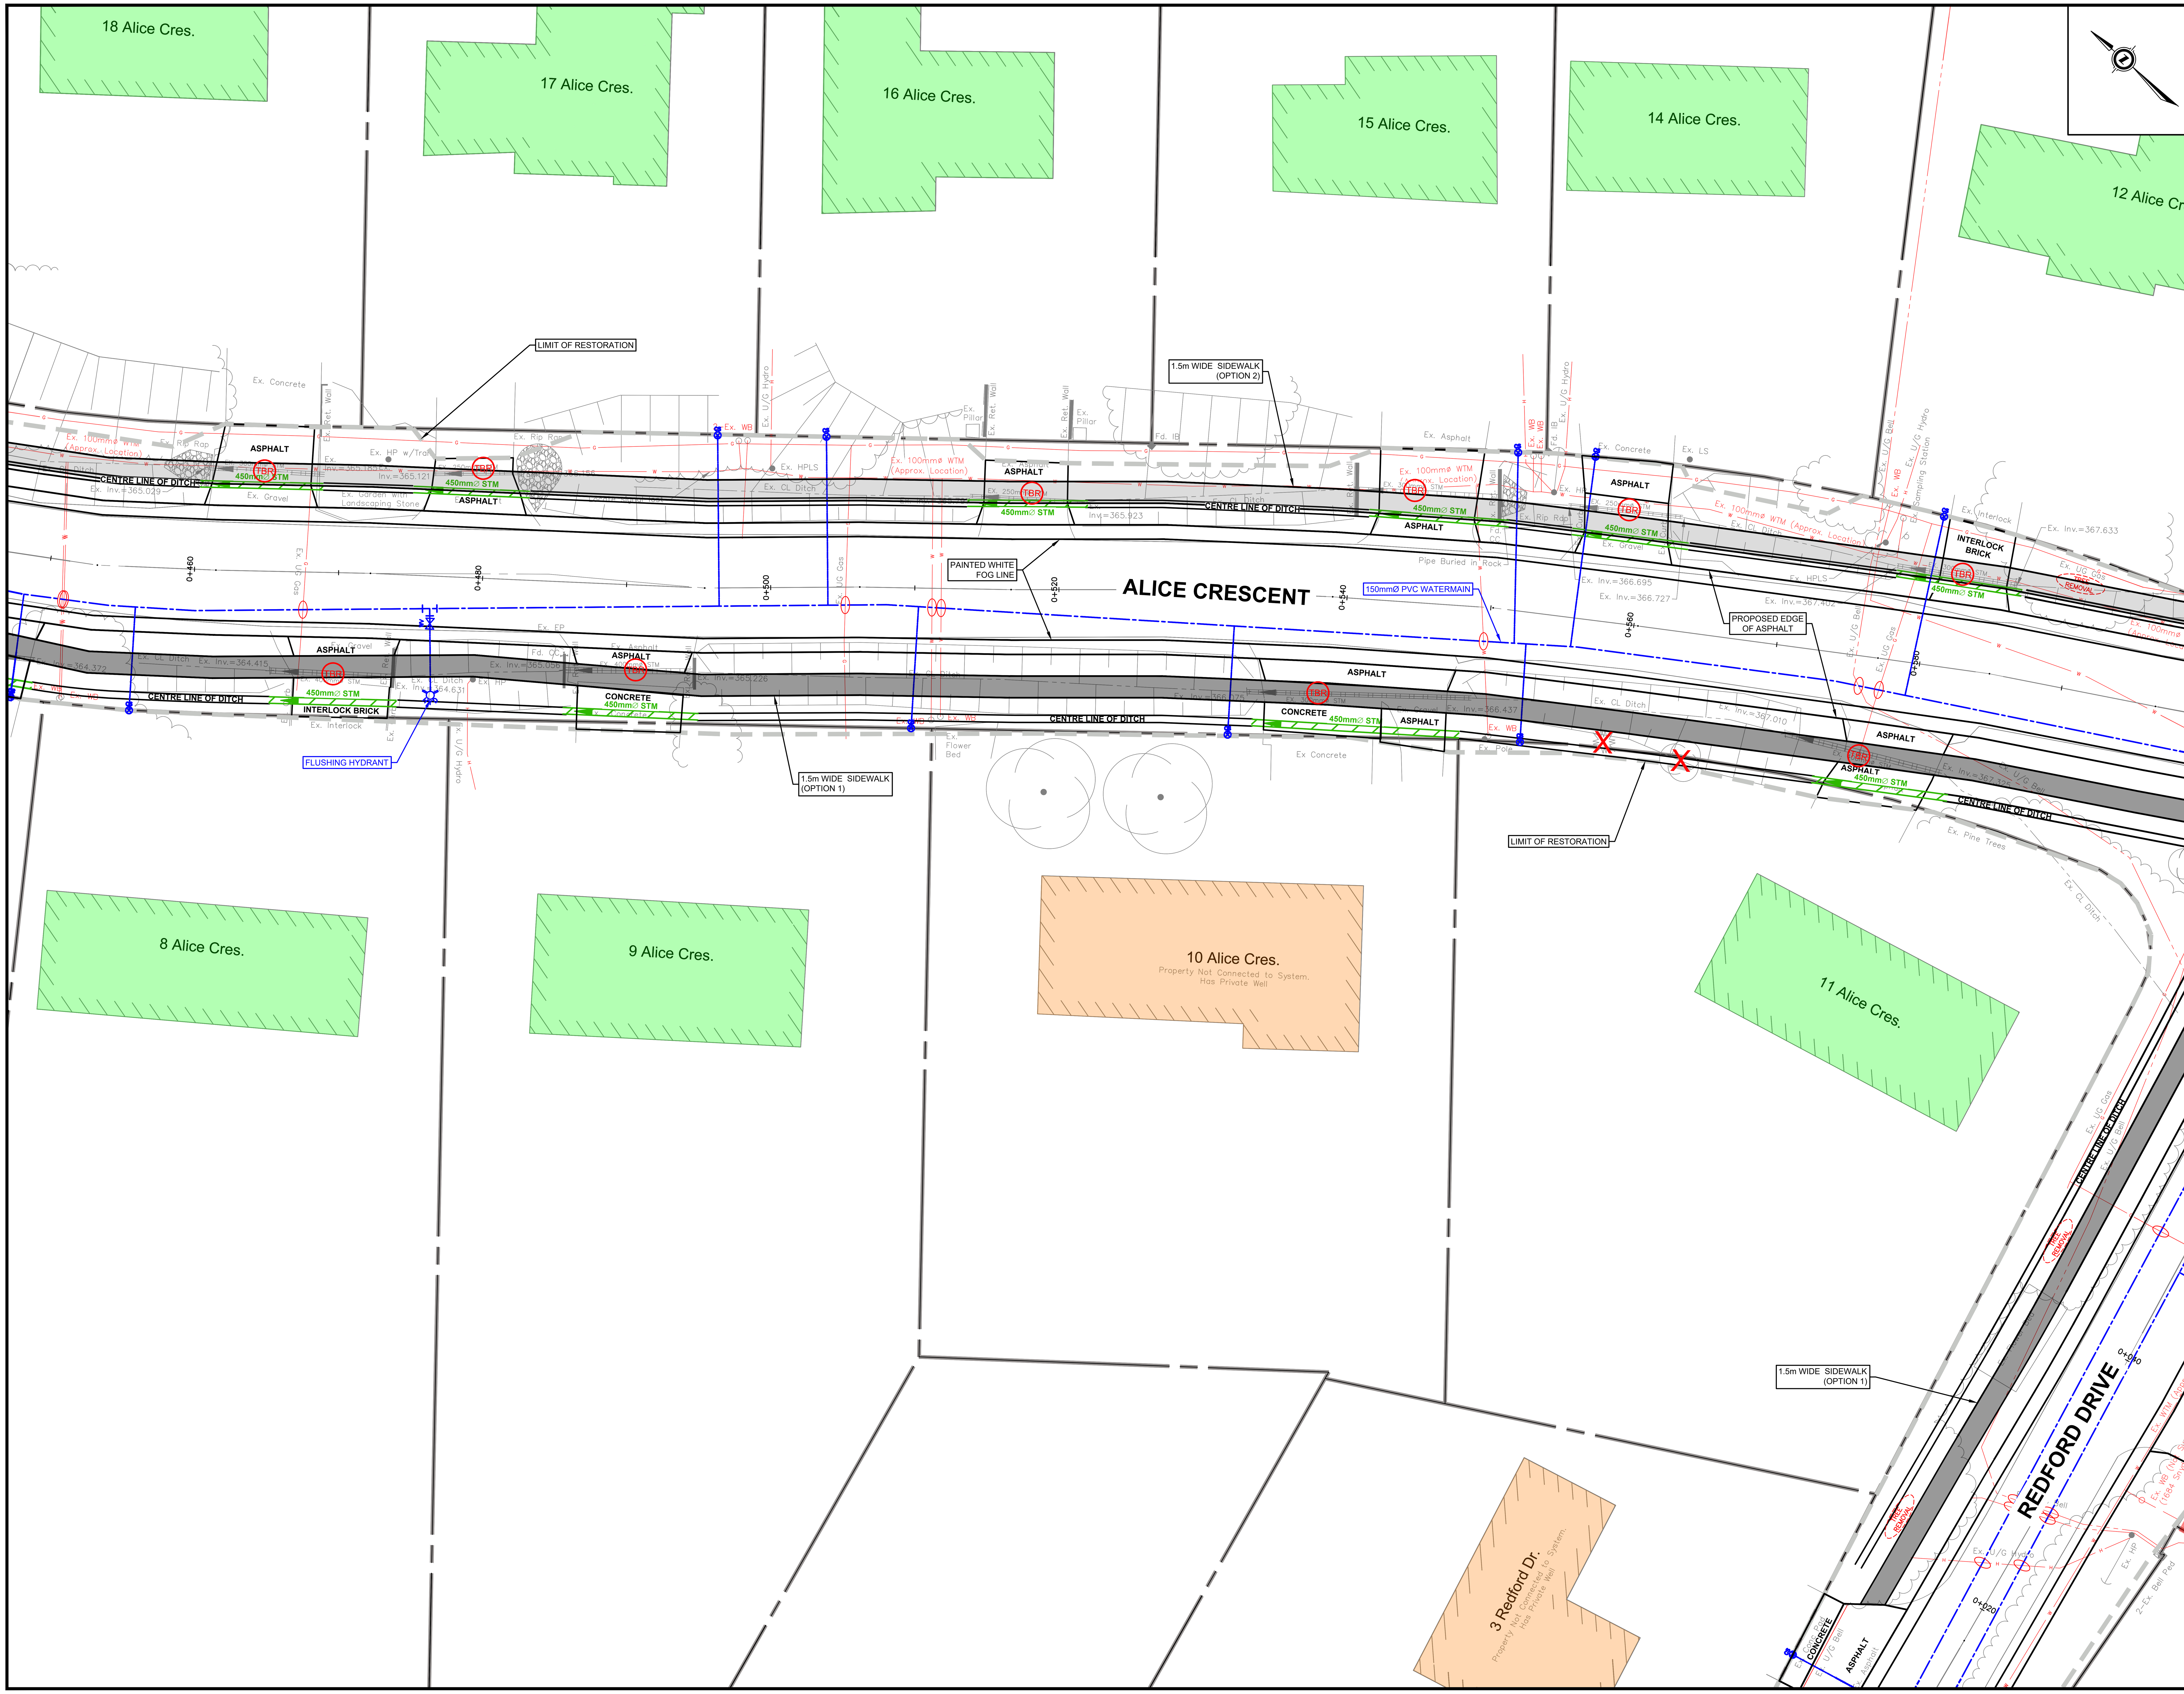

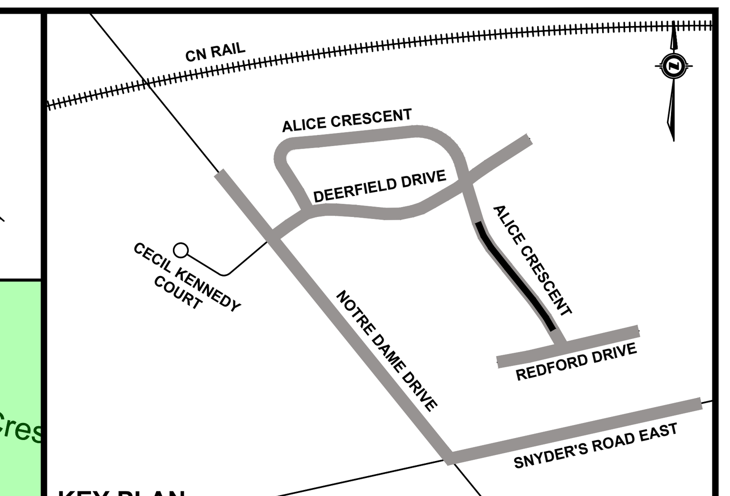

KEY PLAN

GENERAL NOTES

THE POSITION OF POLE LINES, CONDUITS, WATERMAINS, SEWERS AND OTHER UNDERGROUND AND ABOVE GROUND UTILITIES AND STRUCTURES ARE NOT NECESSARILY SHOWN ON THE CONTRACT DRAWINGS, AND WHERE SHOWN, THE ACCURACY OF THE POSITION OF SUCH UTILITIES AND STRUCTURES IS NOT GUARANTEED.

BEFORE STARTING WORK, THE CONTRACTOR(S) WILL PROVE THE POSITION OF ALL SUCH UTILITIES AND STRUCTURES AND WILL ASSUME LIABILITY FOR DAMAGE TO THEM.

ALL DIMENSIONS ARE IN METRES UNLESS OTHERWISE NOTED.

ALL DIMENSIONS RELATED TO CURB ARE FROM BASE OF CURB AT GUTTER.

TBA	- STRUCTURES TO BE ABANDONED		- EX. TACTILE WARNING PLATE
TBR	- STRUCTURES TO BE REMOVED		- PROPOSED TACTILE WARNING PLATE
		361.560	- EX. ELEVATION
P	- TREES TO BE PROTECTED	361.560	- PROP. ELEVATION
X	- TREES TO BE REMOVED		- STANDARD SERVICE
	- SEDIMENT CONTROL REQUIRED		- NOT SERVICED/ SERVICE AVAILABLE
			- NON-STANDARD SERVICE

GEODETIC BENCHMARK ELEV. = 365.566

BM WI49 RMW 371. TABLET SET IN CONC. RETAINING WALL ALONG TOP OF BRIDGE CARRYING REG RD 12 OVER HWY 7/8. TABLET IS SET IN W FACE ON S END OF WALL AT END OF STEEL GUIDE RAIL, 0.2m ABOVE CHAMFER AND 0.4m N OF S END OF WALL.

MUNICIPAL SERVICES:

EXISTING SANITARY SEWER	SAN
EXISTING STORM SEWER	STM
EXISTING WATER MAIN	W
PROPOSED SANITARY SEWER	
PROPOSED STORM SEWER	
PROPOSED WATER MAIN	

UTILITIES:

BELL TELEPHONE	B
ENBRIDGE GAS	G
HYDRO	H
HYDRO ONE	HO
ROGERS COMMUNICATIONS	TV

No.	DESCRIPTION	DATE	BY

REVISIONS

THE CORPORATION OF THE TOWNSHIP OF WILMOT
INFRASTRUCTURE SERVICES DEPARTMENT

ALICE CRESCENT

WATERMAIN CONSTRUCTION

CONTRACT RFT2026-XX

ALICE CRESCENT


STA. 0+447 TO 0+599


PLAN

SCALE: HORIZ: 1:200 VERT: 1:50	0 5 10 Meters
DATE: FEBRUARY 18, 2026	ENGINEERS STAMP
DRAWN BY: J.S.	
DESIGNED BY: J.S.	
REVIEWED BY: D.R.	
SHEET: OF	

2026-02-18 12:59:30 PM

M:\01_DESIGN & CONSTRUCTION\2025-PETERSBURG DWS_KNIPFEL PRIVATE\02_DESIGN\03_CIVIL 3D\PETERSBURG - DESIGN - SEMI URBAN - PIC.DWG

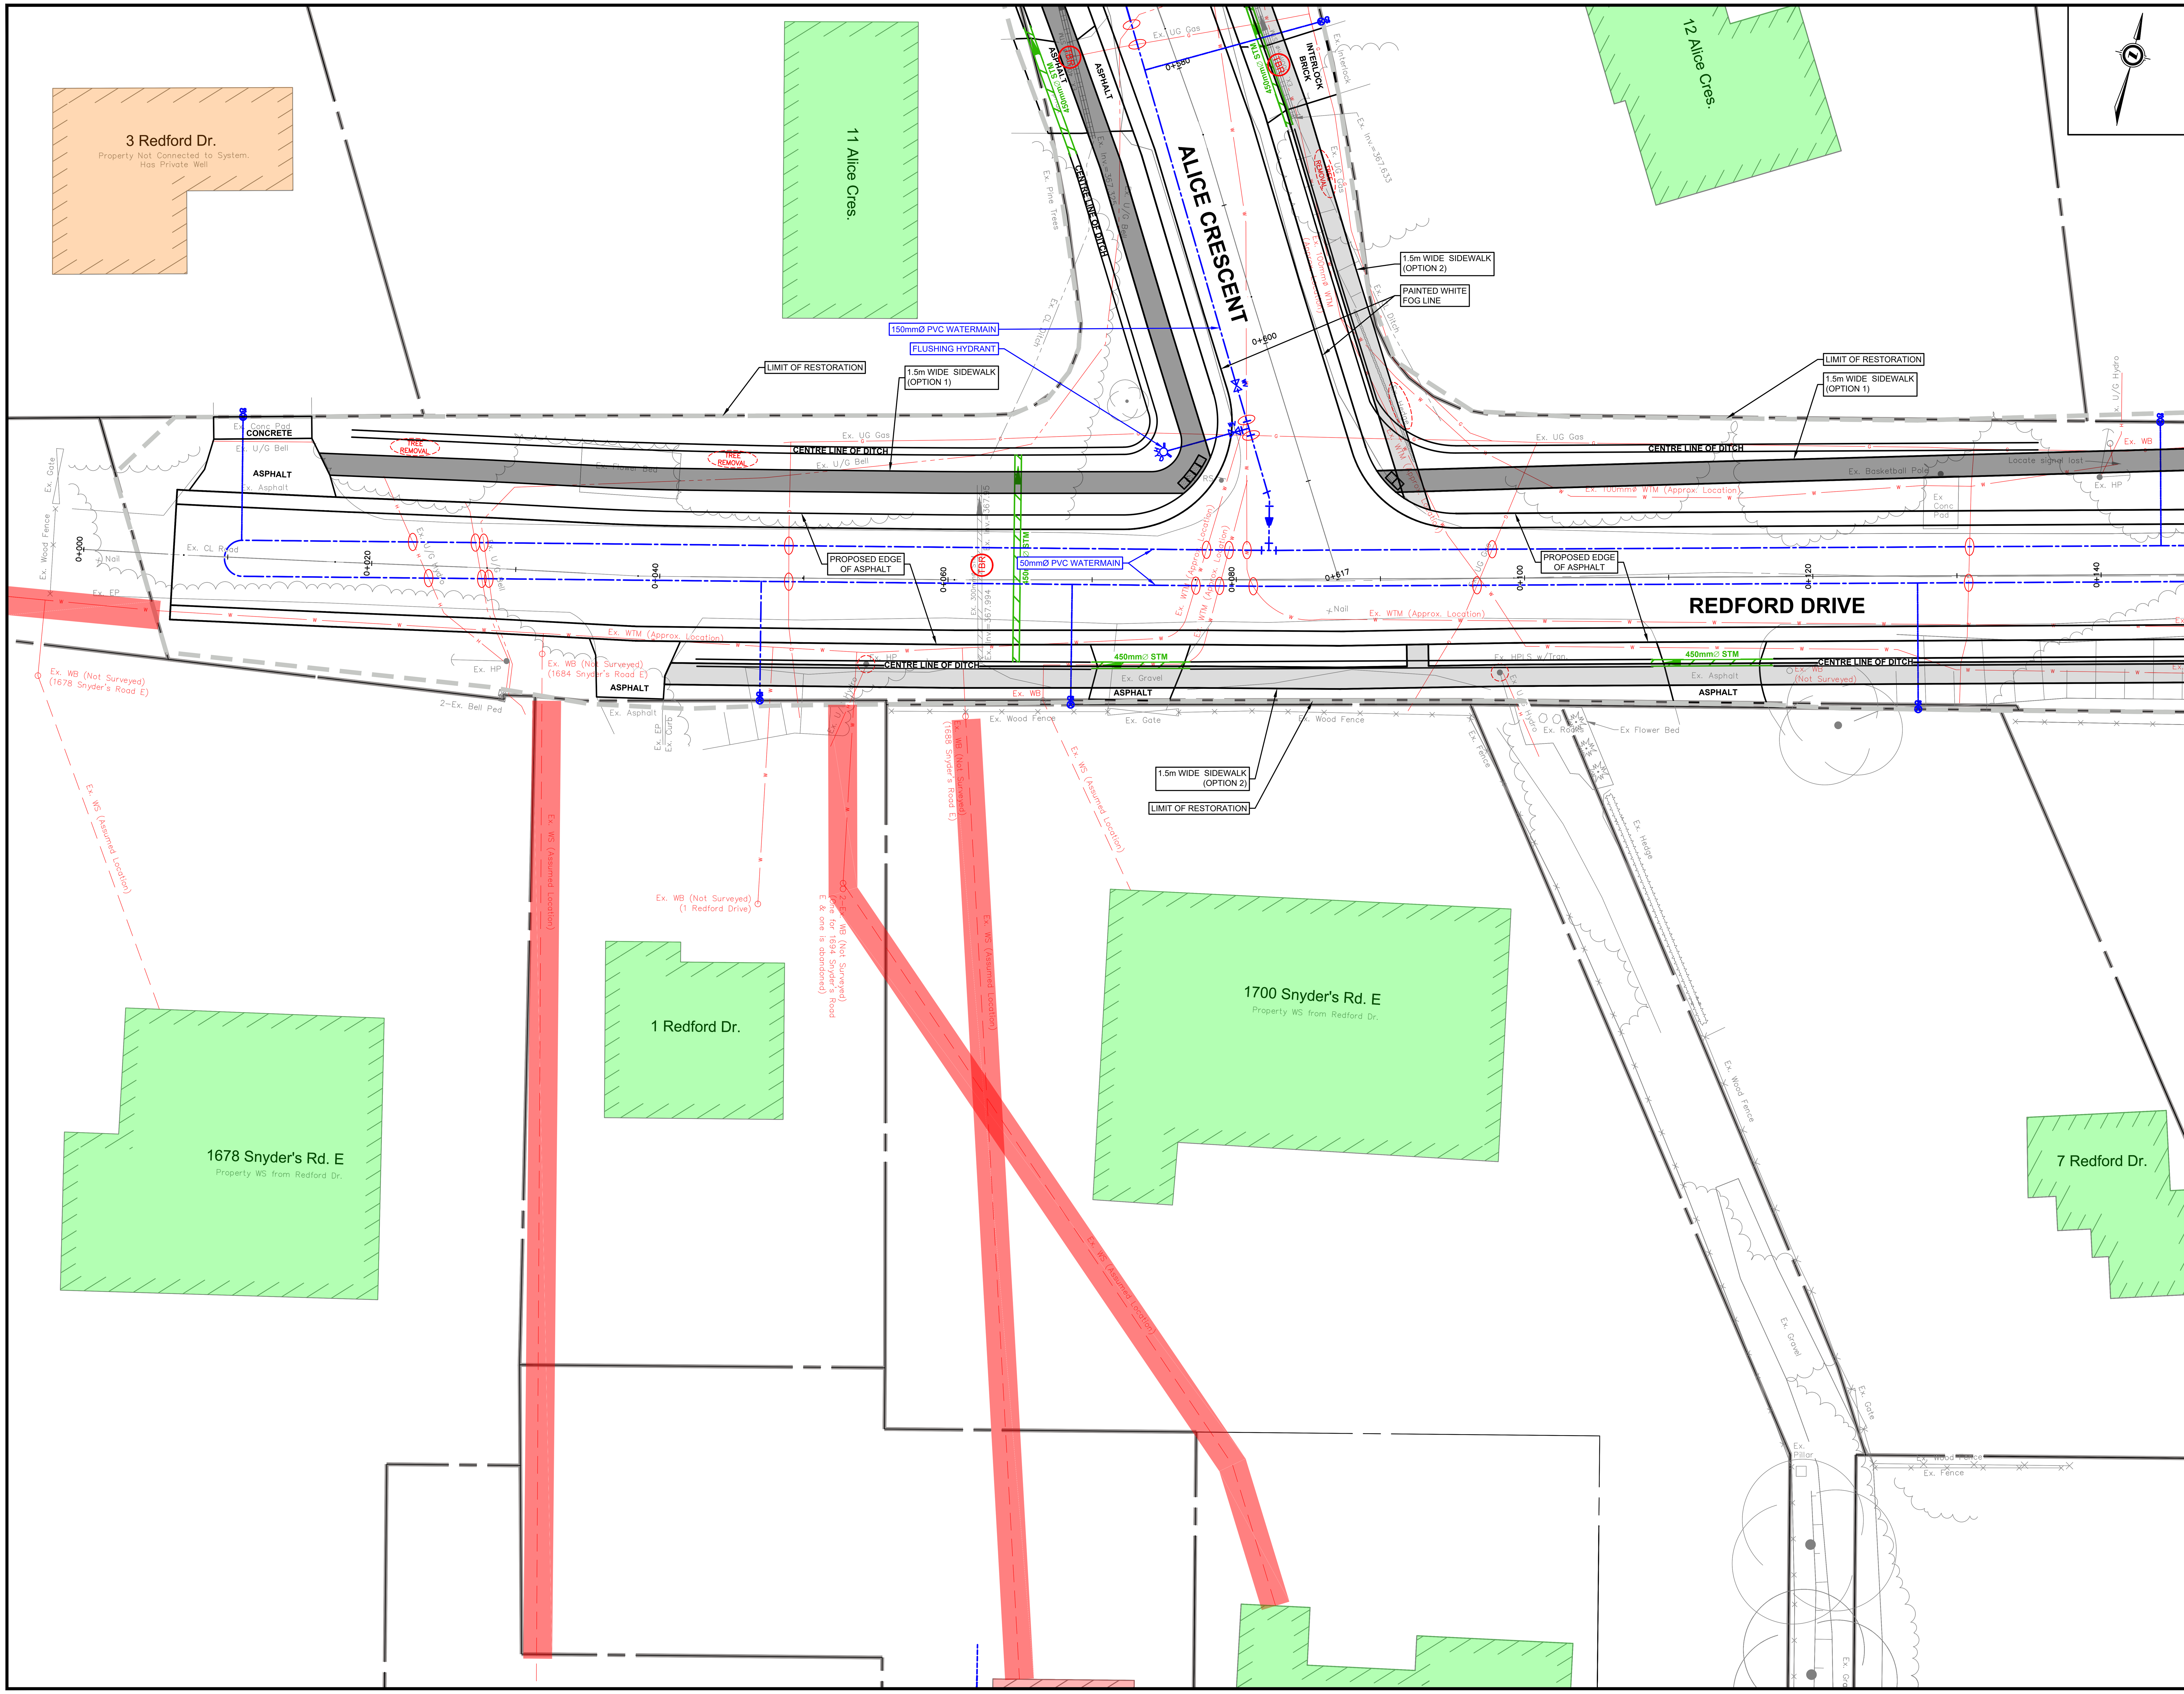

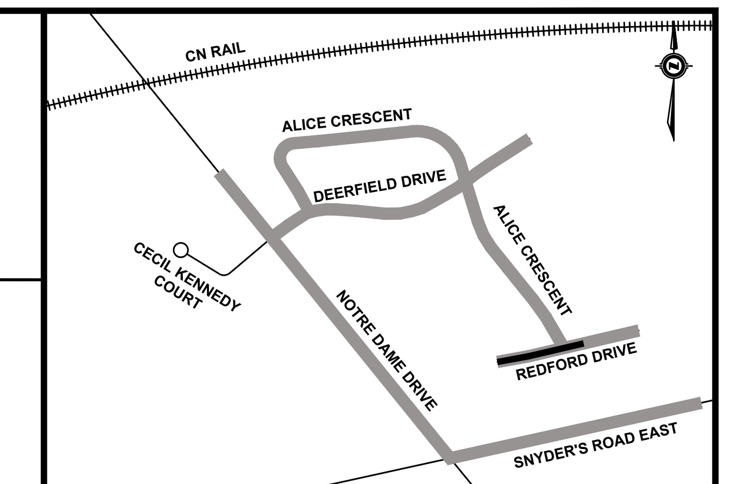

KEY PLAN

GENERAL NOTES

THE POSITION OF POLE LINES, CONDUITS, WATERMAINS, SEWERS AND OTHER UNDERGROUND AND ABOVE GROUND UTILITIES AND STRUCTURES ARE NOT NECESSARILY SHOWN ON THE CONTRACT DRAWINGS, AND WHERE SHOWN, THE ACCURACY OF THE POSITION OF SUCH UTILITIES AND STRUCTURES IS NOT GUARANTEED.

BEFORE STARTING WORK, THE CONTRACTOR(S) WILL PROVE THE POSITION OF ALL SUCH UTILITIES AND STRUCTURES AND WILL ASSUME LIABILITY FOR DAMAGE TO THEM.

ALL DIMENSIONS ARE IN METRES UNLESS OTHERWISE NOTED.

ALL DIMENSIONS RELATED TO CURB ARE FROM BASE OF CURB AT GUTTER.

TBA	STRUCTURES TO BE ABANDONED		EX. TACTILE WARNING PLATE
TBR	STRUCTURES TO BE REMOVED		PROPOSED TACTILE WARNING PLATE
		361.560	EX. ELEVATION
P	TREES TO BE PROTECTED	361.560	PROP. ELEVATION
X	TREES TO BE REMOVED		STANDARD SERVICE
	SEDIMENT CONTROL REQUIRED		NOT SERVICED/ SERVICE AVAILABLE
			NON-STANDARD SERVICE

GEODETIC BENCHMARK ELEV. = 365.566

BM WI49 RMW 371. TABLET SET IN CONC. RETAINING WALL ALONG TOP OF BRIDGE CARRYING REG RD 12 OVER HWY 7/8. TABLET IS SET IN W FACE ON S END OF WALL AT END OF STEEL GUIDE RAIL, 0.2m ABOVE CHAMFER AND 0.4m N OF S END OF WALL.

MUNICIPAL SERVICES:

EXISTING SANITARY SEWER	SAN
EXISTING STORM SEWER	STM
EXISTING WATER MAIN	W
PROPOSED SANITARY SEWER	
PROPOSED STORM SEWER	
PROPOSED WATER MAIN	

UTILITIES:

BELL TELEPHONE	B
ENBRIDGE GAS	G
HYDRO	H
HYDRO ONE	HO
ROGERS COMMUNICATIONS	TV

No.	DESCRIPTION	DATE	BY

REVISIONS

TOWNSHIP OF Wilmot

THE CORPORATION OF THE TOWNSHIP OF WILMOT
INFRASTRUCTURE SERVICES DEPARTMENT

REDFORD DRIVE

WATERMAIN CONSTRUCTION

CONTRACT RFT2026-XX

REDFORD DRIVE


STA. 0+000 TO 0+146


PLAN

SCALE: HORIZ: 1:200 VERT: 1:50	0 5 10 Meters
DATE: FEBRUARY 18, 2026	ENGINEERS STAMP
DRAWN BY: J.S.	
DESIGNED BY: J.S.	
REVIEWED BY: D.R.	
SHEET: OF	

2026-02-18 12:58:20 PM

M:\01_DESIGN & CONSTRUCTION\2025-PETERSBURG DWS_KNIPFEL PRIVATE\02_DESIGN\03_CIVIL 3D\PETERSBURG - DESIGN - SEMI URBAN - PIC.DWG

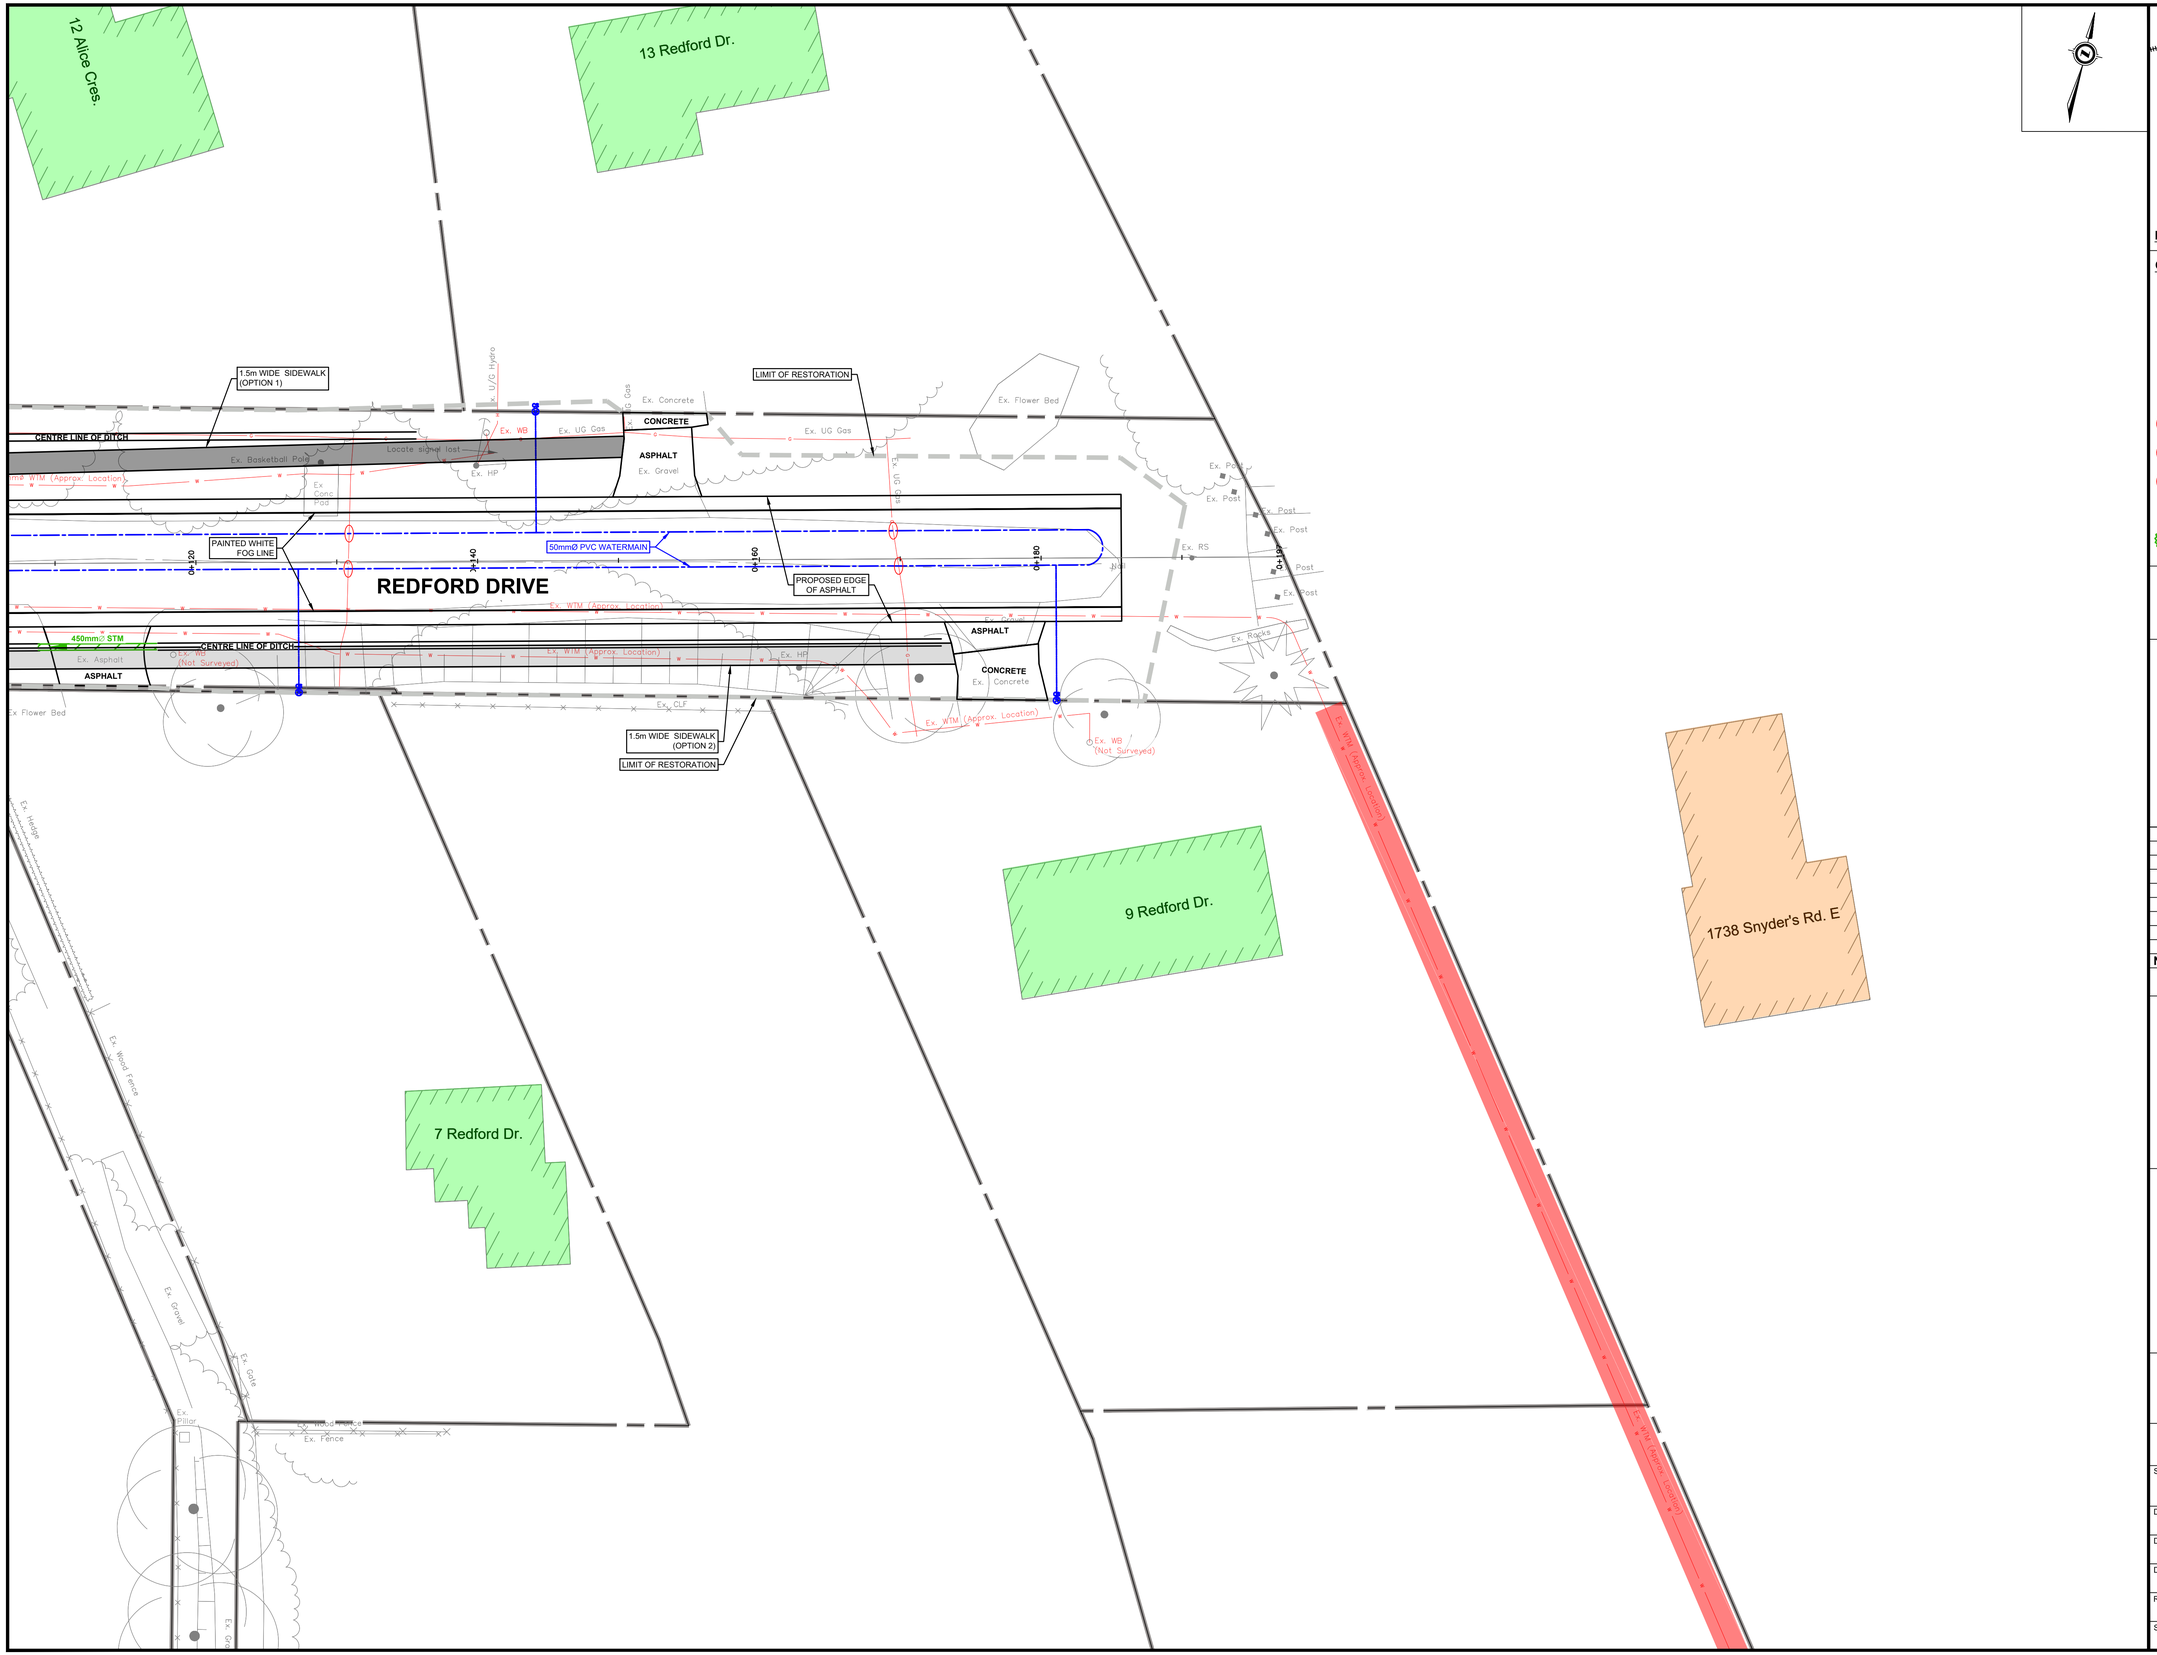

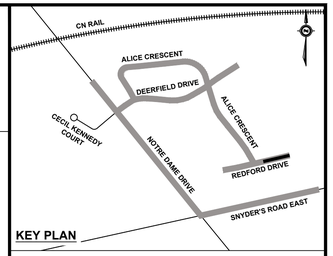

KEY PLAN

GENERAL NOTES

THE POSITION OF POLE LINES, CONDUITS, WATERMAINS, SEWERS AND OTHER UNDERGROUND AND ABOVE GROUND UTILITIES AND STRUCTURES ARE NOT NECESSARILY SHOWN ON THE CONTRACT DRAWINGS, AND WHERE SHOWN, THE ACCURACY OF THE POSITION OF SUCH UTILITIES AND STRUCTURES IS NOT GUARANTEED.

BEFORE STARTING WORK, THE CONTRACTOR(S) WILL PROVE THE POSITION OF ALL SUCH UTILITIES AND STRUCTURES AND WILL ASSUME LIABILITY FOR DAMAGE TO THEM.

ALL DIMENSIONS ARE IN METRES UNLESS OTHERWISE NOTED.

ALL DIMENSIONS RELATED TO CURB ARE FROM BASE OF CURB AT GUTTER.

TBA	STRUCTURES TO BE ABANDONED		EX. TACTILE WARNING PLATE
TBR	STRUCTURES TO BE REMOVED		PROPOSED TACTILE WARNING PLATE
P	TREES TO BE PROTECTED	361.560	EX. ELEVATION
X	TREES TO BE REMOVED	361.560	PROP. ELEVATION
	SEDIMENT CONTROL REQUIRED		STANDARD SERVICE
			NOT SERVICED/ SERVICE AVAILABLE
			NON-STANDARD SERVICE

GEODETIC BENCHMARK ELEV. = 365.566

BM WI49 RMW 371. TABLET SET IN CONC. RETAINING WALL ALONG TOP OF BRIDGE CARRYING REG RD 12 OVER HWY 7/8. TABLET IS SET IN W FACE ON S END OF WALL AT END OF STEEL GUIDE RAIL, 0.2m ABOVE CHAMFER AND 0.4m N OF S END OF WALL.

MUNICIPAL SERVICES:

EXISTING SANITARY SEWER	SAN
EXISTING STORM SEWER	STM STM STM STM
EXISTING WATER MAIN	W
PROPOSED SANITARY SEWER	
PROPOSED STORM SEWER	
PROPOSED WATER MAIN	

UTILITIES:

BELL TELEPHONE	B
ENBRIDGE GAS	G
HYDRO	H
HYDRO ONE	HO
ROGERS COMMUNICATIONS	TV

No.	DESCRIPTION	DATE	BY

REVISIONS

TOWNSHIP OF Wilmot

THE CORPORATION OF THE TOWNSHIP OF WILMOT
INFRASTRUCTURE SERVICES DEPARTMENT

REDFORD DRIVE

WATERMAIN CONSTRUCTION

CONTRACT RFT2026-XX

REDFORD DRIVE

STA. 0+106 TO 0+197


PLAN

SCALE: HORIZ: 1:200 VERT: 1:50	0 5 10 Meters
DATE: FEBRUARY 18, 2026	ENGINEERS STAMP
DRAWN BY: J.S.	
DESIGNED BY: J.S.	
REVIEWED BY: D.R.	
SHEET: OF	


2026-02-18 12:57:16 PM

M:\01_DESIGN & CONSTRUCTION\2025-PETERSBURG DWS_KNIPFEL PRIVATE\02_DESIGN\03_CIVIL 3D\PETERSBURG - DESIGN - SEMI URBAN - PIC.DWG


0+059.92
2 Deerfield

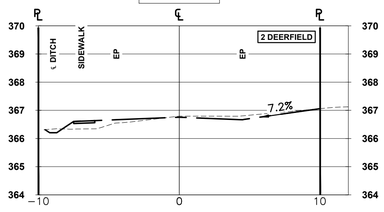


0+127.05
3 Deerfield

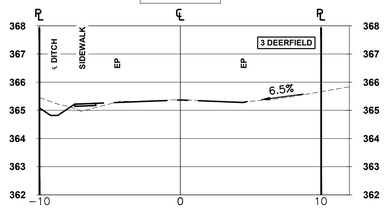


0+147.96
43 Deerfield

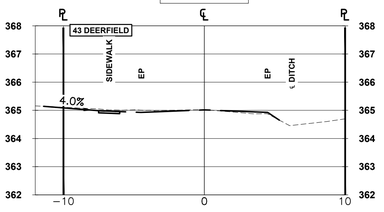


0+161.34
4 Deerfield

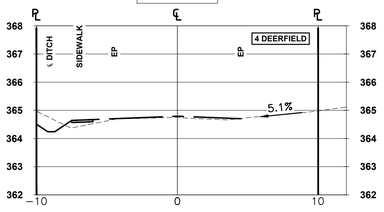


0+188.10
42 Deerfield

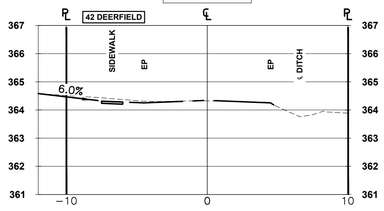


0+220.49
5 Deerfield

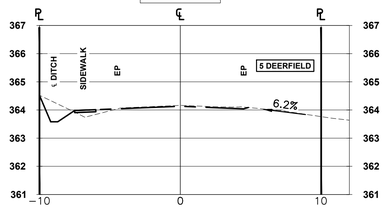


0+238.82
41 Deerfield

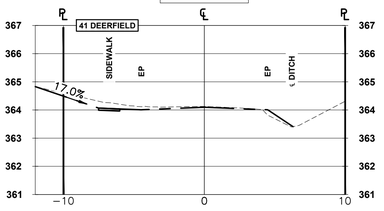


0+347.74
Pump Station

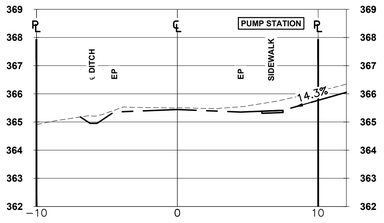


0+376.23
1 Deerfield

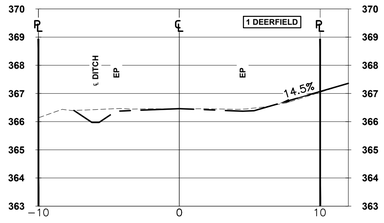


0+326.38
40 Deerfield (Alice DWY)

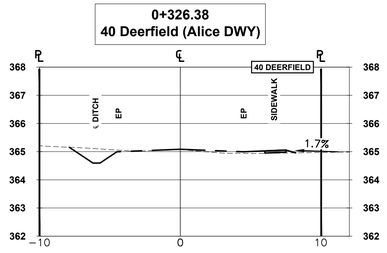


0+399.30
6 Deerfield (Alice DWY)

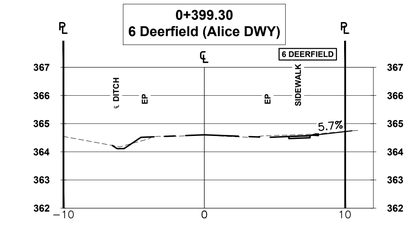


0+012.08
3 Redford

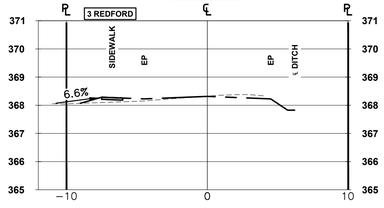


0+038.53
1 Redford

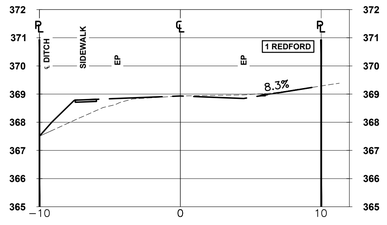


0+073.62
1700 Snyder's (Redford DWY)

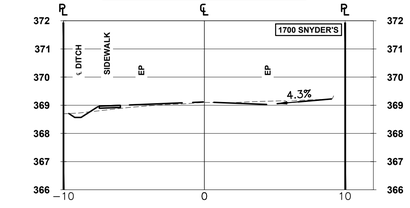


0+113.22
7 Redford

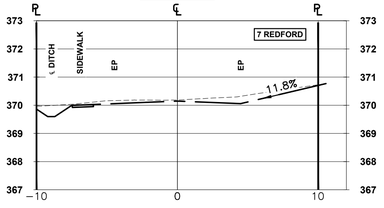


0+152.92
13 Redford

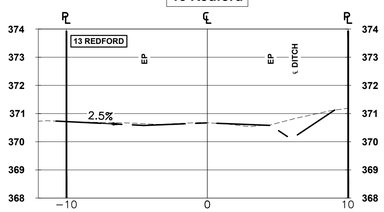

0+177.38
9 Redford

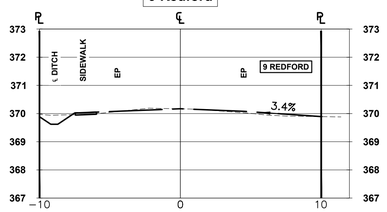

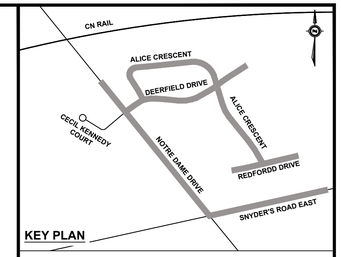

KEY PLAN

GENERAL NOTES

THE POSITION OF POLE LINES, CONDUITS, WATERMAINS, SEWERS AND OTHER UNDERGROUND AND ABOVE GROUND UTILITIES AND STRUCTURES ARE NOT NECESSARILY SHOWN ON THE CONTRACT DRAWINGS, AND WHERE SHOWN, THE ACCURACY OF THE POSITION OF SUCH UTILITIES AND STRUCTURES IS NOT GUARANTEED.

BEFORE STARTING WORK, THE CONTRACTOR(S) WILL PROVE THE POSITION OF ALL SUCH UTILITIES AND STRUCTURES AND WILL ASSUME LIABILITY FOR DAMAGE TO THEM.

ALL DIMENSIONS ARE IN METRES UNLESS OTHERWISE NOTED.

ALL DIMENSIONS RELATED TO CURB ARE FROM BASE OF CURB AT GUTTER.

- TBA - STRUCTURES TO BE ABANDONED
- TBR - STRUCTURES TO BE REMOVED
- P - TREES TO BE PROTECTED
- X - TREES TO BE REMOVED
- SEDIMENT CONTROL REQUIRED
- EX. TACTILE WARNING PLATE
- PROPOSED TACTILE WARNING PLATE
- 361.560 - EX. ELEVATION
- 361.560 - PROP. ELEVATION
- STANDARD SERVICE
- NOT SERVICED/ SERVICE AVAILABLE
- NON-STANDARD SERVICE

GEODETIC BENCHMARK ELEV. = 365.566

BM WI49 RMW 371. TABLET SET IN CONC. RETAINING WALL ALONG TOP OF BRIDGE CARRYING REG RD 12 OVER HWY 7/8. TABLET IS SET IN W FACE ON S END OF WALL AT END OF STEEL GUIDE RAIL, 0.2m ABOVE CHAMFER AND 0.4m N OF S END OF WALL.

MUNICIPAL SERVICES:

- EXISTING SANITARY SEWER — SAN —
- EXISTING STORM SEWER — STM — STM — STM —
- EXISTING WATER MAIN — W —
- PROPOSED SANITARY SEWER
- PROPOSED STORM SEWER
- PROPOSED WATER MAIN

UTILITIES:

- BELL TELEPHONE — B —
- ENBRIDGE GAS — G —
- HYDRO — H —
- HYDRO ONE — HO —
- ROGERS COMMUNICATIONS — TV —

No.	DESCRIPTION	DATE	BY

REVISIONS

THE CORPORATION OF THE
TOWNSHIP OF WILMOT
INFRASTRUCTURE SERVICES DEPARTMENT

DEERFIELD & REDFORD XS

WATERMAIN CONSTRUCTION

CONTRACT RFT2026-XX

DEERFIELD & REDFORD XS

STA. 0+000 TO 0+000

CROSS SECTIONS

SCALE:
HORIZ: 1:200
VERT: 1:50

0 5 10
Meters

DATE:
FEBRUARY 18, 2026

DRAWN BY:
J.S.

DESIGNED BY:
J.S.

REVIEWED BY:
D.R.


SHEET:
OF

ENGINEERS STAMP


2026-02-18 12:56:39 PM

M:\01_DESIGN & CONSTRUCTION\2025-PETERSBURG DWS_KNIPFEL PRIVATE\02_DESIGN\03_CIVIL 3D\PETERSBURG - DESIGN - SEMI URBAN - PIC.DWG


0+097.80
44 Alice (Deerfield DWY)

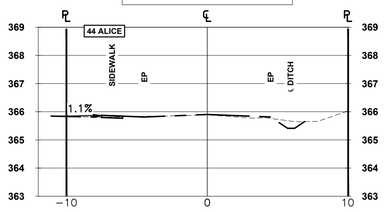


0+034.25
44 Alice (Alice DWY)

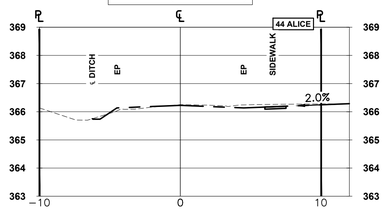


0+021.91
35 Alice

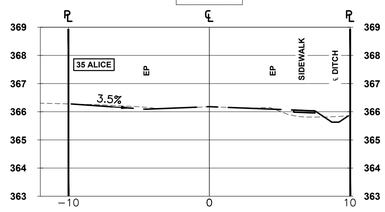


0+055.42
34 Alice (Left DWY)

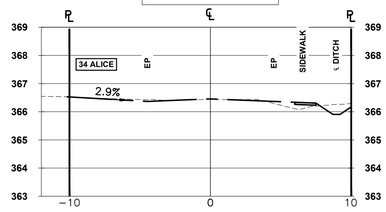


0+069.24
34 Alice (Right DWY)

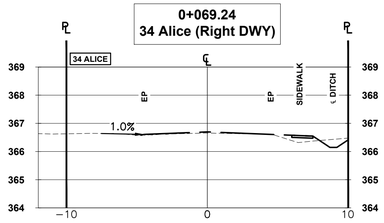


0+084.65
33 Alice

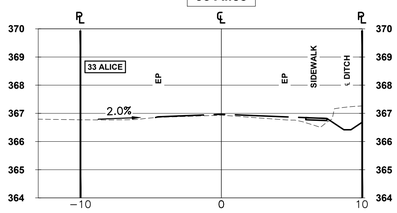


0+092.43
32 Alice

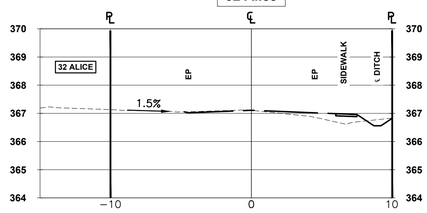


0+118.78
31 Alice

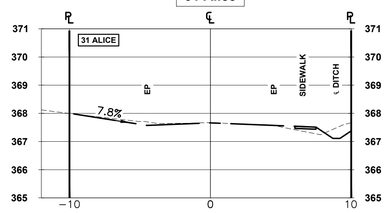


0+129.90
30 & 36 Alice

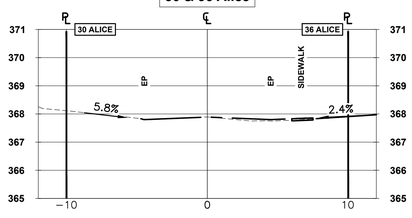


0+165.05
29 Alice

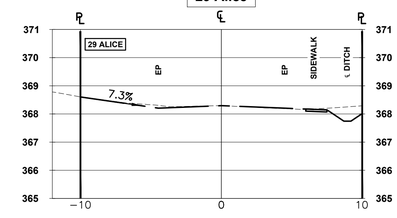


0+175.98
37 Alice

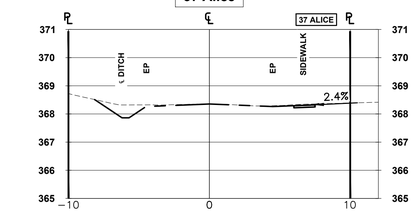


0+188.93
28 Alice

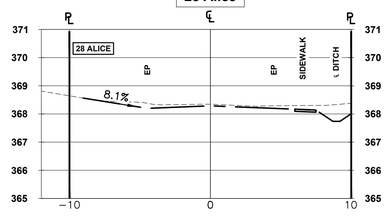


0+197.33
27 Alice

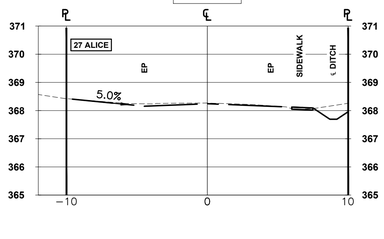


0+222.34
26 & 38 Alice

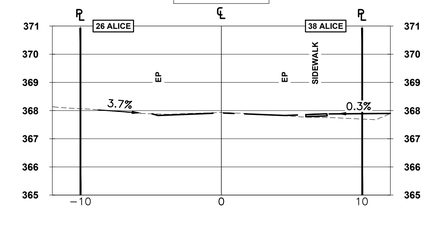


0+245.57
25 Alice

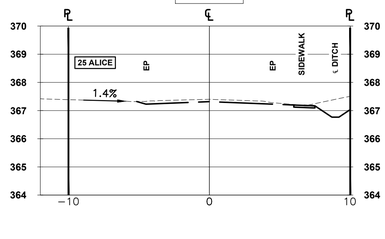


0+259.91
39 Alice

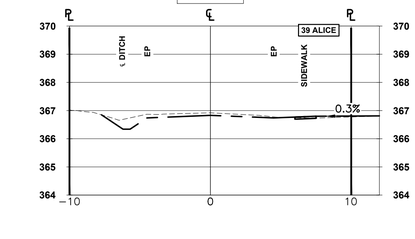


0+275.41
24 Alice

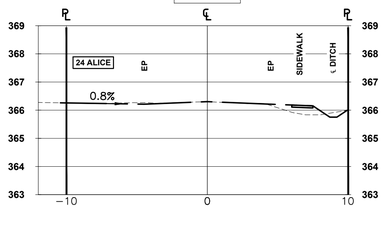


0+293.20
23 Alice

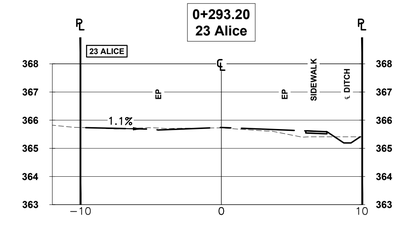


0+312.21
22 Alice

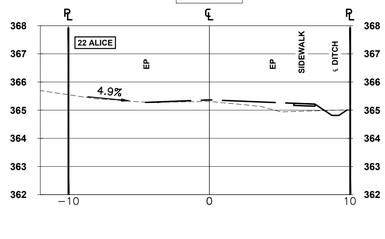

0+338.39
21 Alice

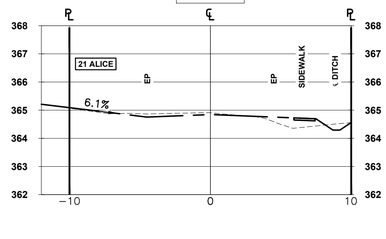

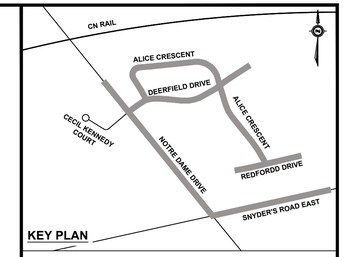

KEY PLAN

GENERAL NOTES

THE POSITION OF POLE LINES, CONDUITS, WATERMAINS, SEWERS AND OTHER UNDERGROUND AND ABOVE GROUND UTILITIES AND STRUCTURES ARE NOT NECESSARILY SHOWN ON THE CONTRACT DRAWINGS, AND WHERE SHOWN, THE ACCURACY OF THE POSITION OF SUCH UTILITIES AND STRUCTURES IS NOT GUARANTEED.

BEFORE STARTING WORK, THE CONTRACTOR(S) WILL PROVE THE POSITION OF ALL SUCH UTILITIES AND STRUCTURES AND WILL ASSUME LIABILITY FOR DAMAGE TO THEM.

ALL DIMENSIONS ARE IN METRES UNLESS OTHERWISE NOTED.

ALL DIMENSIONS RELATED TO CURB ARE FROM BASE OF CURB AT GUTTER.

TBA	-	STRUCTURES TO BE ABANDONED		-	EX. TACTILE WARNING PLATE
TBR	-	STRUCTURES TO BE REMOVED		-	PROPOSED TACTILE WARNING PLATE
P	-	TREES TO BE PROTECTED	361.560	-	EX. ELEVATION
			361.560	-	PROP. ELEVATION
X	-	TREES TO BE REMOVED		-	STANDARD SERVICE
	-	SEDIMENT CONTROL REQUIRED		-	NOT SERVICED/ SERVICE AVAILABLE
				-	NON-STANDARD SERVICE

GEODETIC BENCHMARK ELEV. = 365.566

BM WI49 RMW 371. TABLET SET IN CONC. RETAINING WALL ALONG TOP OF BRIDGE CARRYING REG RD 12 OVER HWY 7/8. TABLET IS SET IN W FACE ON S END OF WALL AT END OF STEEL GUIDE RAIL, 0.2m ABOVE CHAMFER AND 0.4m N OF S END OF WALL.

MUNICIPAL SERVICES:

EXISTING SANITARY SEWER — SAN
EXISTING STORM SEWER — STM
EXISTING WATER MAIN — W
PROPOSED SANITARY SEWER
PROPOSED STORM SEWER
PROPOSED WATER MAIN

UTILITIES:

BELL TELEPHONE — B
ENBRIDGE GAS — G
HYDRO — H
HYDRO ONE — HO
ROGERS COMMUNICATIONS — TV

No.	DESCRIPTION	DATE	BY

REVISIONS

TOWNSHIP OF Wilmot

THE CORPORATION OF THE TOWNSHIP OF WILMOT
INFRASTRUCTURE SERVICES DEPARTMENT

ALICE CROSS SECTIONS 1

WATERMAIN CONSTRUCTION

CONTRACT RFT2026-XX

ALICE CROSS SECTIONS 1

STA. 0+000 TO 0+000

CROSS SECTIONS

SCALE: HORIZ: 1:200 VERT: 1:50

0 5 10 Meters

DATE: FEBRUARY 18, 2026

DRAWN BY: J.S.

DESIGNED BY: J.S.

REVIEWED BY: D.R.


SHEET: OF

ENGINEERS STAMP


2026-02-18 12:54:43 PM

M:\01_DESIGN & CONSTRUCTION\2025-PETERSBURG DWS_KNIPFEL PRIVATE\02_DESIGN\03_CIVIL 3D\PETERSBURG - DESIGN - SEMI URBAN - PIC.DWG


0+385.87
20 Alice

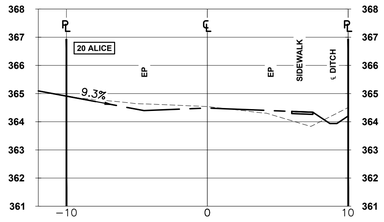


0+429.27
19 Alice

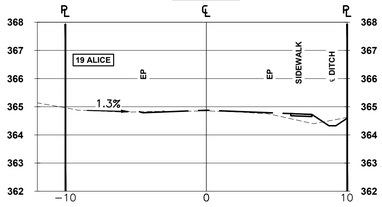


0+446.14
7 Alice

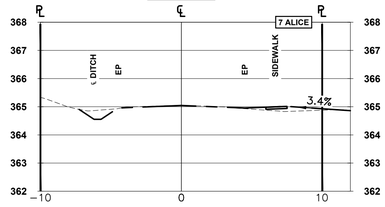


0+466.07
18 Alice

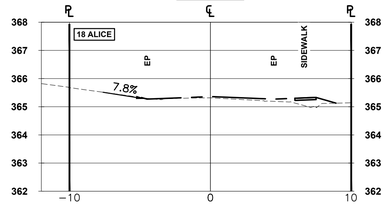


0+470.58
8 Alice

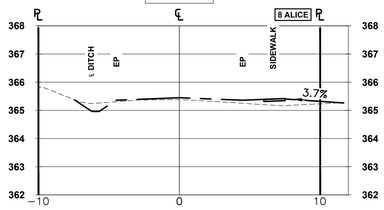


0+478.98
17 Alice

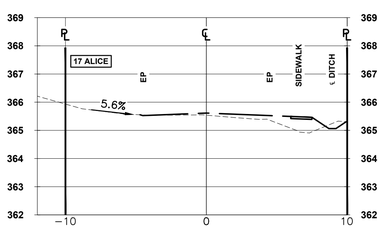


0+490.73
9 Alice

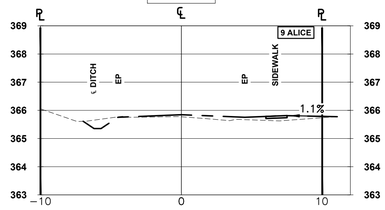


0+517.97
16 Alice

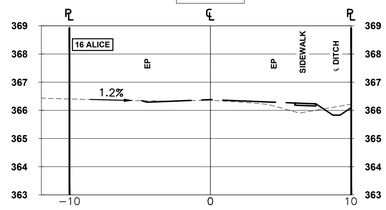


0+538.40
10 Alice (Right DWY)

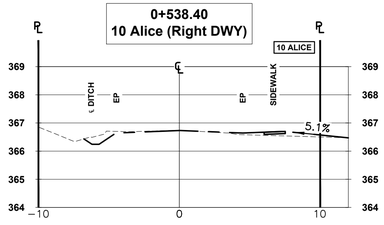


0+545.71
10 Alice (Left DWY) & 15 Alice

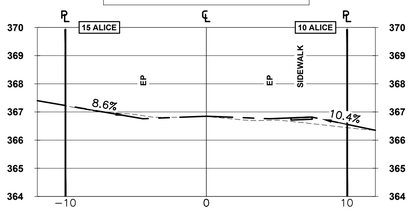


0+558.52
14 Alice

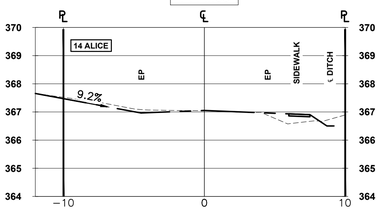


0+578.53
11 Alice

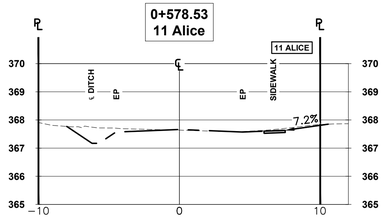


0+538.40
10 Alice (Right DWY)

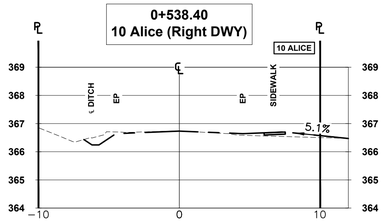


0+545.71
10 Alice (Left DWY) & 15 Alice

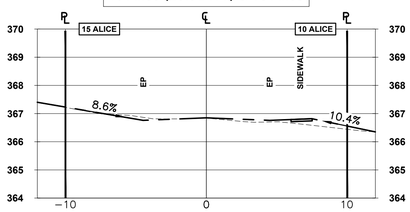


0+558.52
14 Alice

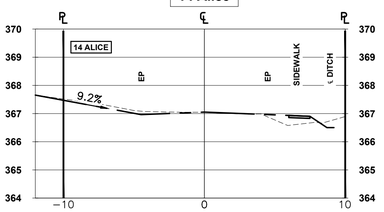


0+578.53
11 Alice

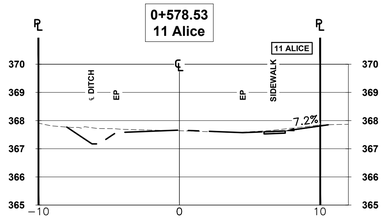

0+583.30
12 Alice

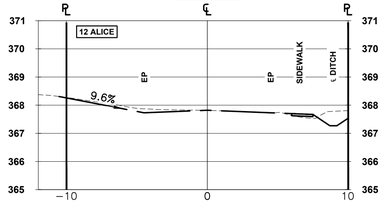

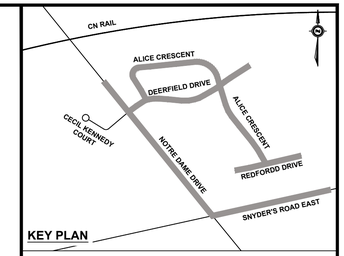

KEY PLAN

GENERAL NOTES

THE POSITION OF POLE LINES, CONDUITS, WATERMAINS, SEWERS AND OTHER UNDERGROUND AND ABOVE GROUND UTILITIES AND STRUCTURES ARE NOT NECESSARILY SHOWN ON THE CONTRACT DRAWINGS, AND WHERE SHOWN, THE ACCURACY OF THE POSITION OF SUCH UTILITIES AND STRUCTURES IS NOT GUARANTEED.

BEFORE STARTING WORK, THE CONTRACTOR(S) WILL PROVE THE POSITION OF ALL SUCH UTILITIES AND STRUCTURES AND WILL ASSUME LIABILITY FOR DAMAGE TO THEM.

ALL DIMENSIONS ARE IN METRES UNLESS OTHERWISE NOTED.

ALL DIMENSIONS RELATED TO CURB ARE FROM BASE OF CURB AT GUTTER.

TBA	-	STRUCTURES TO BE ABANDONED		-	EX. TACTILE WARNING PLATE
TBR	-	STRUCTURES TO BE REMOVED		-	PROPOSED TACTILE WARNING PLATE
P	-	TREES TO BE PROTECTED	361.560	-	EX. ELEVATION
X	-	TREES TO BE REMOVED	361.560	-	PROP. ELEVATION
	-	SEDIMENT CONTROL REQUIRED		-	STANDARD SERVICE
				-	NOT SERVICED/ SERVICE AVAILABLE
				-	NON-STANDARD SERVICE

GEODETIC BENCHMARK ELEV. = 365.566

BM WI49 RMW 371. TABLET SET IN CONC. RETAINING WALL ALONG TOP OF BRIDGE CARRYING REG RD 12 OVER HWY 7/8. TABLET IS SET IN W FACE ON S END OF WALL AT END OF STEEL GUIDE RAIL, 0.2m ABOVE CHAMFER AND 0.4m N OF S END OF WALL.

MUNICIPAL SERVICES:

EXISTING SANITARY SEWER	SAN
EXISTING STORM SEWER	STM STM STM STM
EXISTING WATER MAIN	W
PROPOSED SANITARY SEWER	
PROPOSED STORM SEWER	
PROPOSED WATER MAIN	

UTILITIES:

BELL TELEPHONE	B
ENBRIDGE GAS	G
HYDRO	H
HYDRO ONE	HO
ROGERS COMMUNICATIONS	TV

No.	DESCRIPTION	DATE	BY

REVISIONS

TOWNSHIP OF Wilmot

THE CORPORATION OF THE
TOWNSHIP OF WILMOT
INFRASTRUCTURE SERVICES DEPARTMENT

ALICE CROSS SECTIONS 2

WATERMAIN CONSTRUCTION

CONTRACT RFT2026-XX

ALICE CROSS SECTIONS 2

STA. 0+000 TO 0+000

CROSS SECTIONS

SCALE: HORIZ: 1:200 VERT: 1:50

0 5 10 Meters

DATE: FEBRUARY 18, 2026

DRAWN BY: J.S.

DESIGNED BY: J.S.

REVIEWED BY: D.R.

SHEET: OF

ENGINEERS STAMP

2026-02-18 12:58:51 PM

M:\01_DESIGN & CONSTRUCTION\2025-PETERSBURG DWS_KNIPFEL PRIVATE\02_DESIGN\03_CIVIL 3D\PETERSBURG - DESIGN - SEMI URBAN - PIC.DWG

ALICE CRESCENT

DEERFIELD DRIVE

NOTRE DAME DRIVE

ALICE CRESCENT

REDFORD DRIVE

NOTRE DAME DRIVE

ALICE CRESCENT

REDFORD DRIVE

NOTRE DAME DRIVE

SNYDER'S ROAD EAST

450mmØ STM

600mmØ STM

Municipal Drain (Approx. Location)

9 Alice Cres.

10 Alice Cres.

11 Alice Cres.

12 Alice Cres.

14 Alice Cres.

16 Alice Cres.

3 Redford Dr.
Property Not Connected to System, Has Private Well

13 Redford Dr.

9 Redford Dr.

7 Redford Dr.

1 Redford Dr.

1700 Snyder's Rd. E
Property Will Have Redford Dr.

1678 Snyder's Rd. E
Property Will Have Redford Dr.

1672 Snyder's Rd. E
Property Will Have Redford Dr.

1674 Snyder's Rd. E
Property Not Connected to System, Has Private Well

1668 Snyder's Rd. E

1688 Snyder's Rd. E
Property Will Have Redford Dr.

1694 Snyder's Rd. E
Property Will Have Redford Dr.

1684 Snyder's Rd. E
Property Will Have Redford Dr.

1677 Snyder's Rd. E
Property Not Connected to System, Has Private Well

1687 Snyder's Rd. E
Property Not Connected to System, Has Private Well

1693 Snyder's Rd. E
Property Not Connected to System, Has Private Well

1697 Snyder's Rd. E
Property Not Connected to System, Has Private Well

1699 Snyder's Rd. E
Property Not Connected to System, Has Private Well

1703 Snyder's Rd. E
Property Not Connected to System, Has Private Well

1709 Snyder's Rd. E
Property Not Connected to System, Has Private Well

1713 Snyder's Rd. E
Property Not Connected to System, Has Private Well

1717 Snyder's Rd. E
Property Not Connected to System, Has Private Well

1719 Snyder's Rd. E
Property Not Connected to System, Has Private Well

1723 Snyder's Rd. E
Property Not Connected to System, Has Private Well

1716 Snyder's Rd. E

1720 Snyder's Rd. E

1738 Snyder's Rd. E

1739 Snyder's Rd. E

1651 Snyder's Rd. E

1254 Notre Dame Dr.

1242 Notre Dame Dr.

1243 Notre Dame Dr.

1239 Notre Dame Dr.