

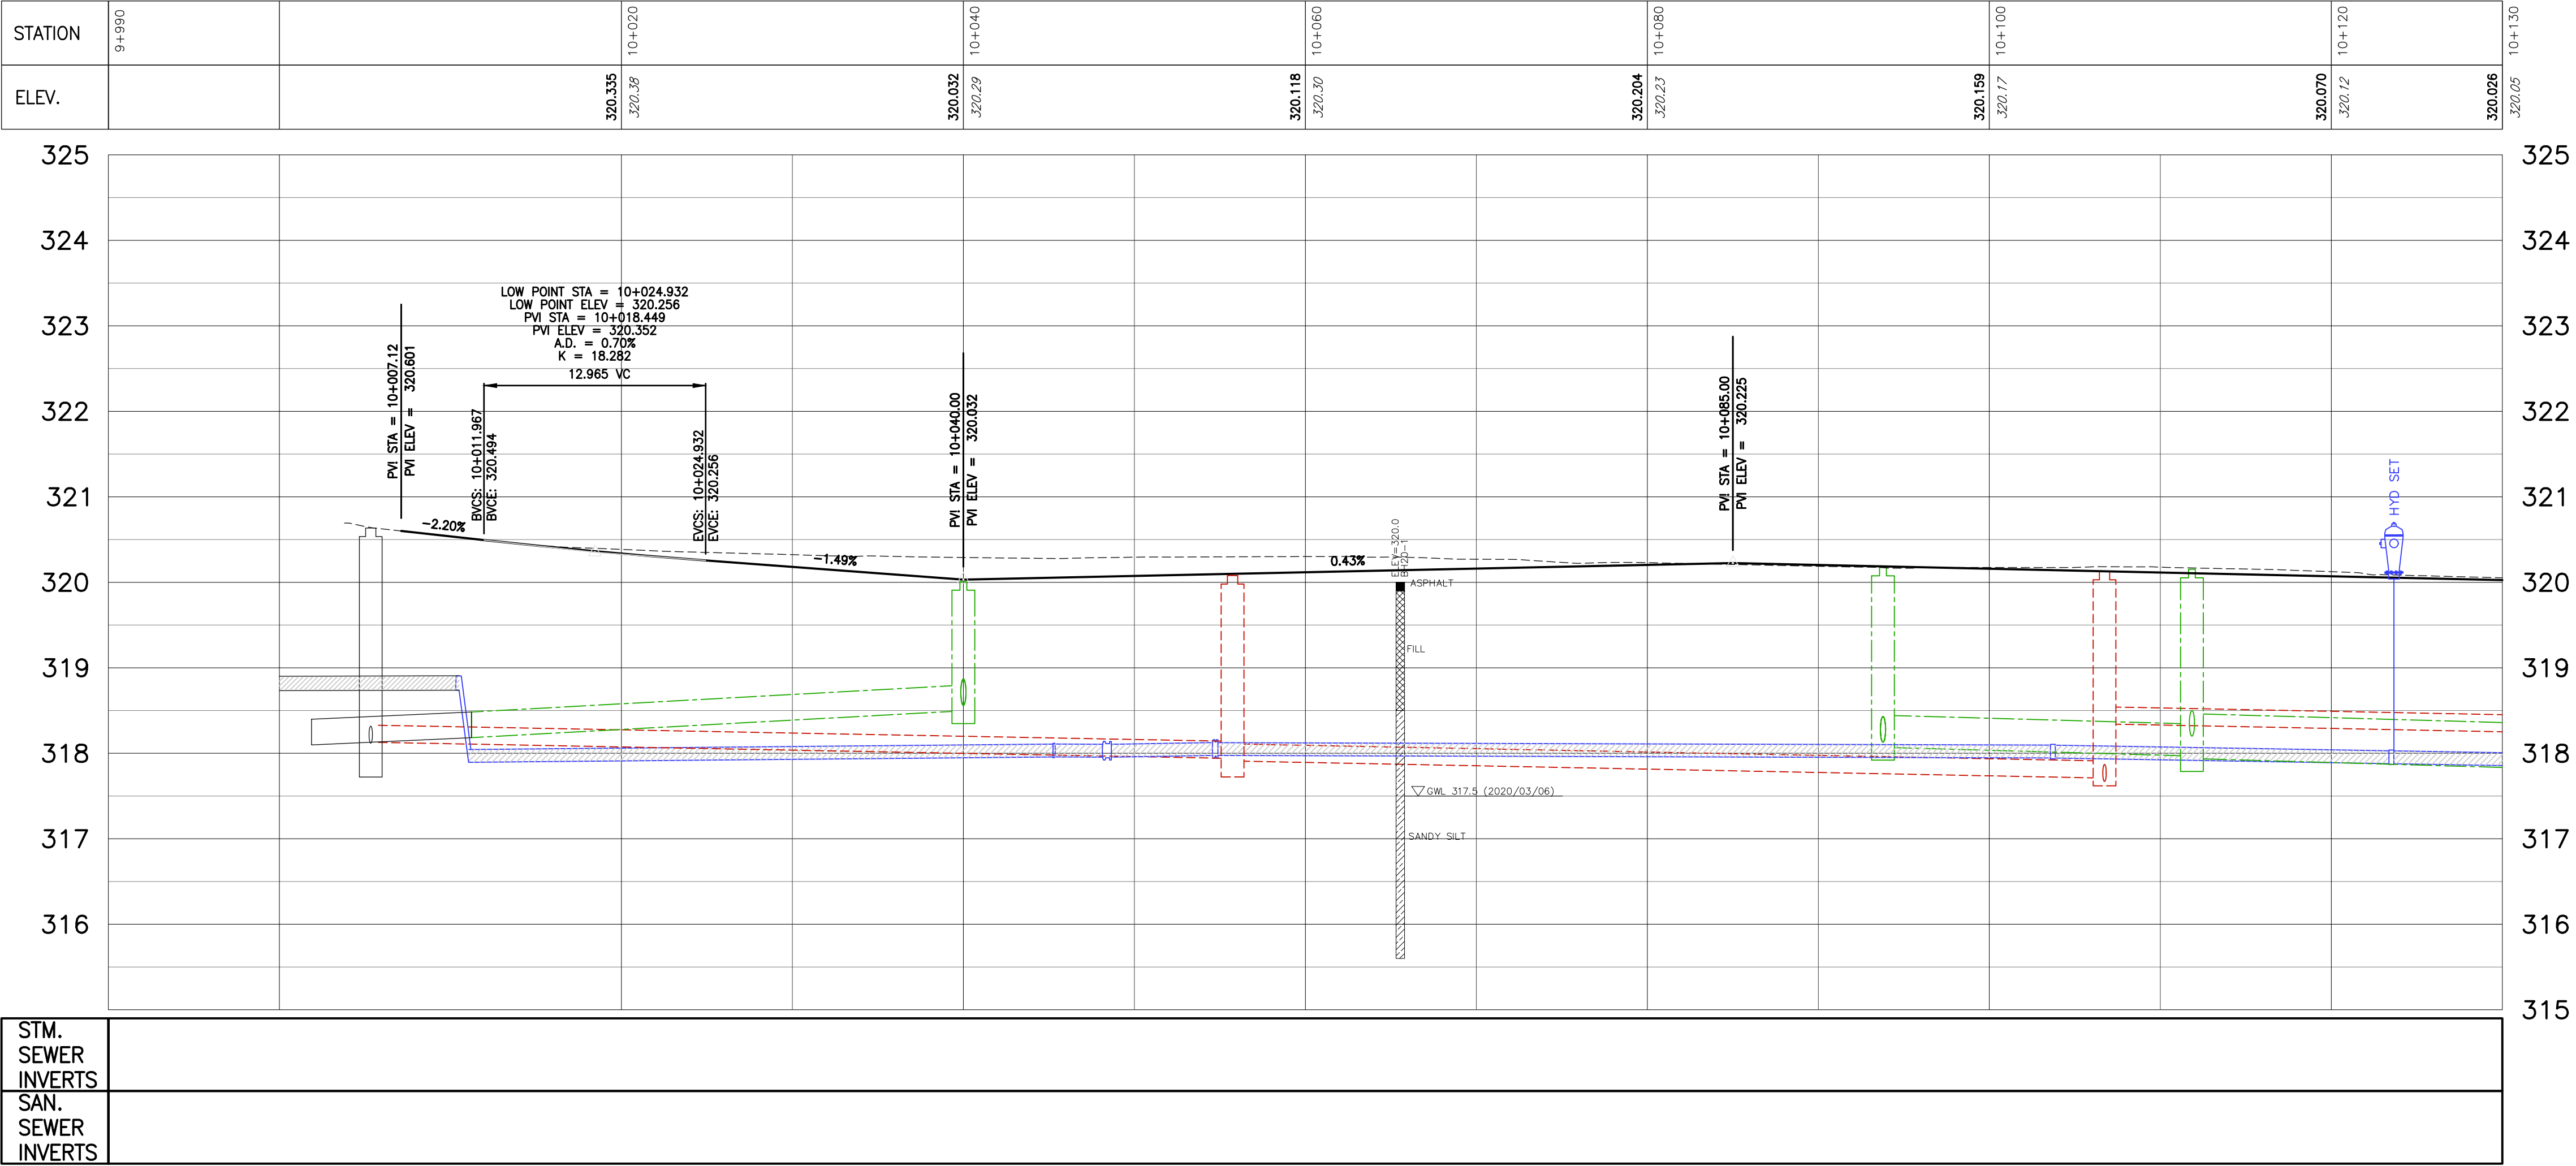
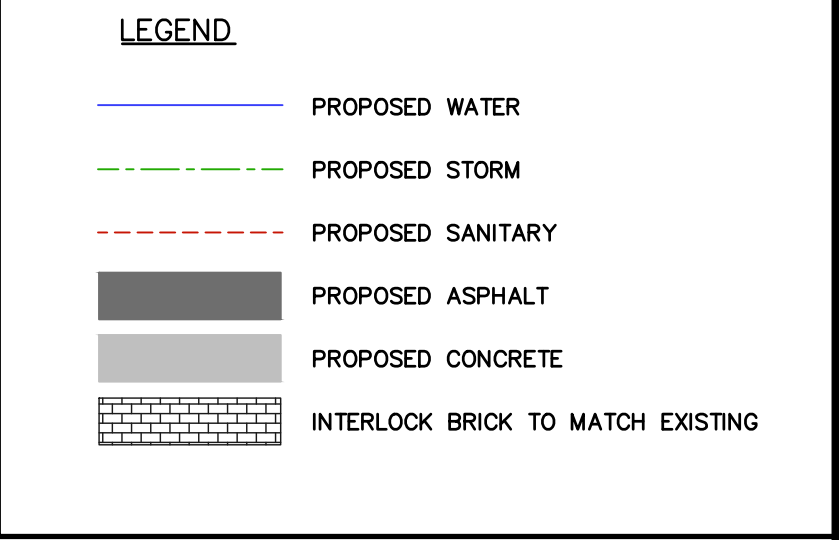
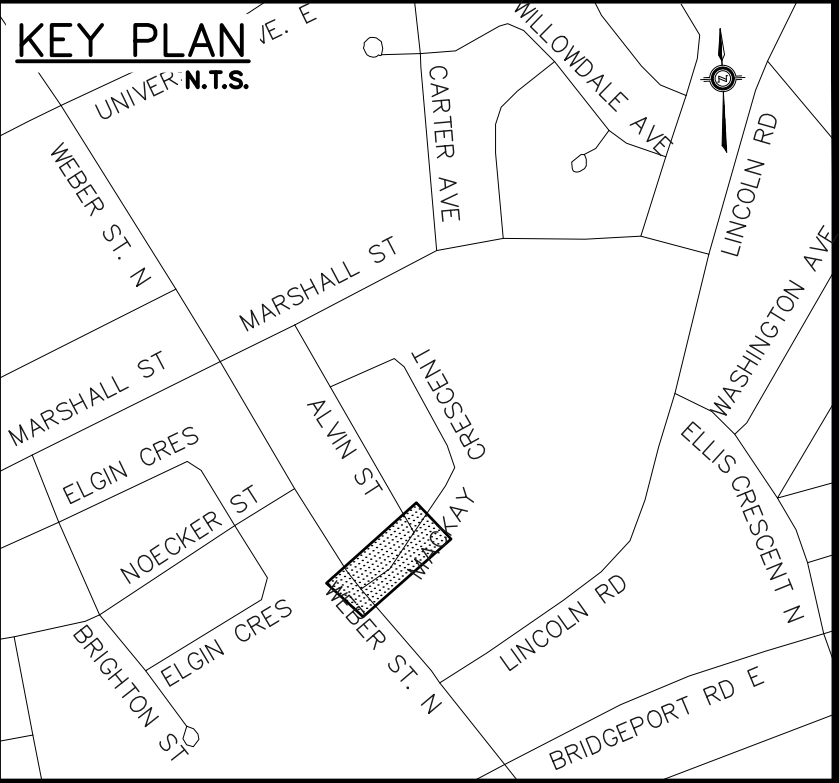
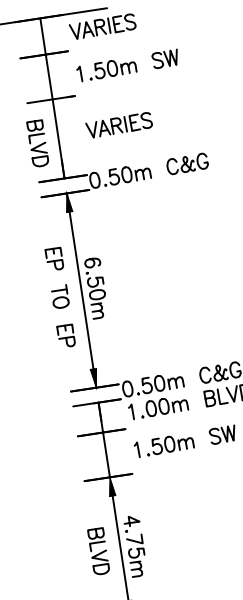
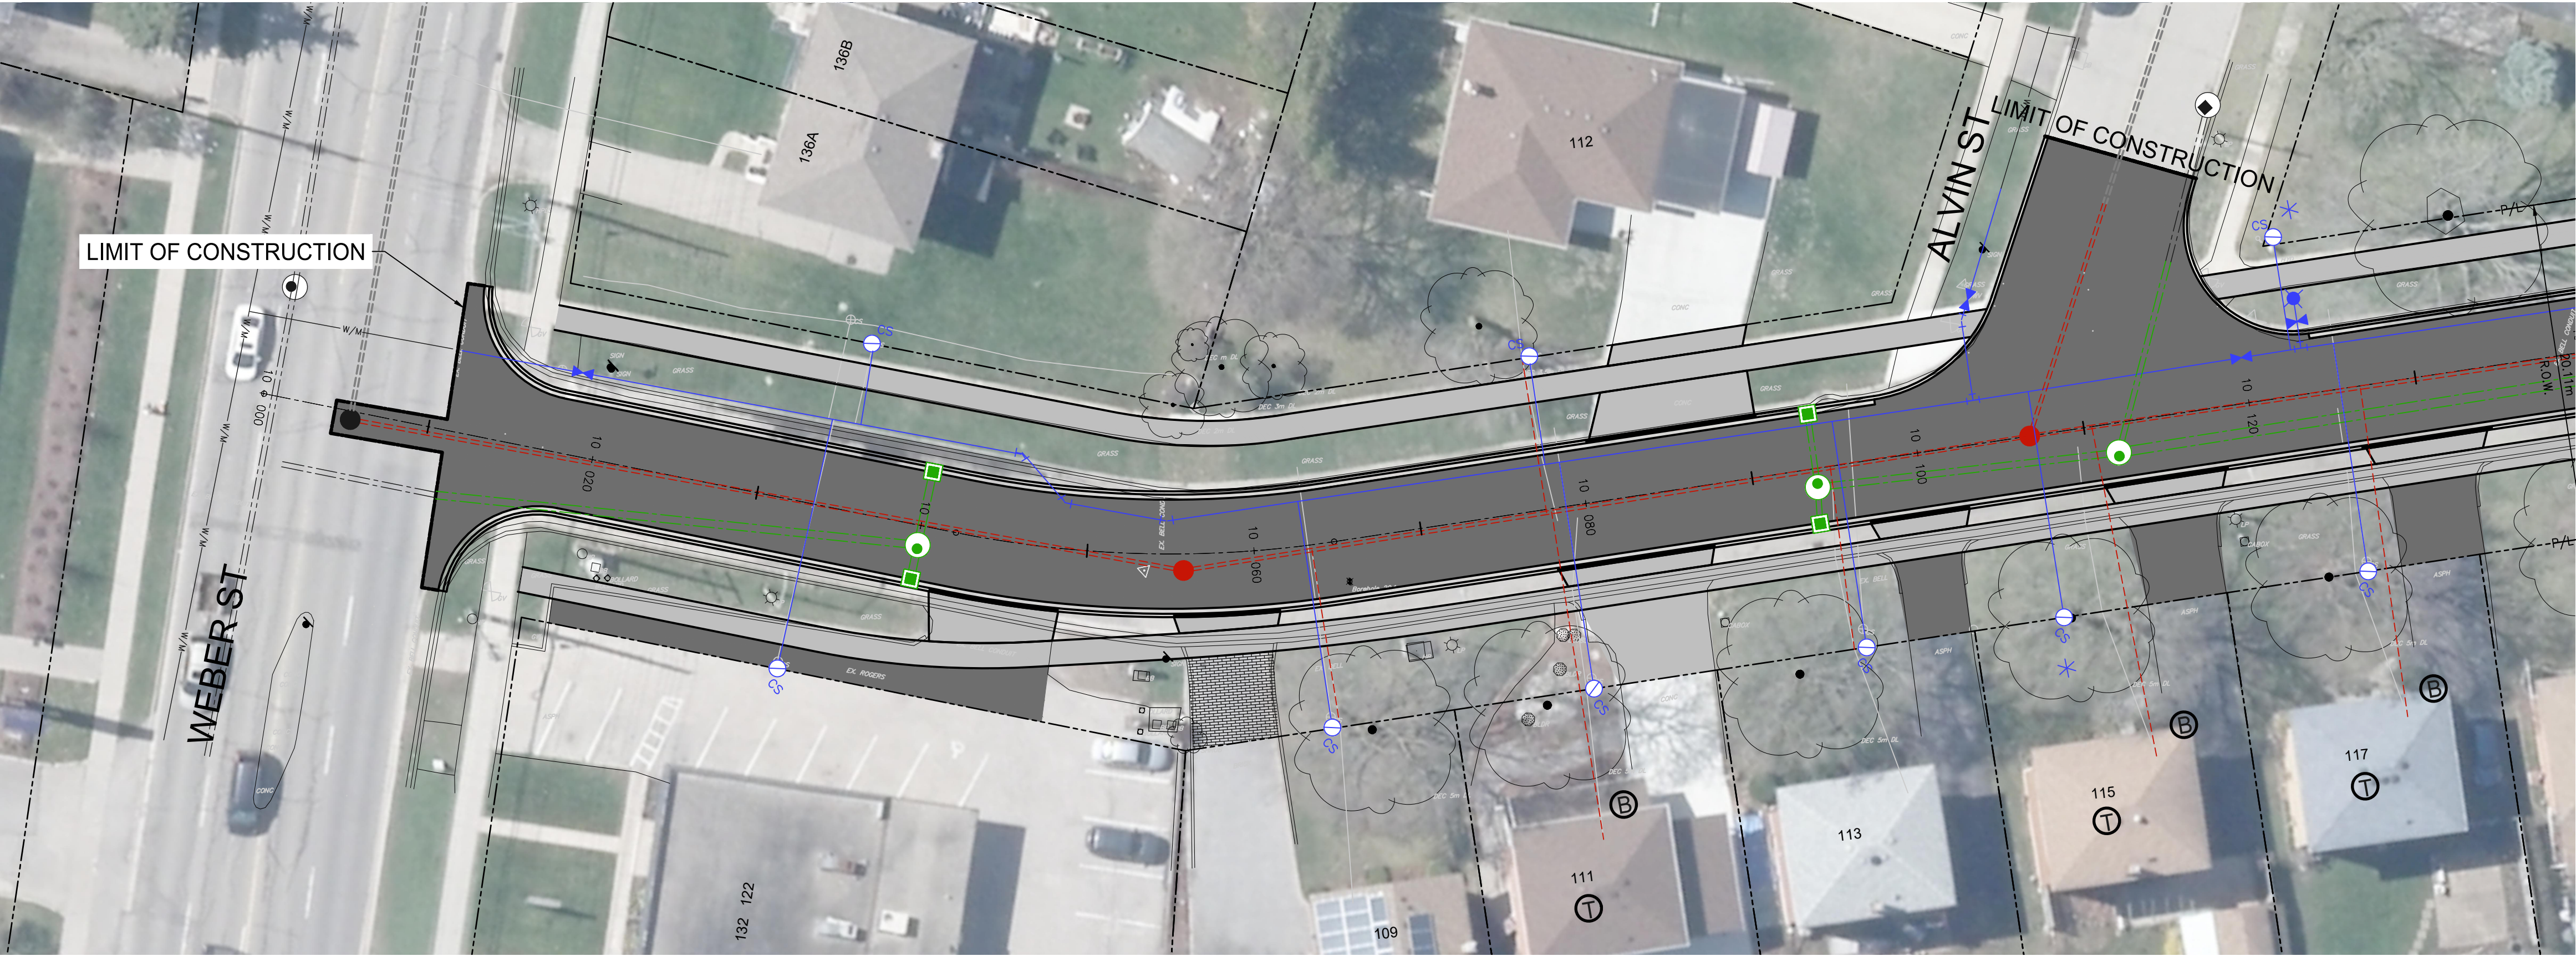
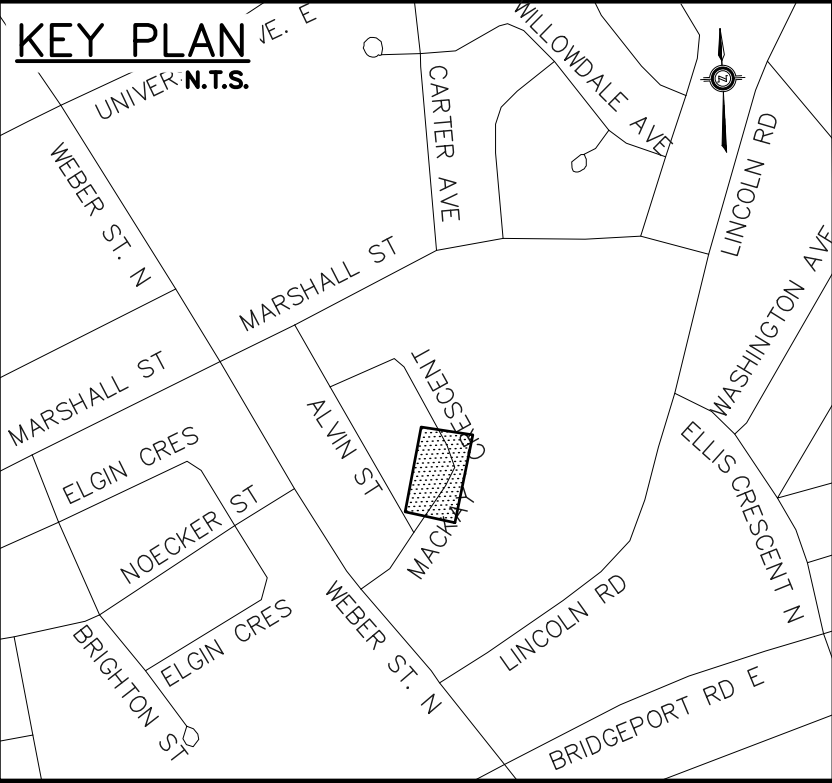



MACKAY CRESCENT

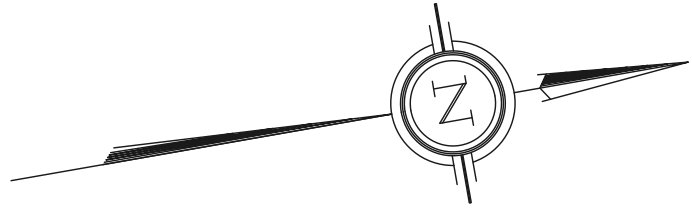

MACKAY CRESCENT

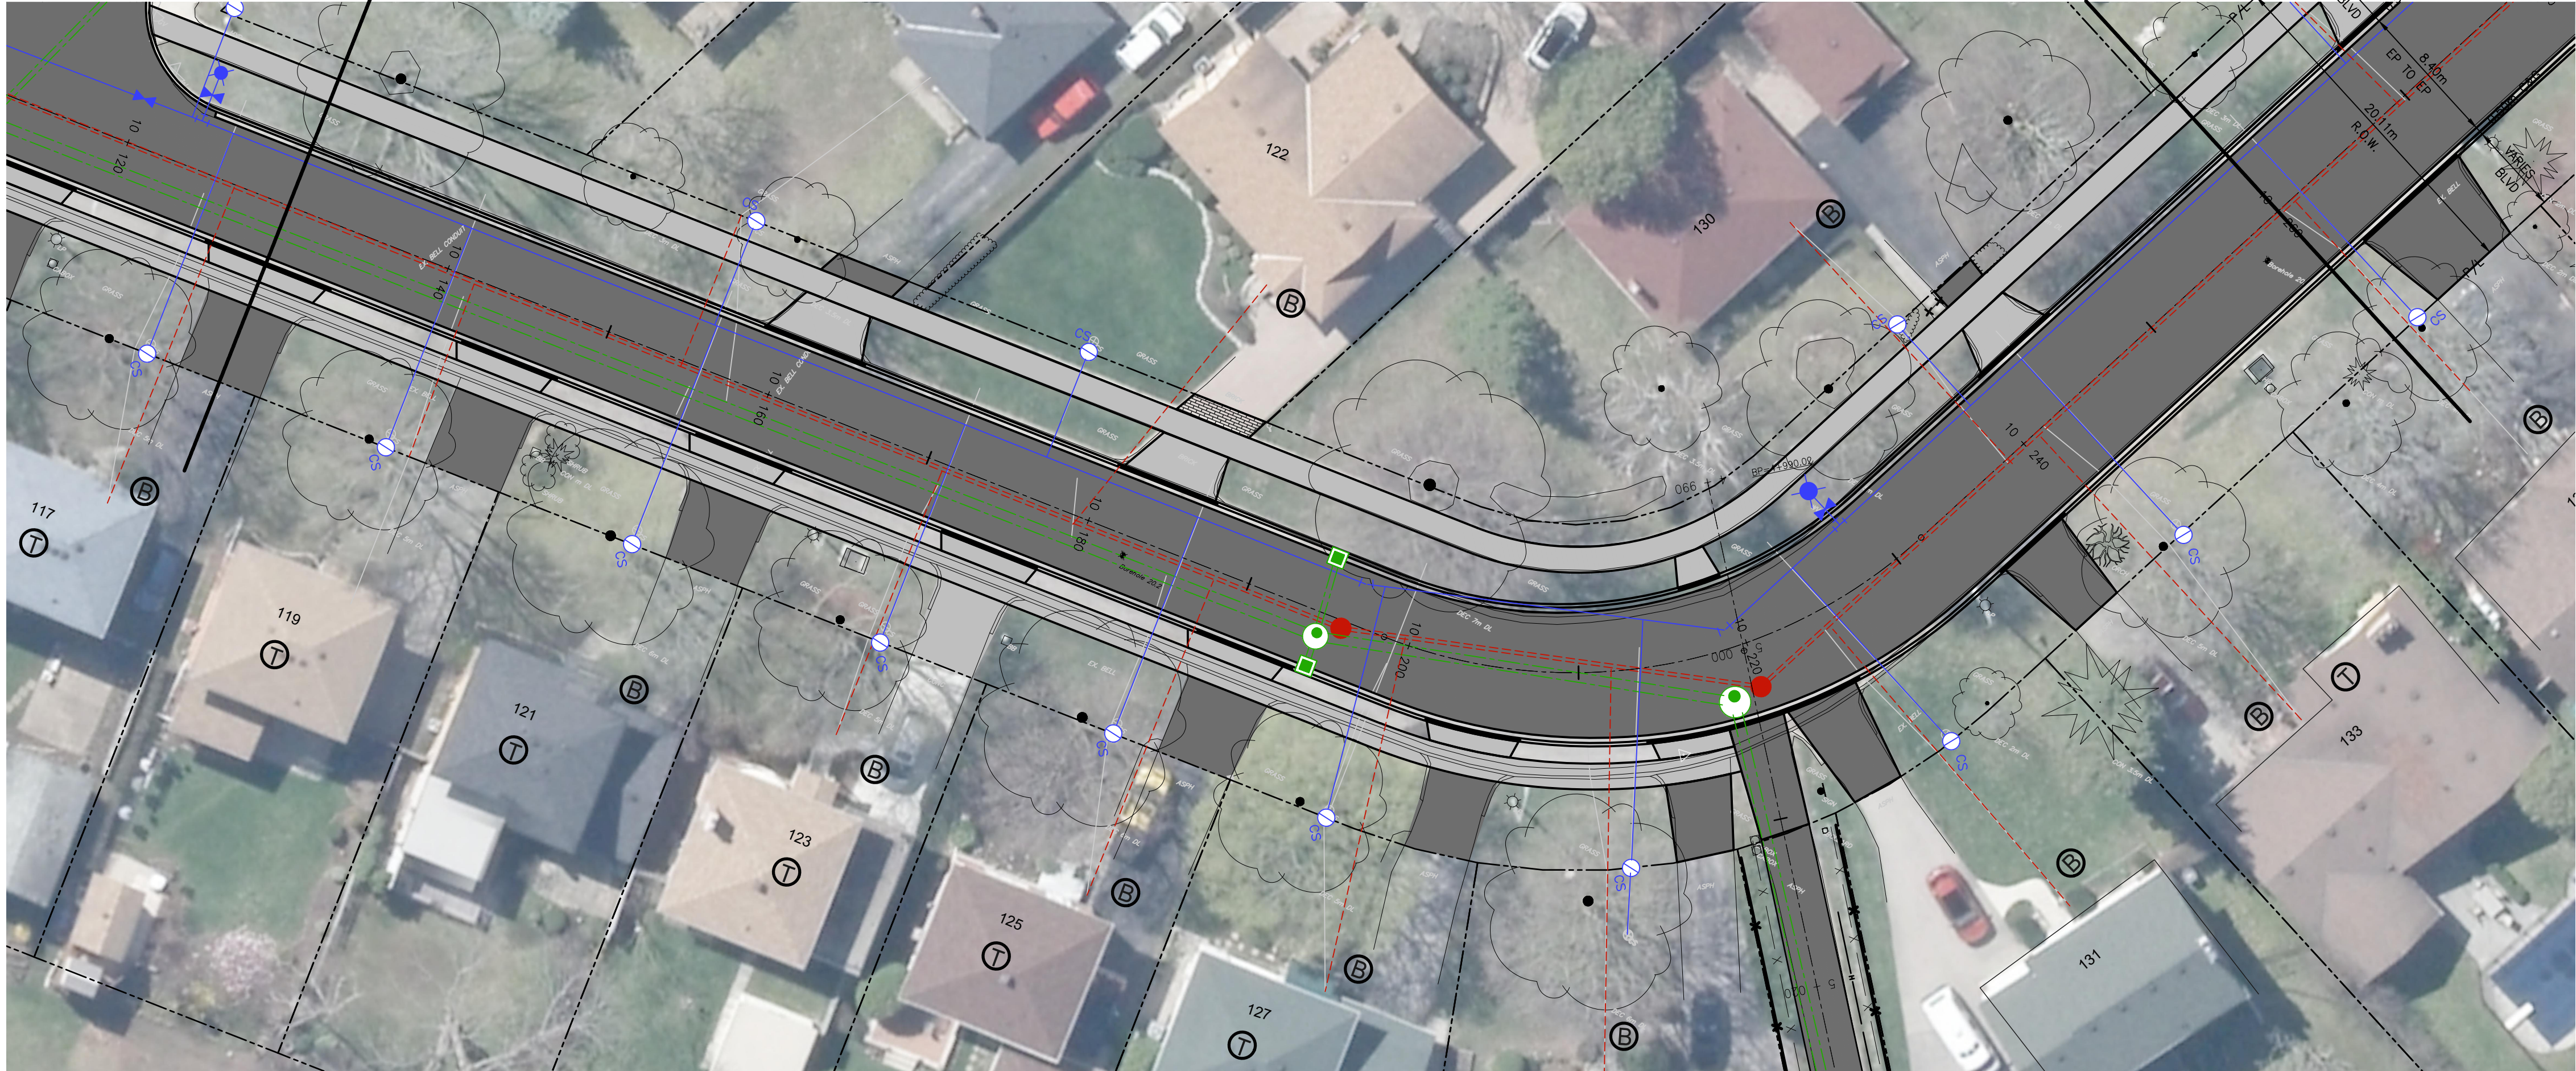

- LEGEND
- PROPOSED WATER
 - PROPOSED STORM
 - PROPOSED SANITARY
 - PROPOSED ASPHALT
 - PROPOSED CONCRETE
 - INTERLOCK BRICK TO MATCH EXISTING



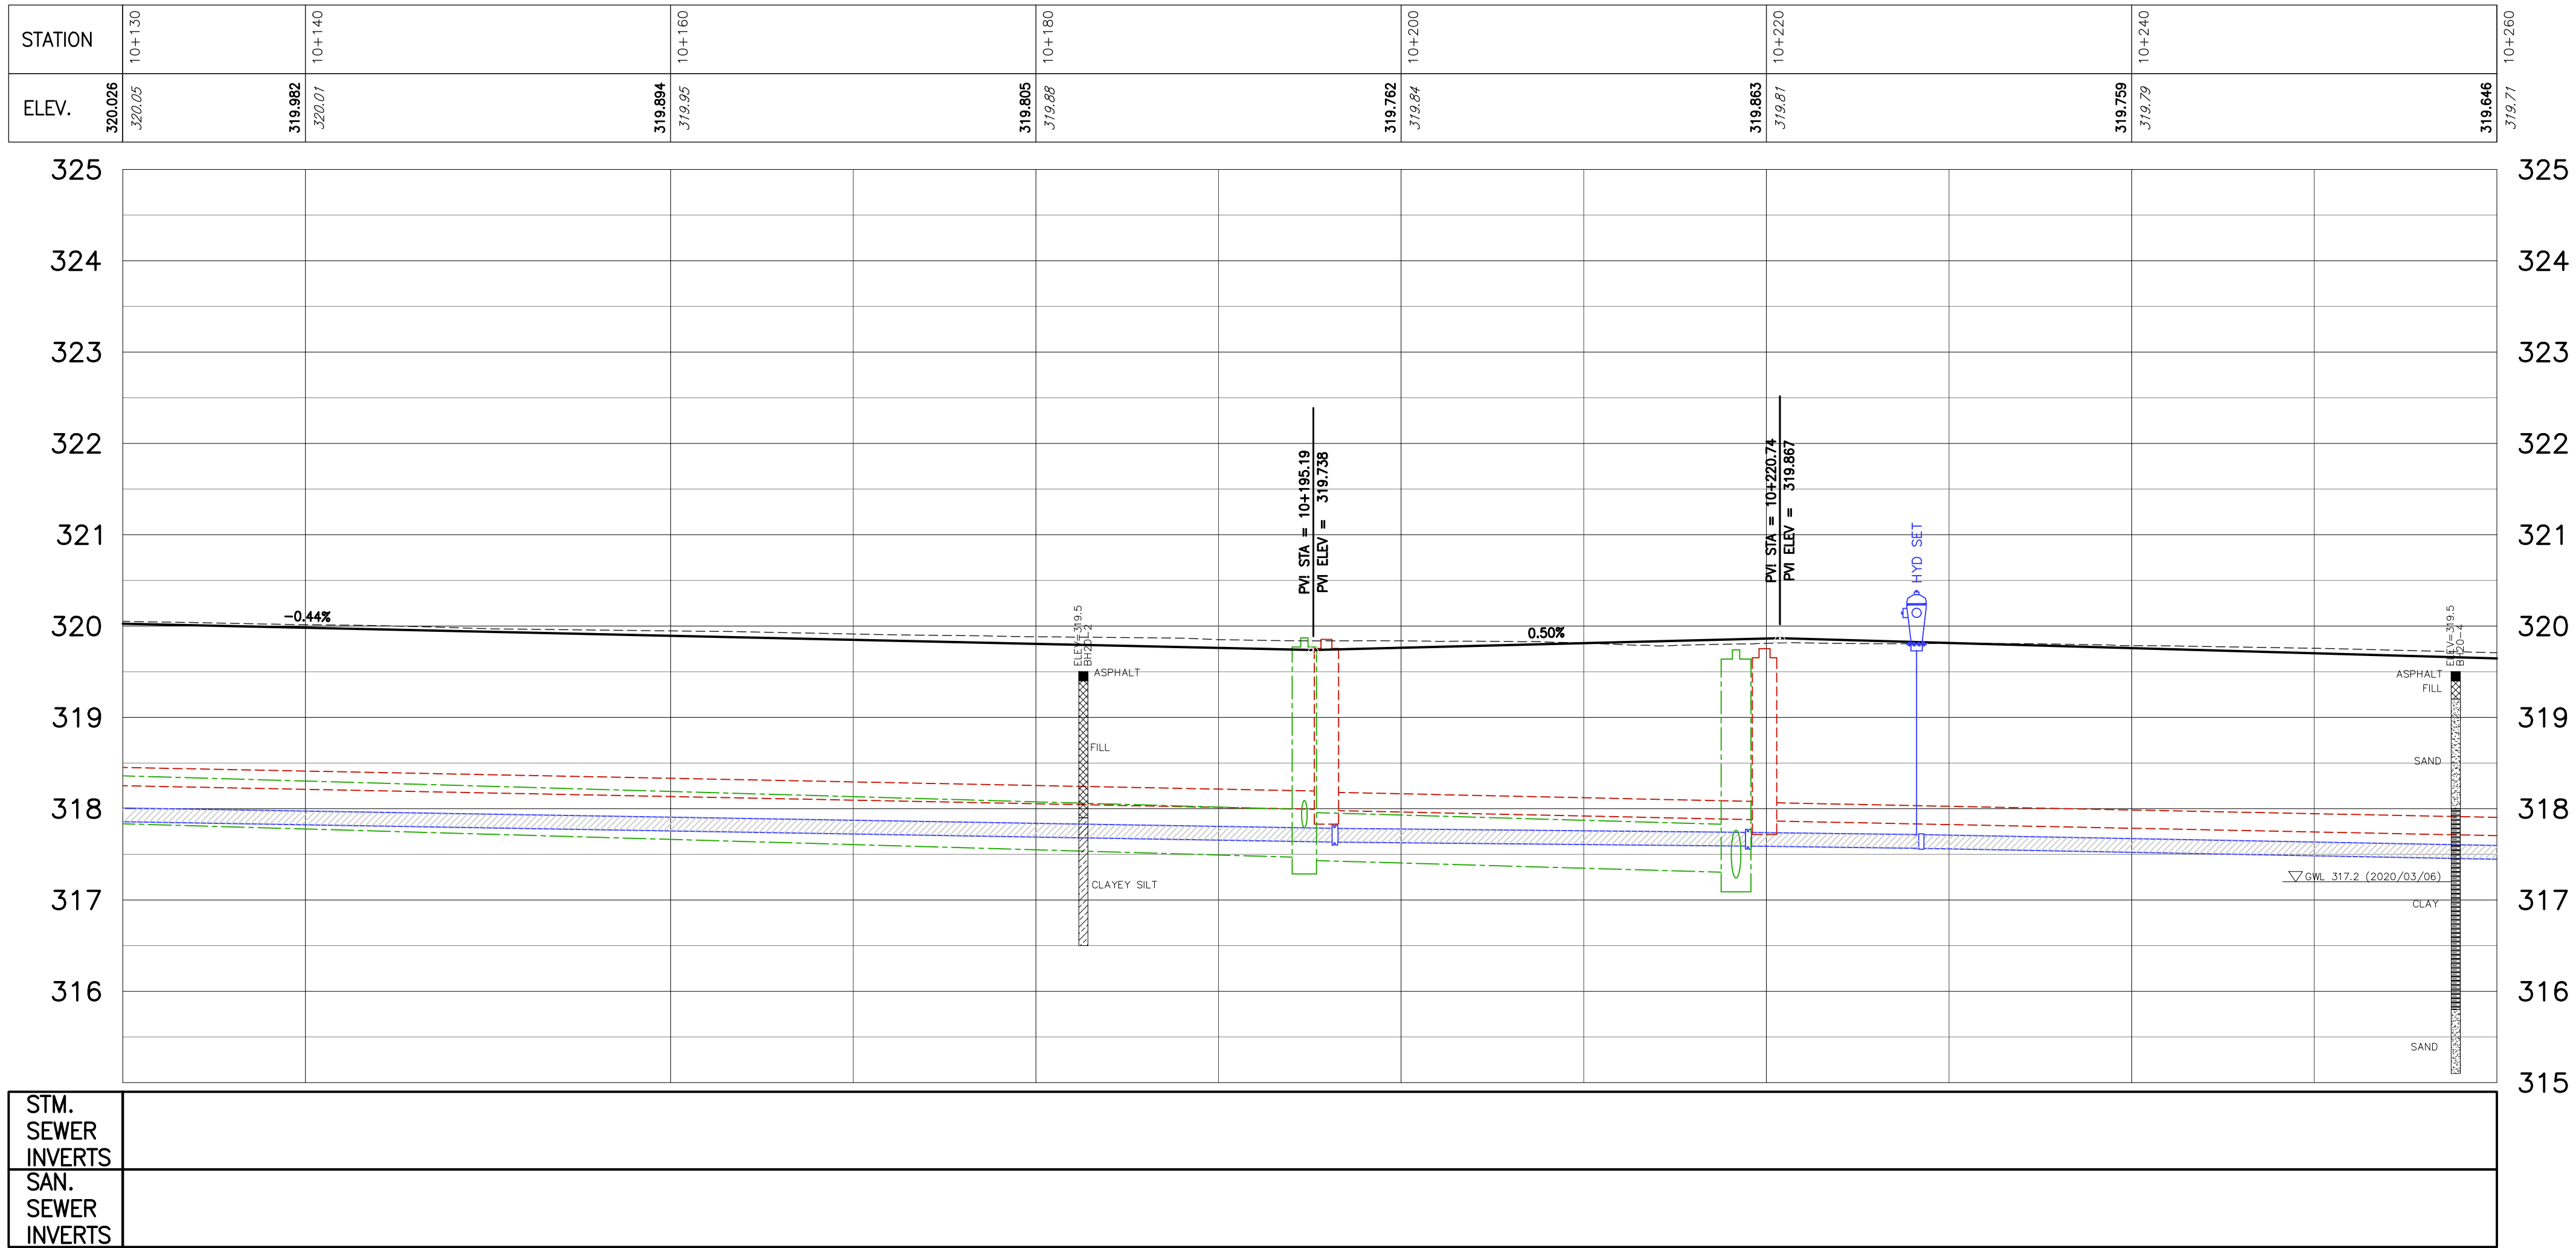


IBI GROUP
101 - 410 Albert Street
Waterloo ON N2L 3V3 Canada
tel 519 585 2255
ibigroup.com


CITY OF WATERLOO
PUBLIC WORKS SERVICES

MACKAY CRESCENT
RECONSTRUCTION

MACKAY CRESCENT

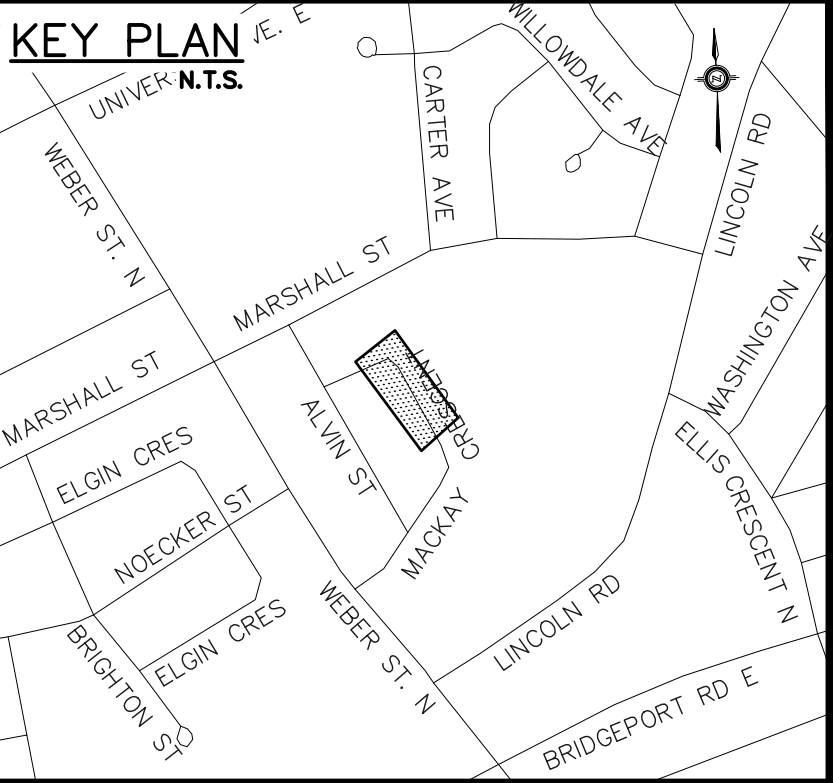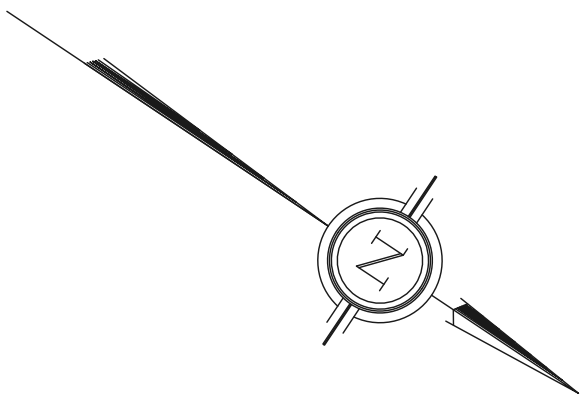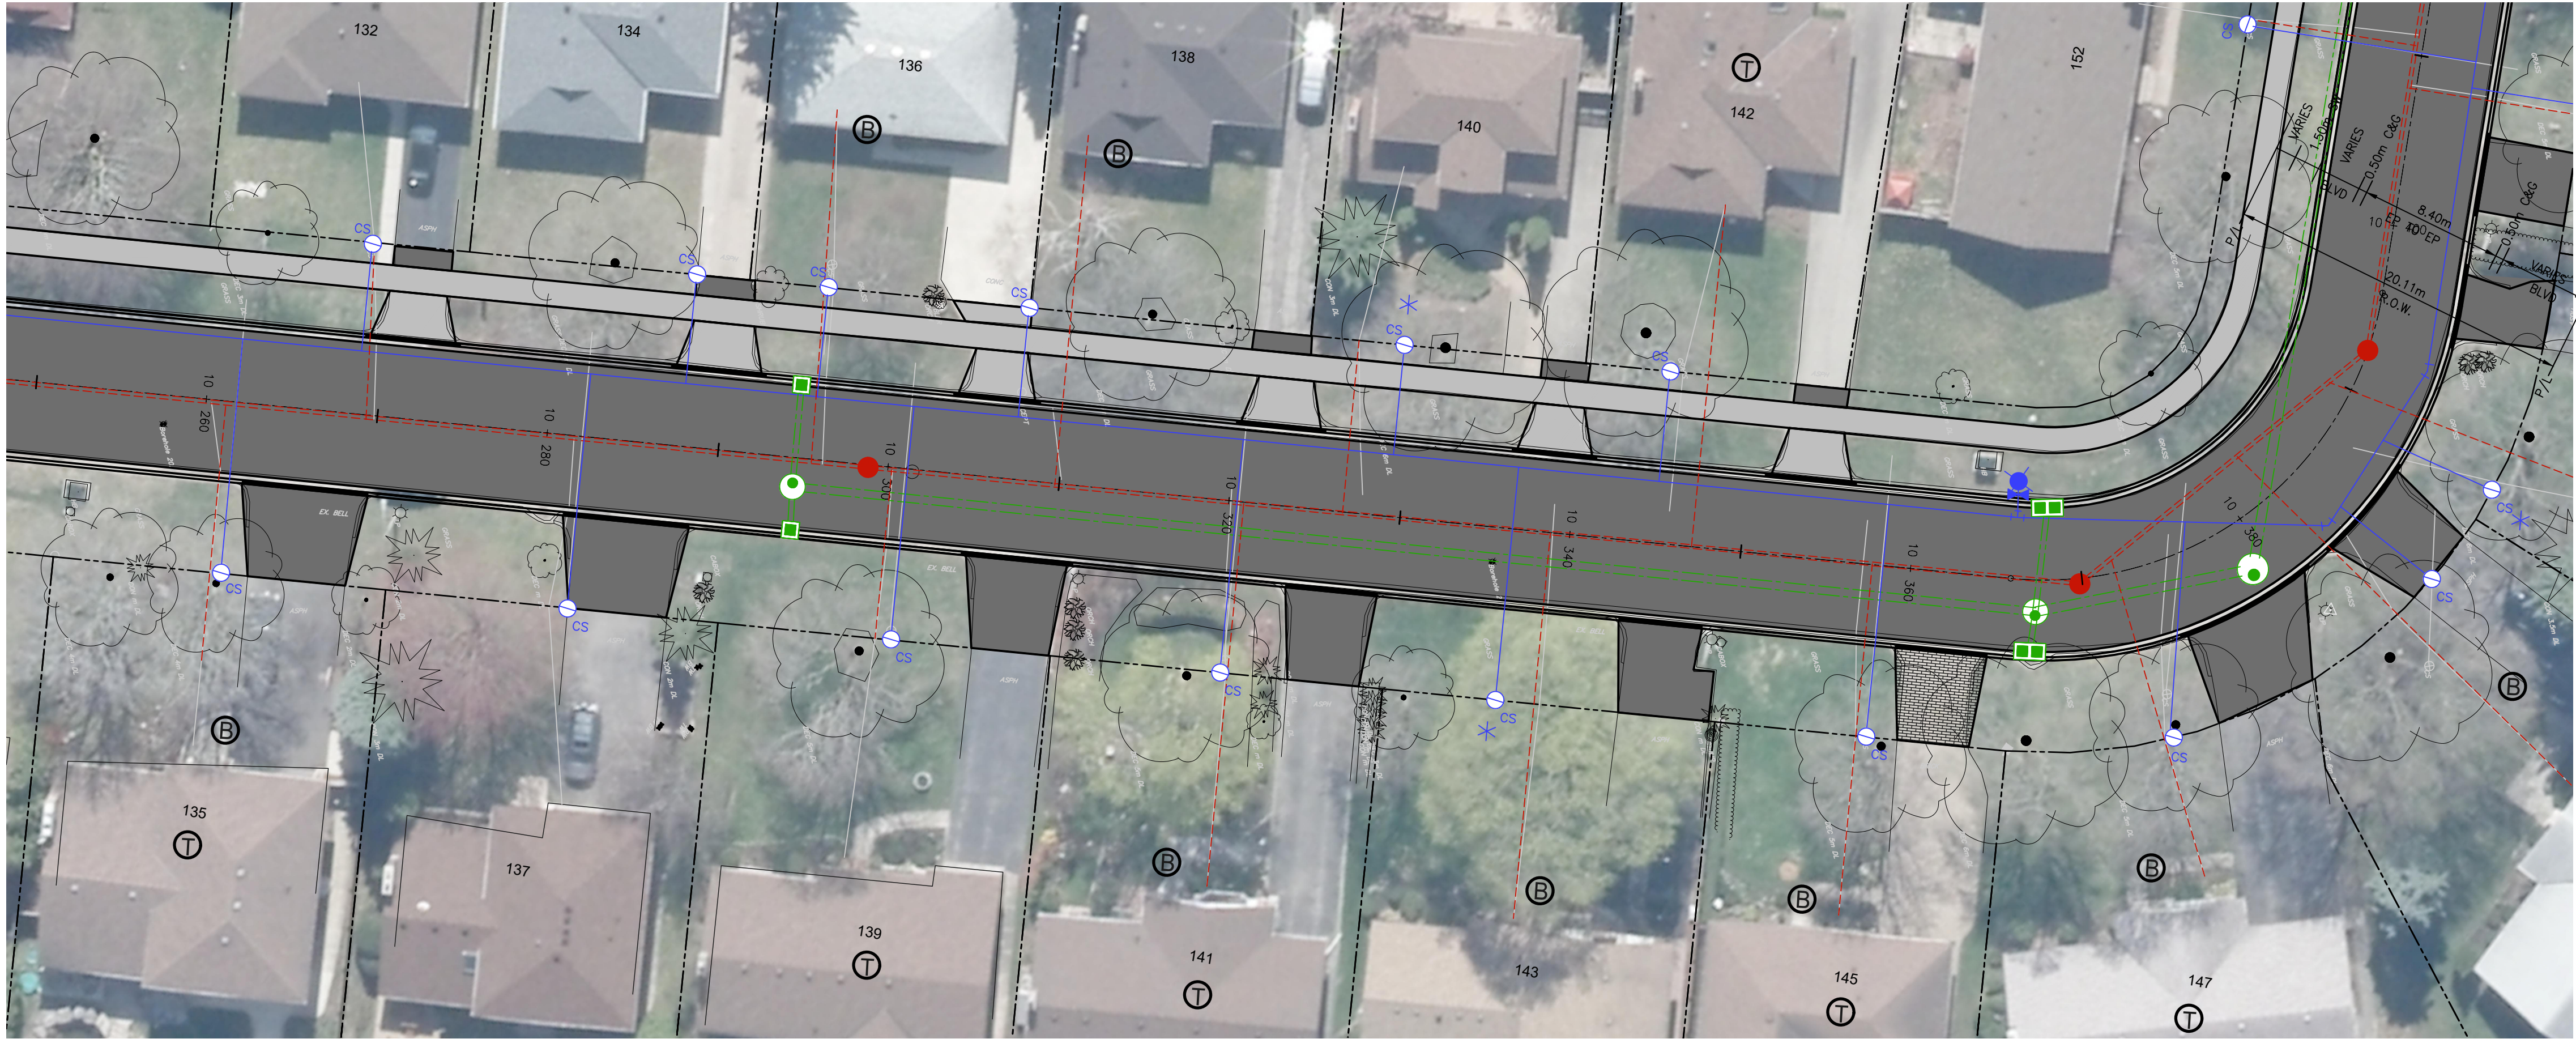

- LEGEND**
- PROPOSED WATER
 - PROPOSED STORM
 - PROPOSED SANITARY
 - PROPOSED ASPHALT
 - PROPOSED CONCRETE
 - INTERLOCK BRICK TO MATCH EXISTING

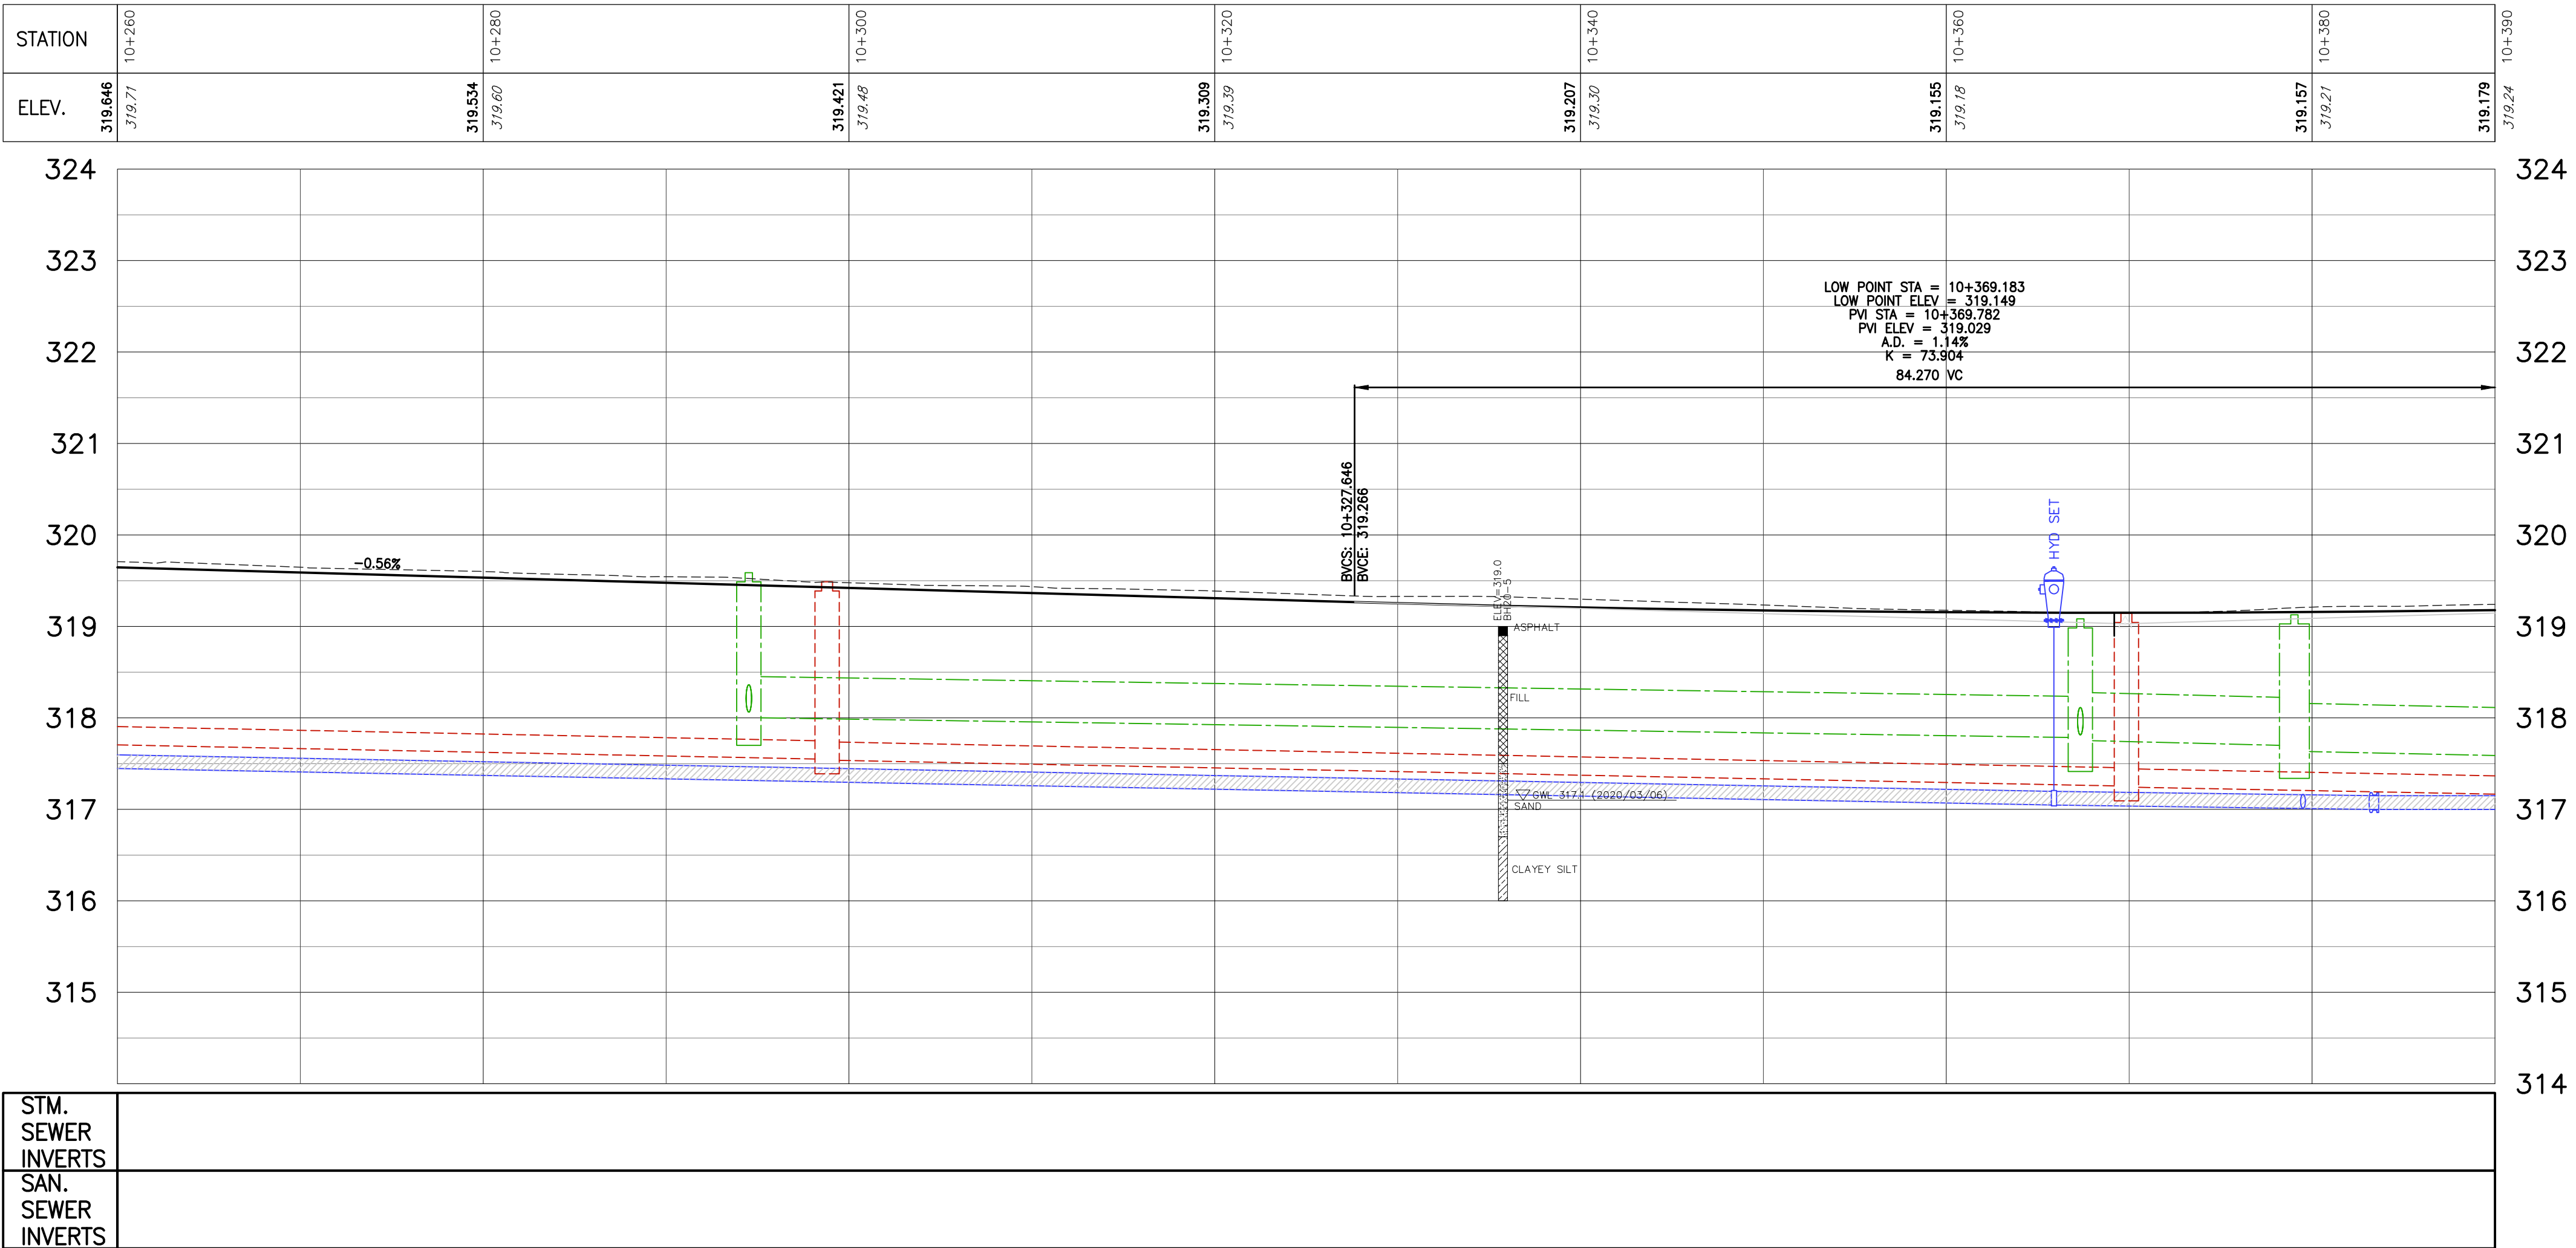




IBI GROUP
101 - 410 Albert Street
Waterloo ON N2L 3V3 Canada
tel 519 585 2255
ibigroup.com


CITY OF WATERLOO
PUBLIC WORKS SERVICES

MACKAY CRESCENT
RECONSTRUCTION

MACKAY CRESCENT

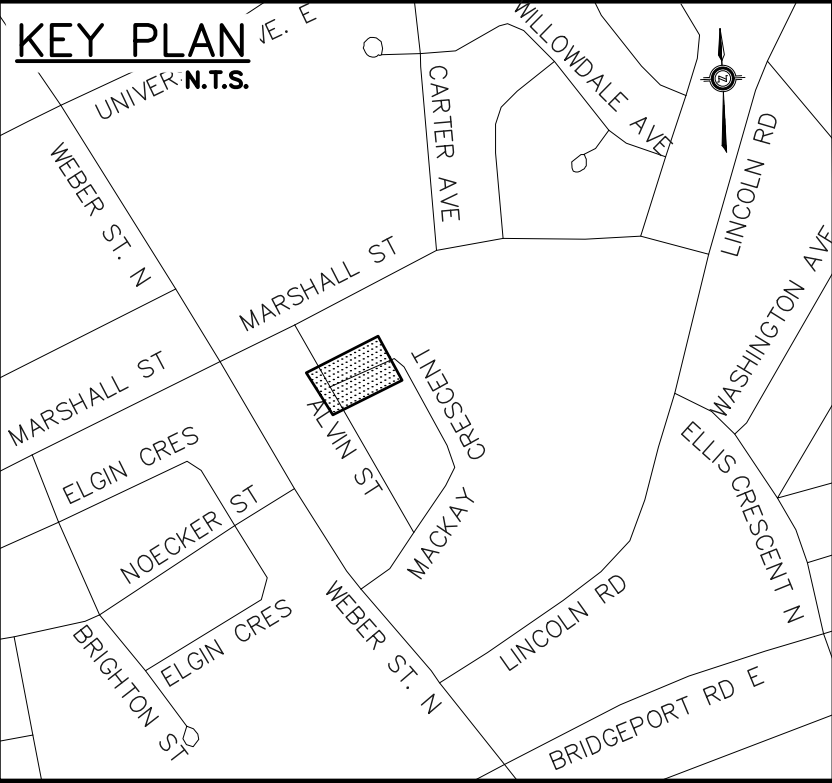

- LEGEND
- PROPOSED WATER
 - PROPOSED STORM
 - PROPOSED SANITARY
 - PROPOSED ASPHALT
 - PROPOSED CONCRETE
 - INTERLOCK BRICK TO MATCH EXISTING

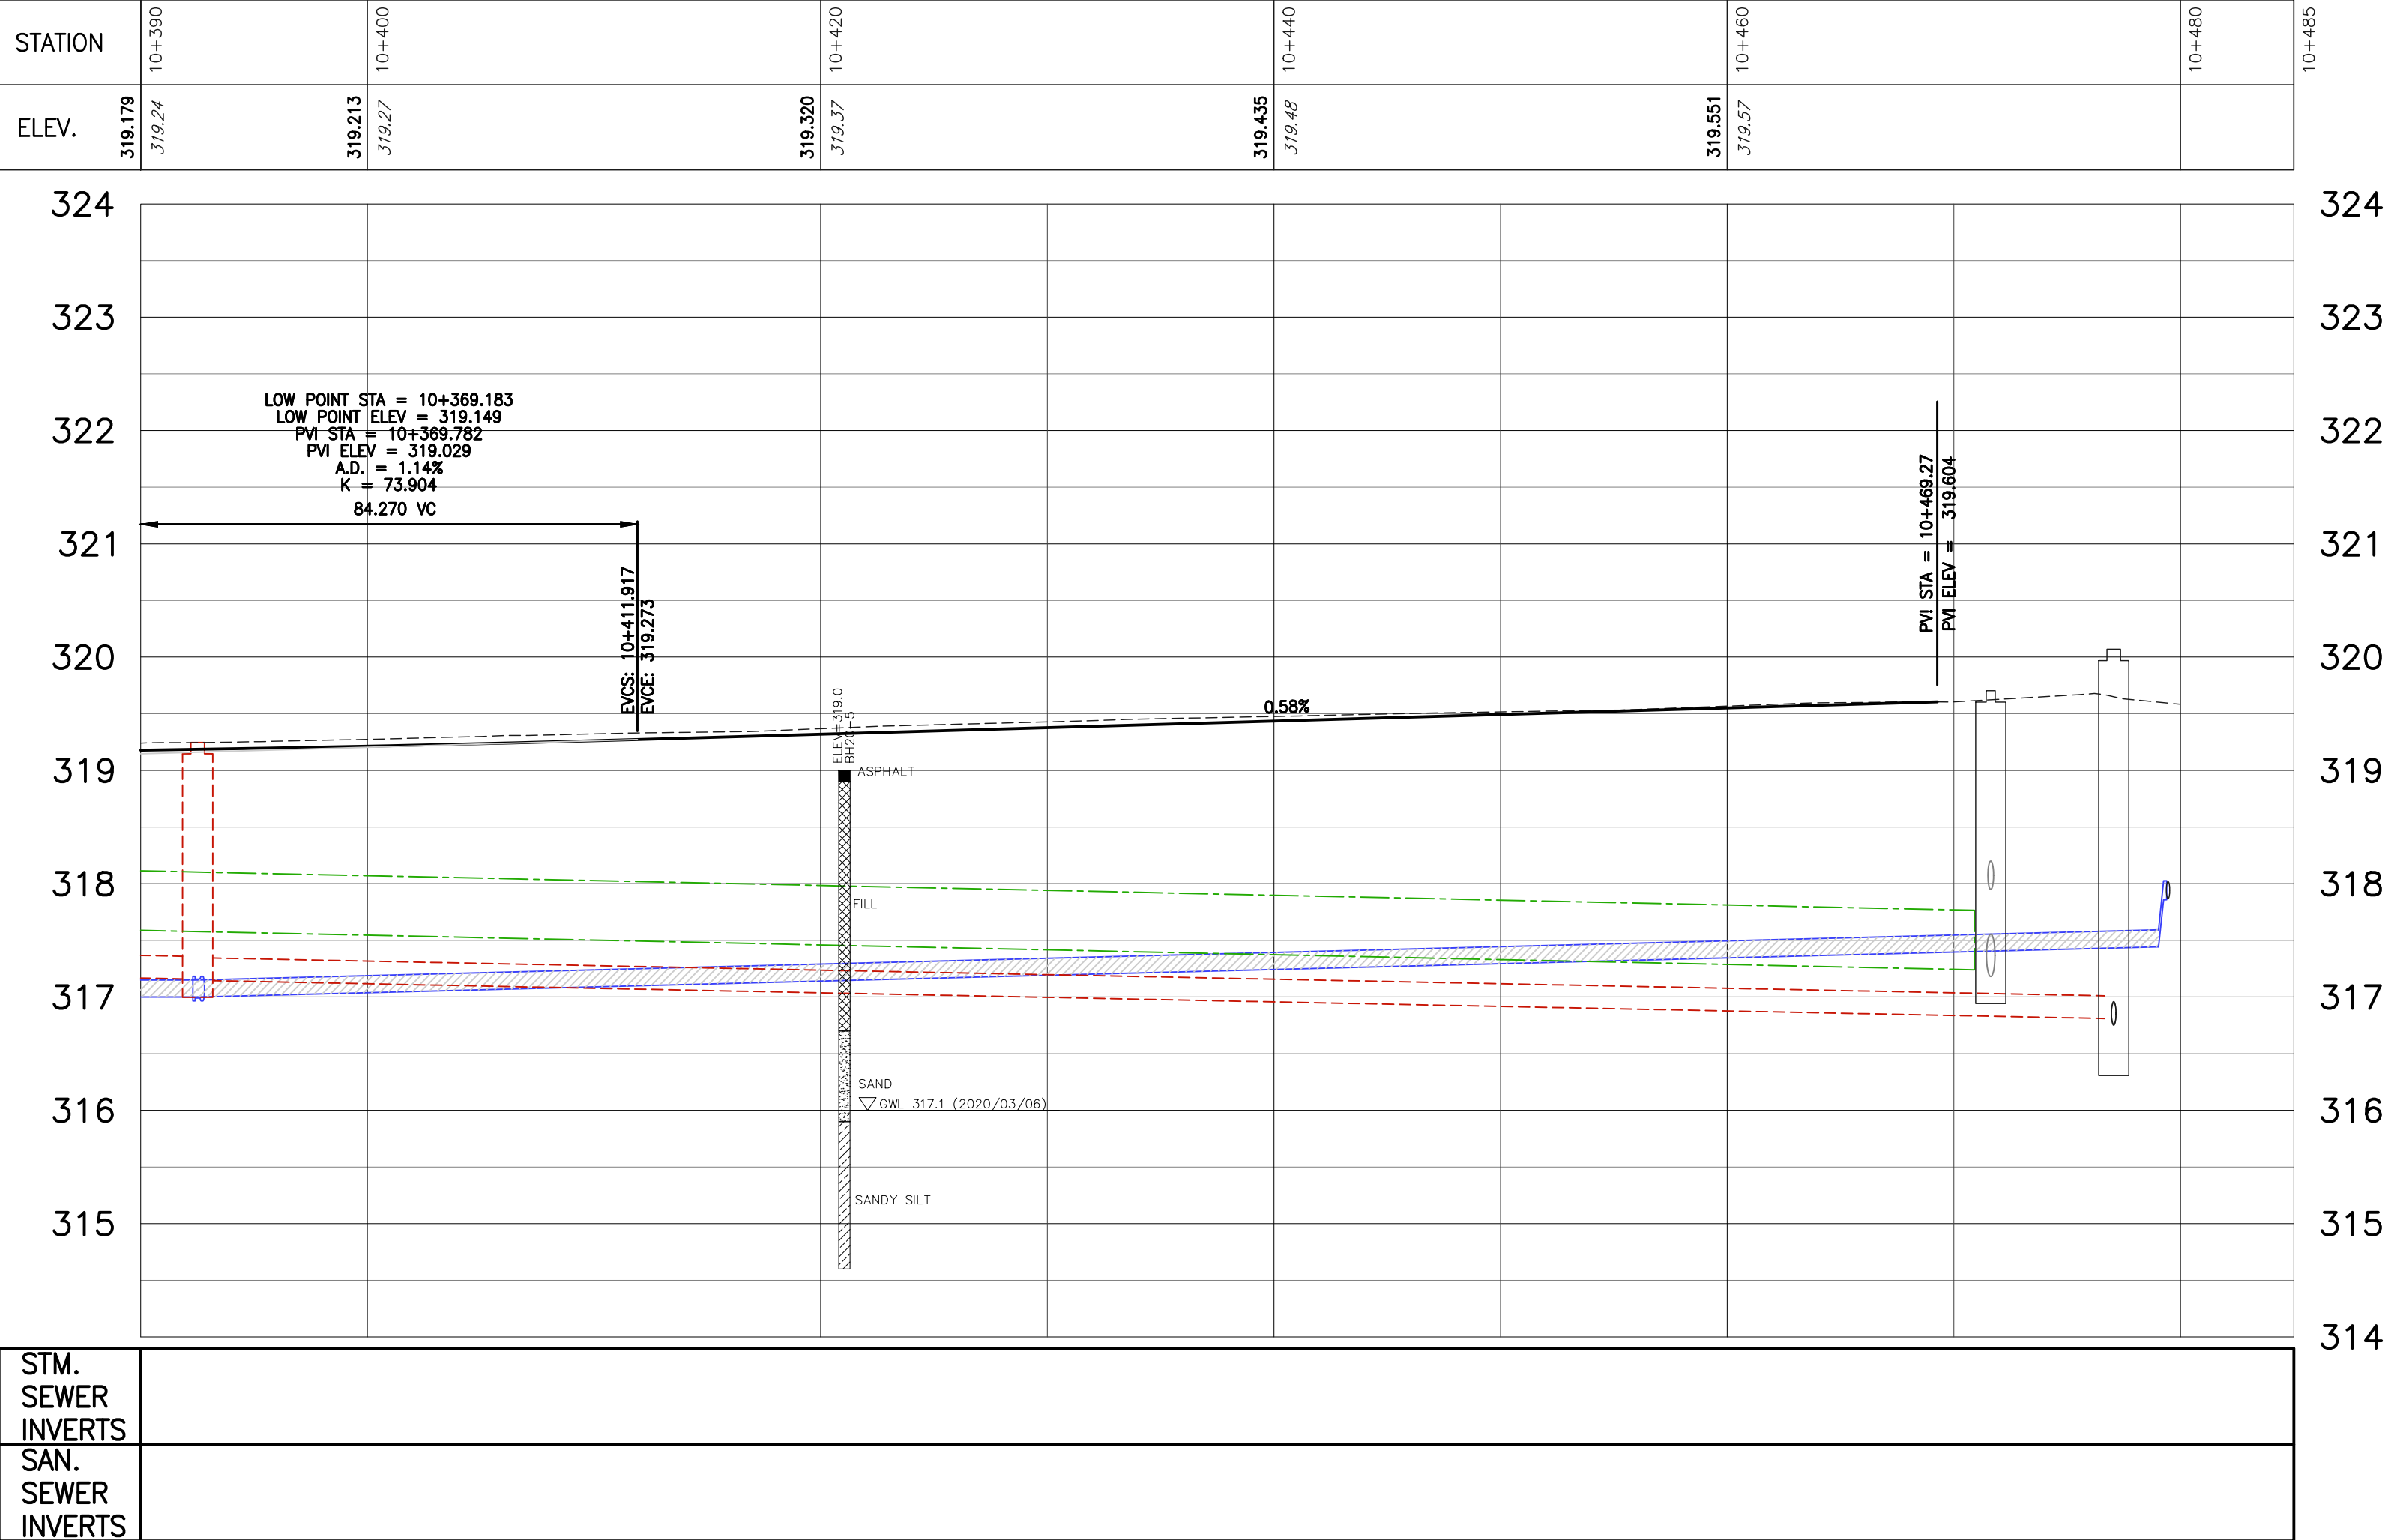





IBI GROUP
101 - 410 Albert Street
Waterloo ON N2L 3V3 Canada
tel 519 585 2255
ibigroup.com


CITY OF WATERLOO
PUBLIC WORKS SERVICES

MACKAY CRESCENT
RECONSTRUCTION

LAUREL TRAIL

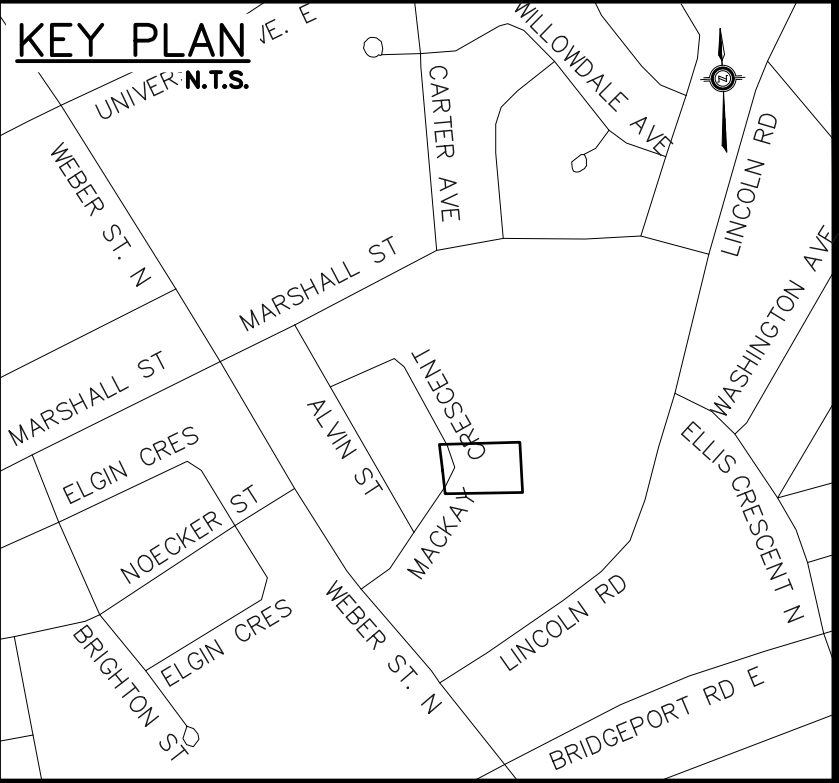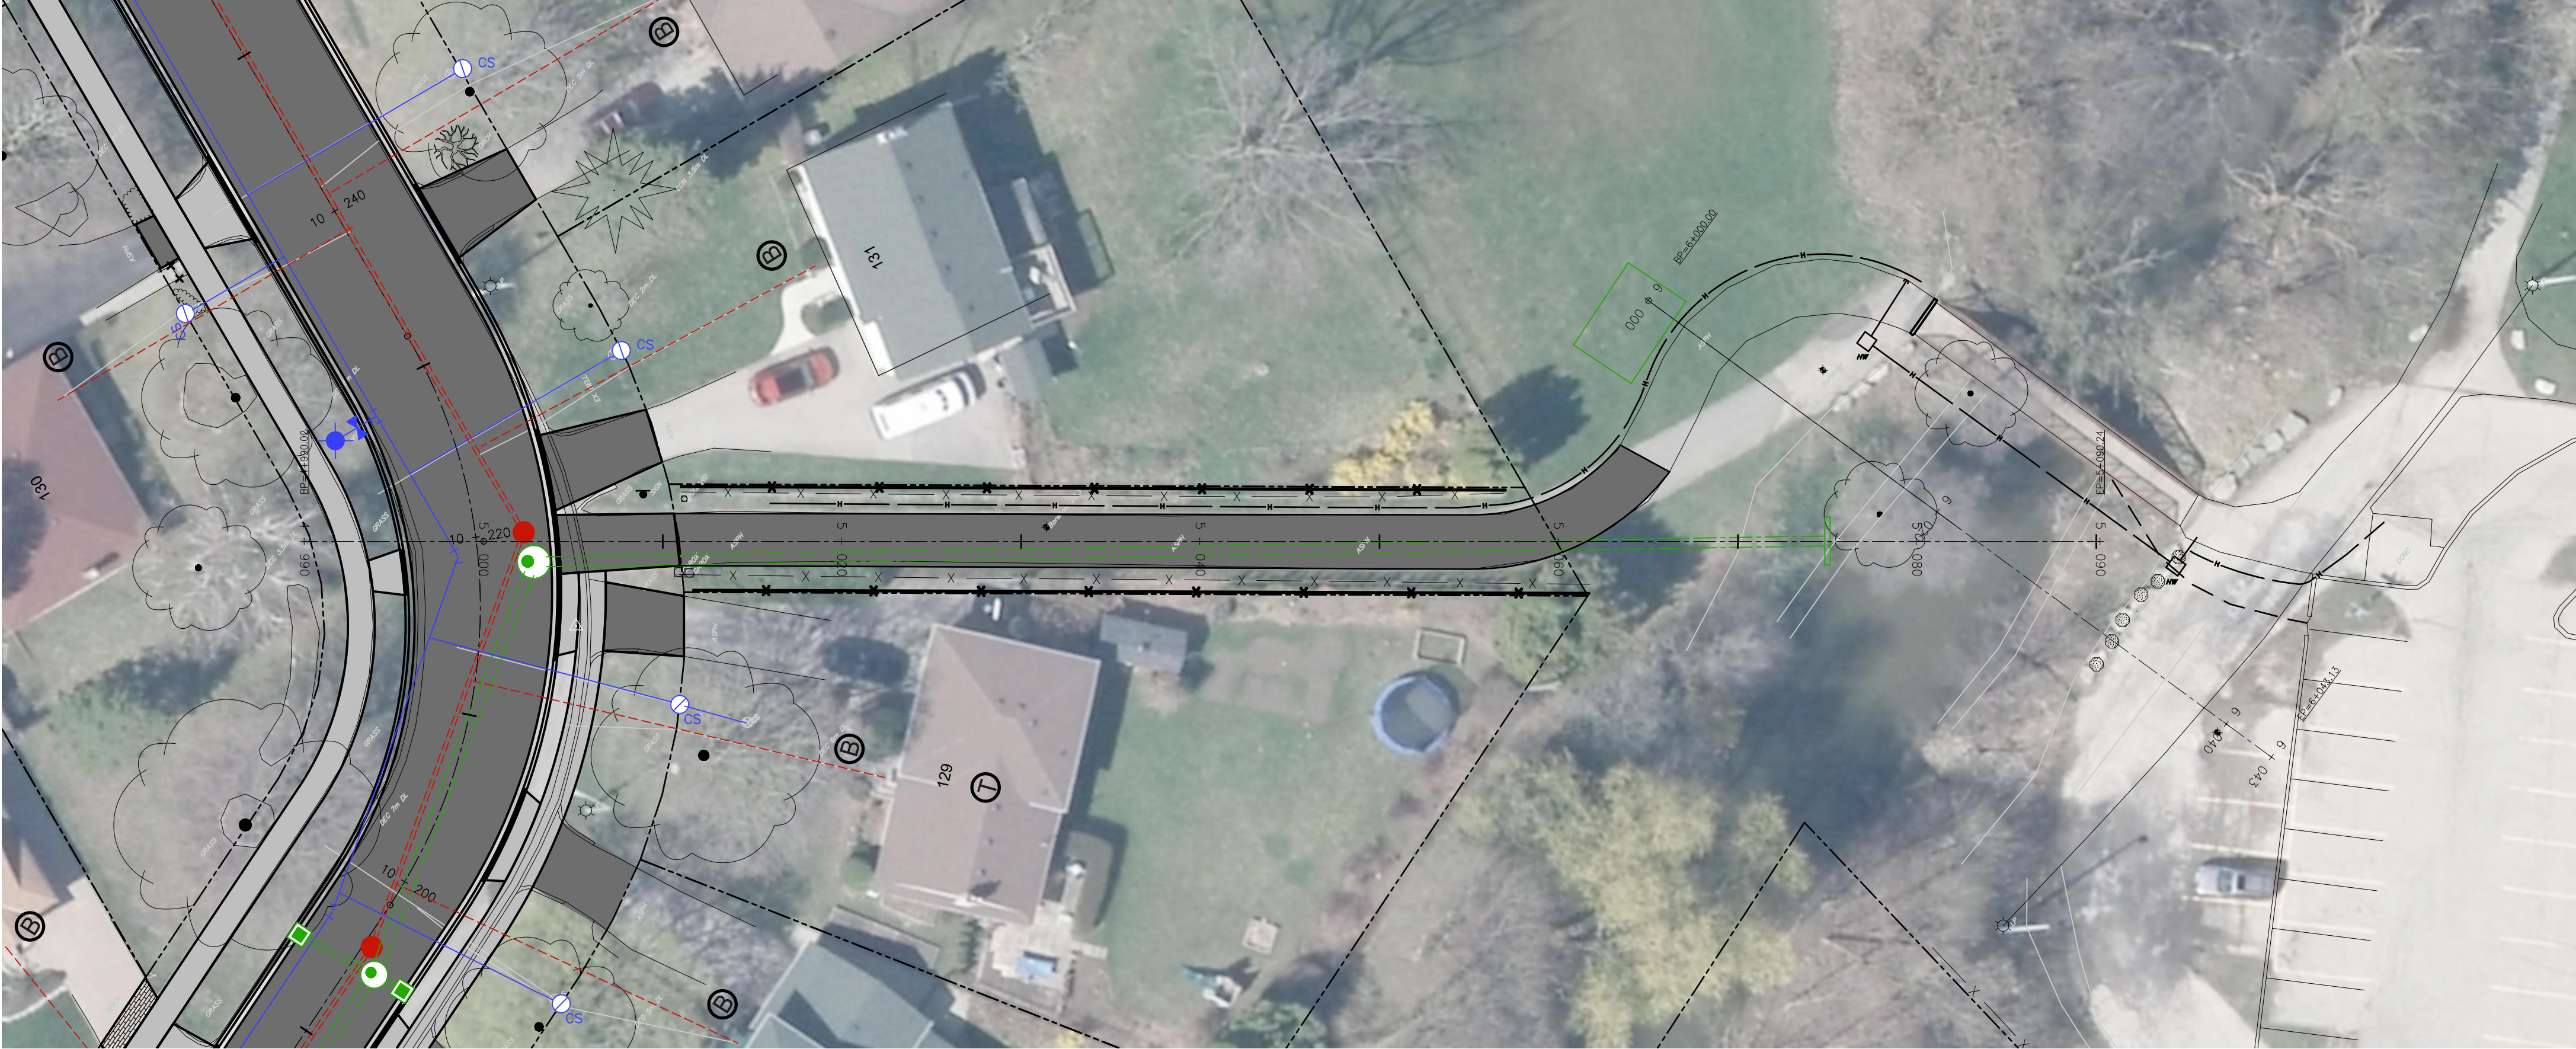

- LEGEND
- PROPOSED WATER
 - PROPOSED STORM
 - PROPOSED SANITARY
 - PROPOSED ASPHALT
 - PROPOSED CONCRETE
 - INTERLOCK BRICK TO MATCH EXISTING

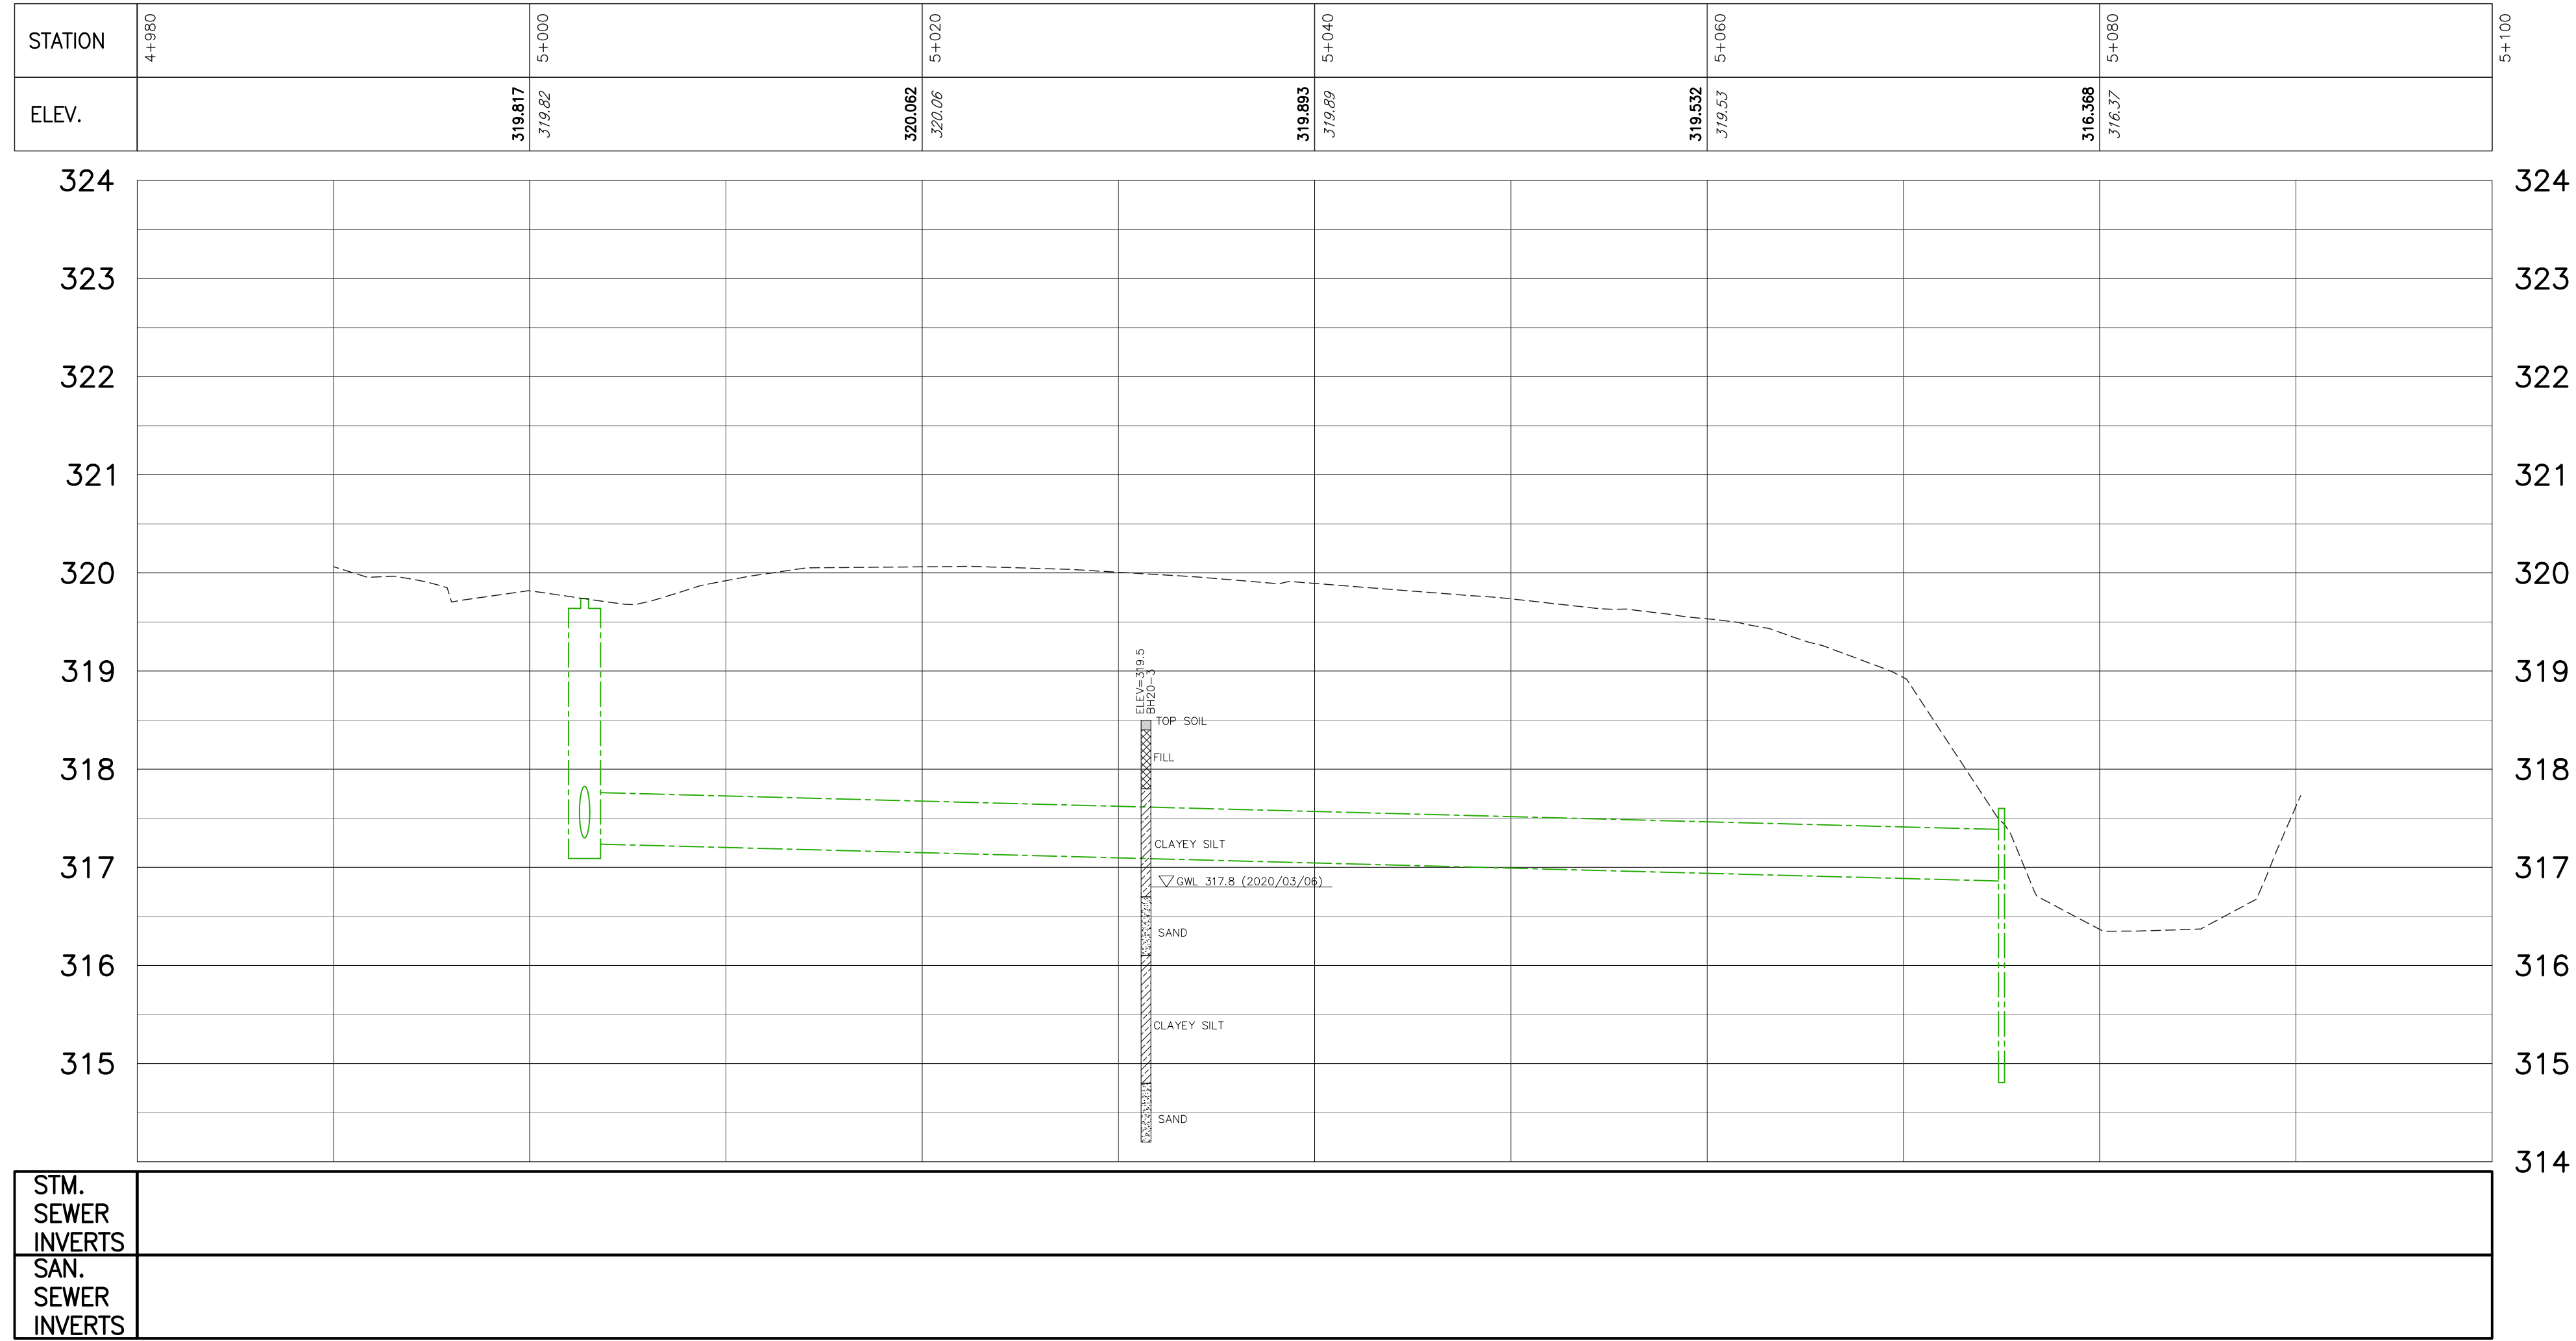

STM. SEWER INVERTS	
SAN. SEWER INVERTS	



IBI GROUP
101 - 410 Albert Street
Waterloo ON N2L 3V3 Canada
tel 519 585 2255
ibigroup.com

CITY OF WATERLOO
PUBLIC WORKS SERVICES

MACKAY CRESCENT
RECONSTRUCTION