



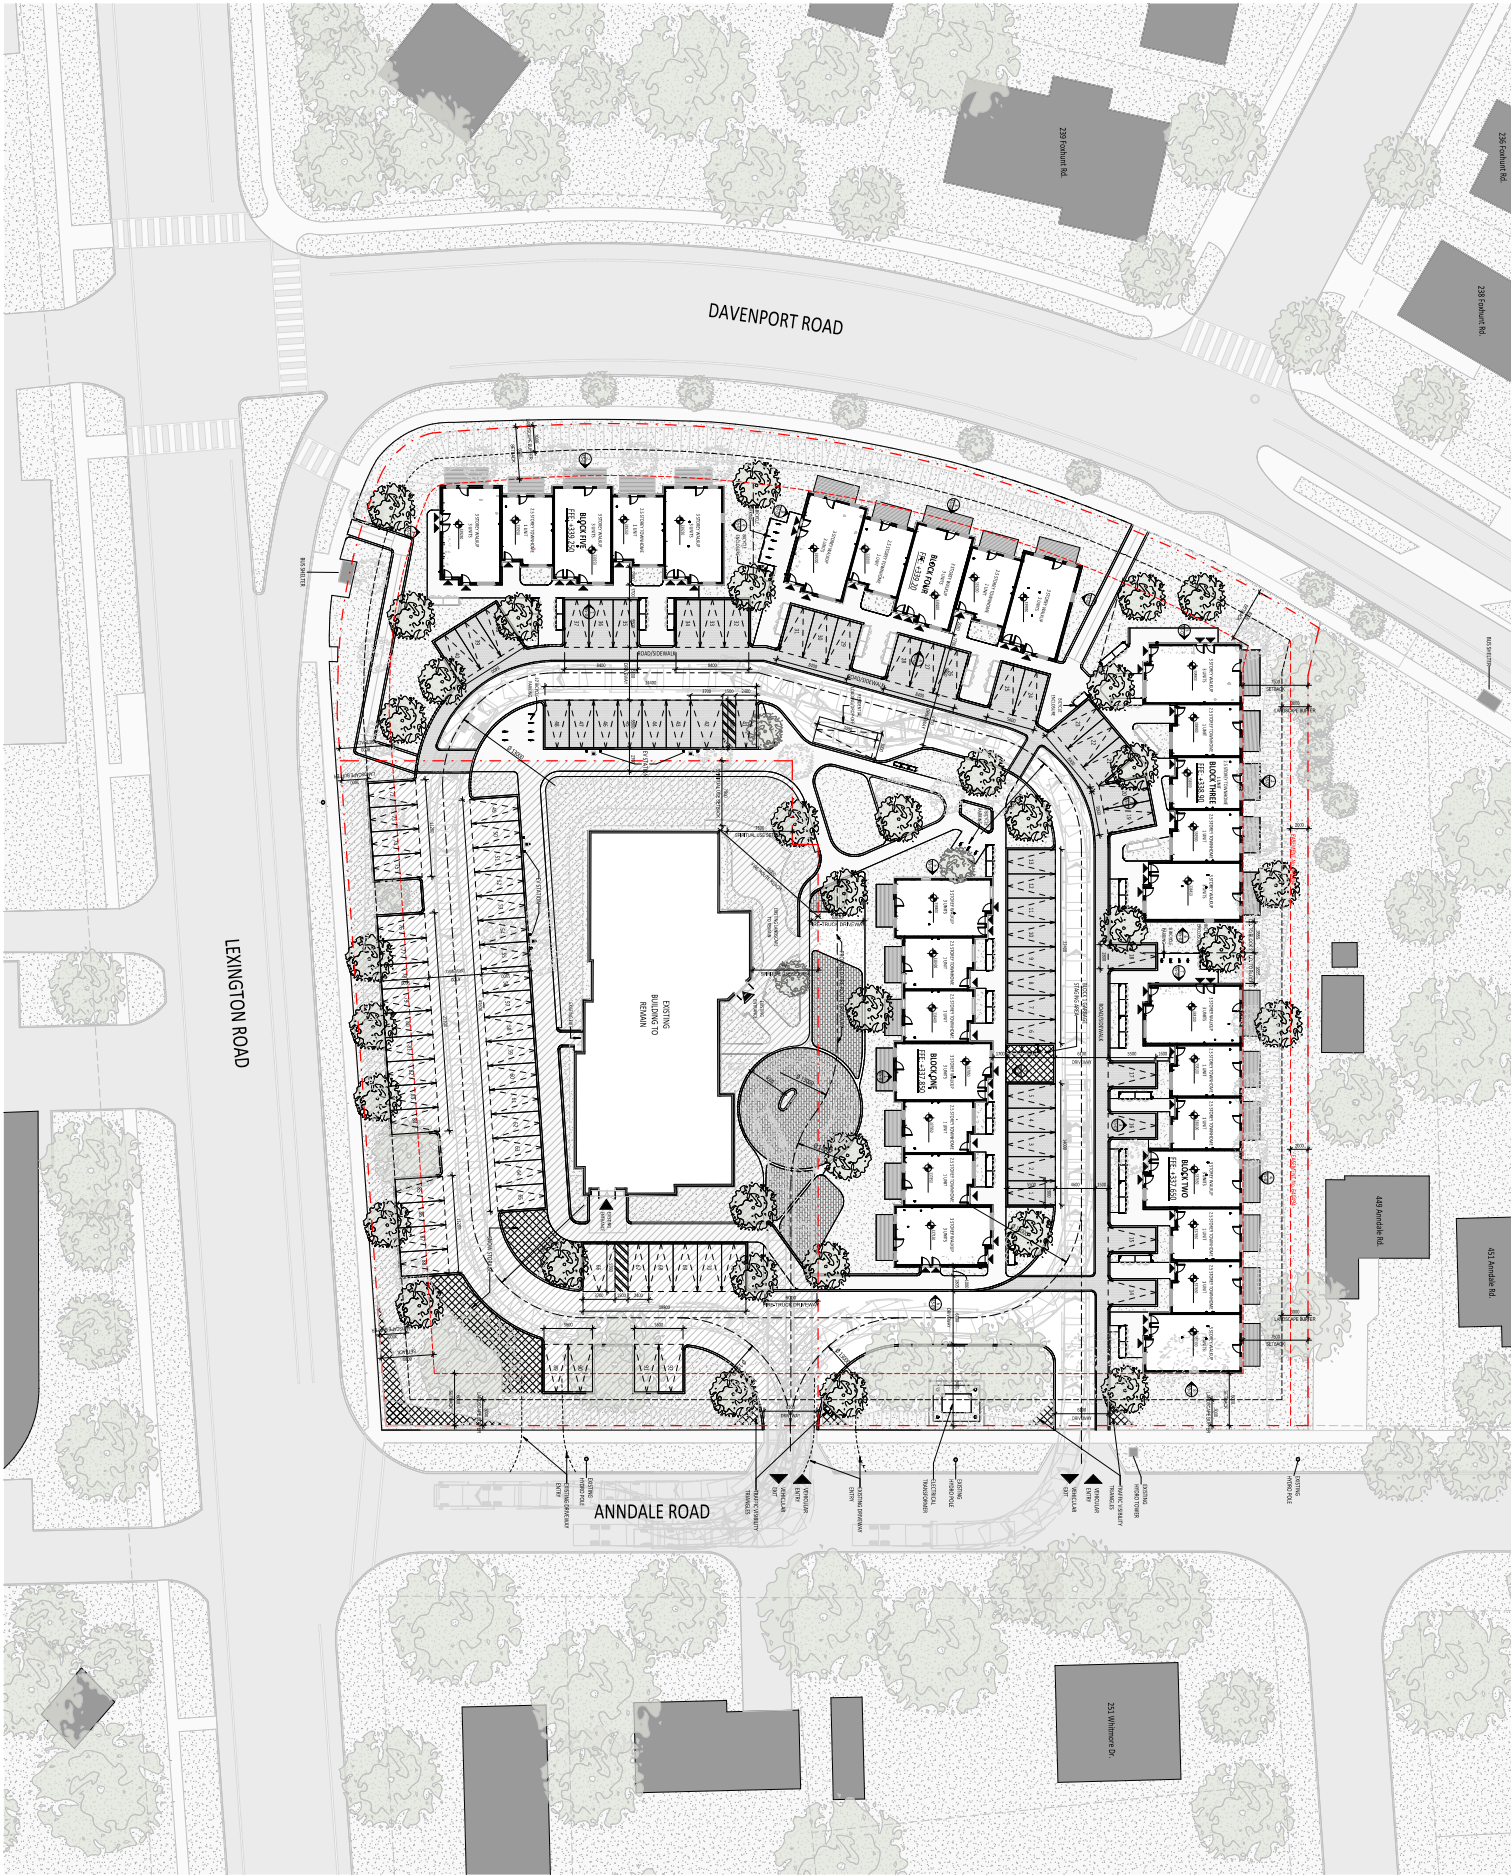

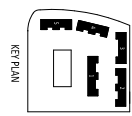

KP
MB



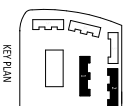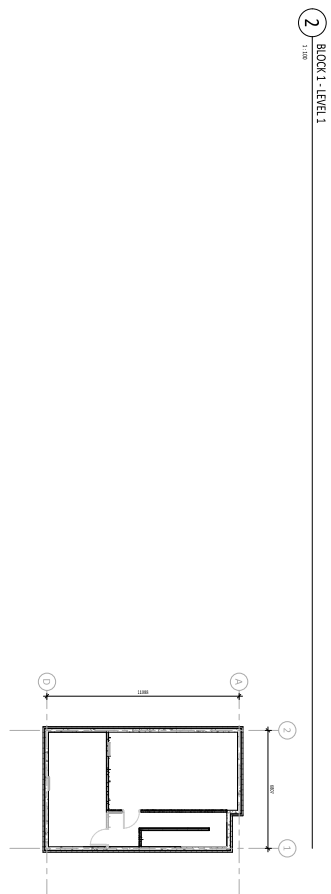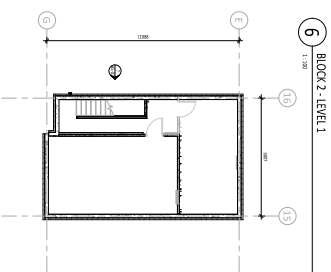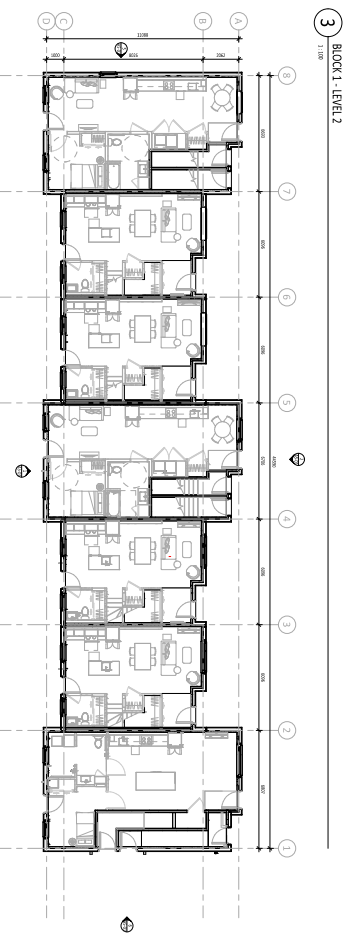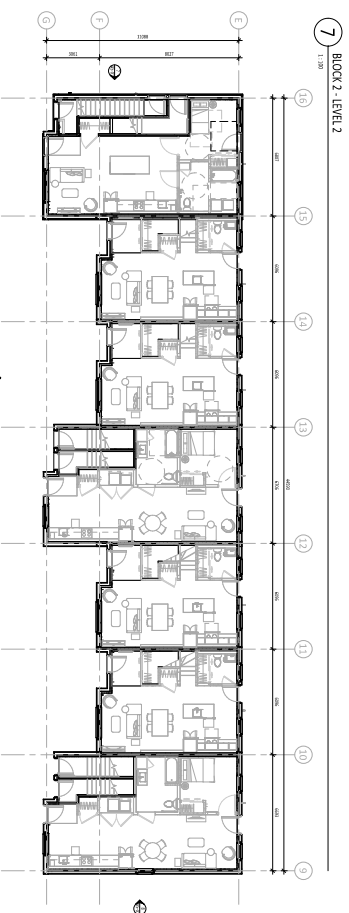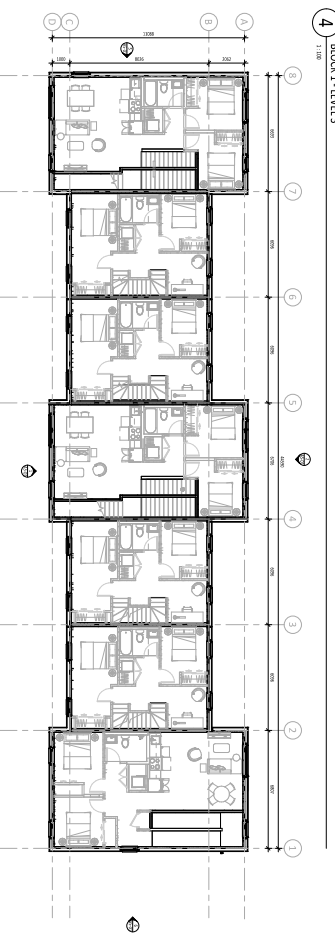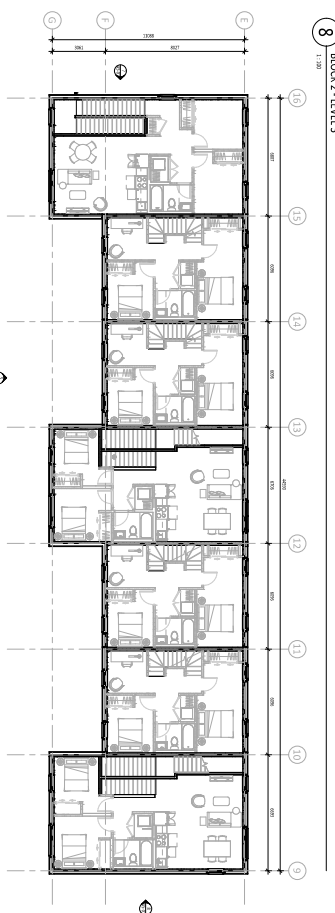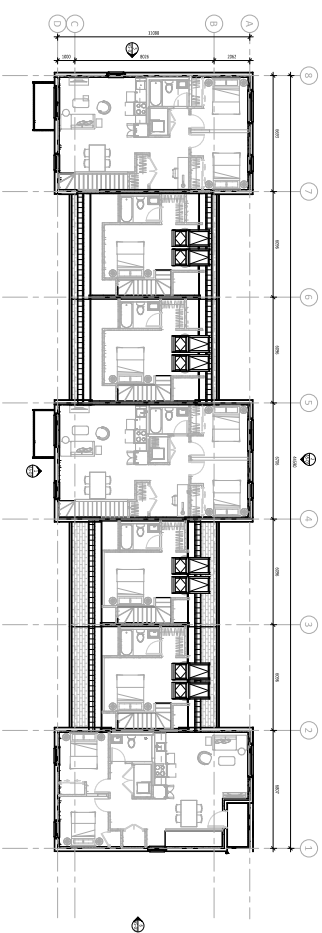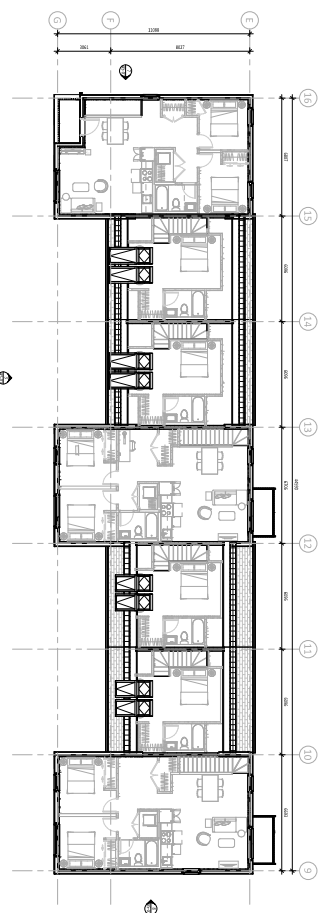




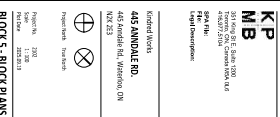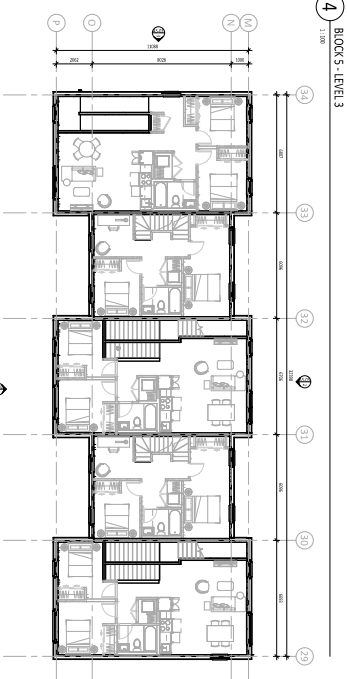


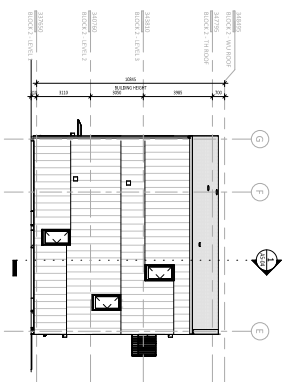


8 BLOCK 2 - EAST ELEVATION
1:200

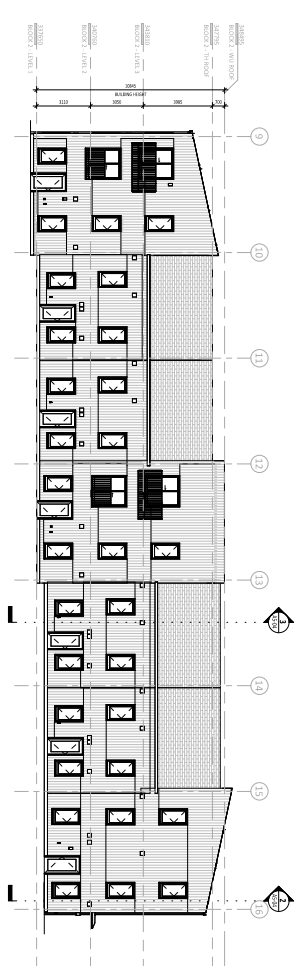


4
1:100
BLOCK 2 - NORTH ELEVATION

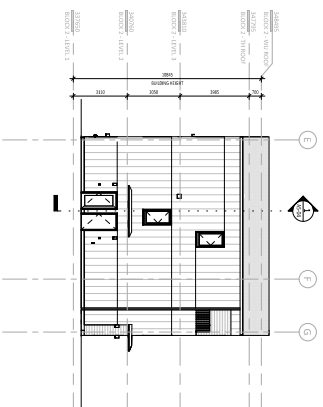


7 BLOCK 2 - WEST ELEVATION
1:100

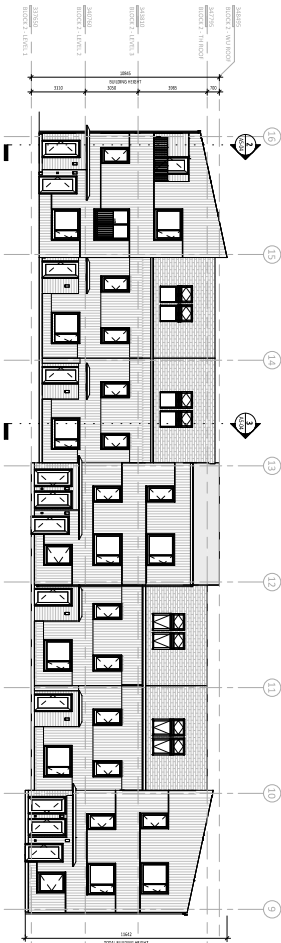


3
1:100
BLOCK 2 - SOUTH ELEVATION

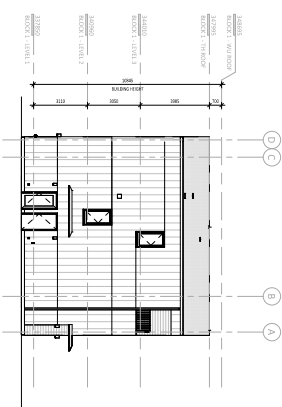


6 BLOCK 1 - EAST ELEVATION
1:200

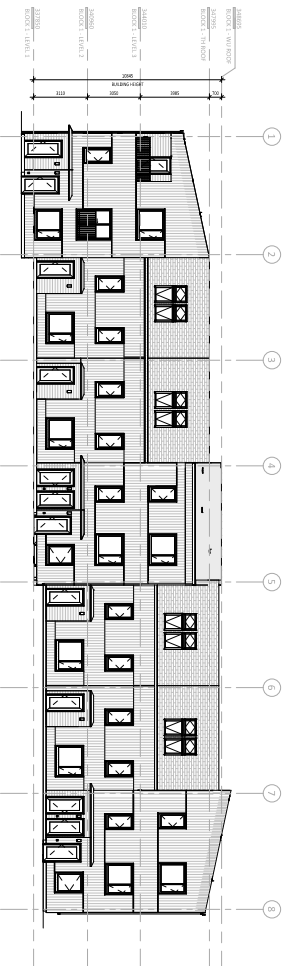

2 BLOCK 1 - NORTH ELEVATION
1:100

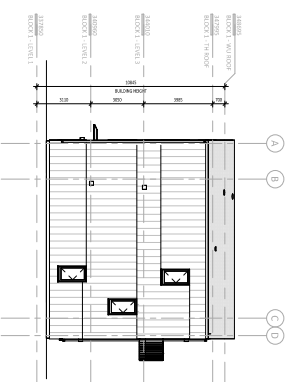

5
1:200
BLOCK 1 - WEST ELEVATION

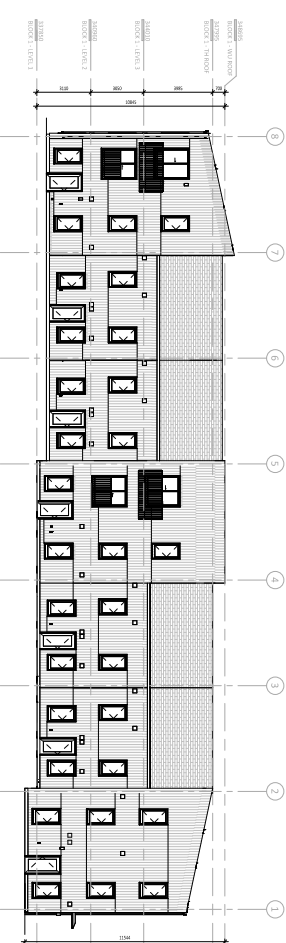

1
1:100
BLOCK 1 - SOUTH ELEVATION

