


2023-10-10 12:11:24 PM


This drawing, as an instrument of service, is provided by and is the property of Turner Fleischer Architects Inc. The contractor must verify and accept responsibility for all dimensions and conditions on site and must notify Turner Fleischer Architects Inc. of any variations from the supplied information. This drawing is not to be scaled. The architect is not responsible for the accuracy of survey, structural, mechanical, electrical, etc., information shown on this drawing. Refer to the appropriate consultant's drawings before proceeding with the work. Contractor must conform to all applicable codes and requirements of authorities having jurisdiction. The contractor working from drawings not specifically marked "For Construction" must assume full responsibility and bear costs for any corrections or damages resulting from his work.

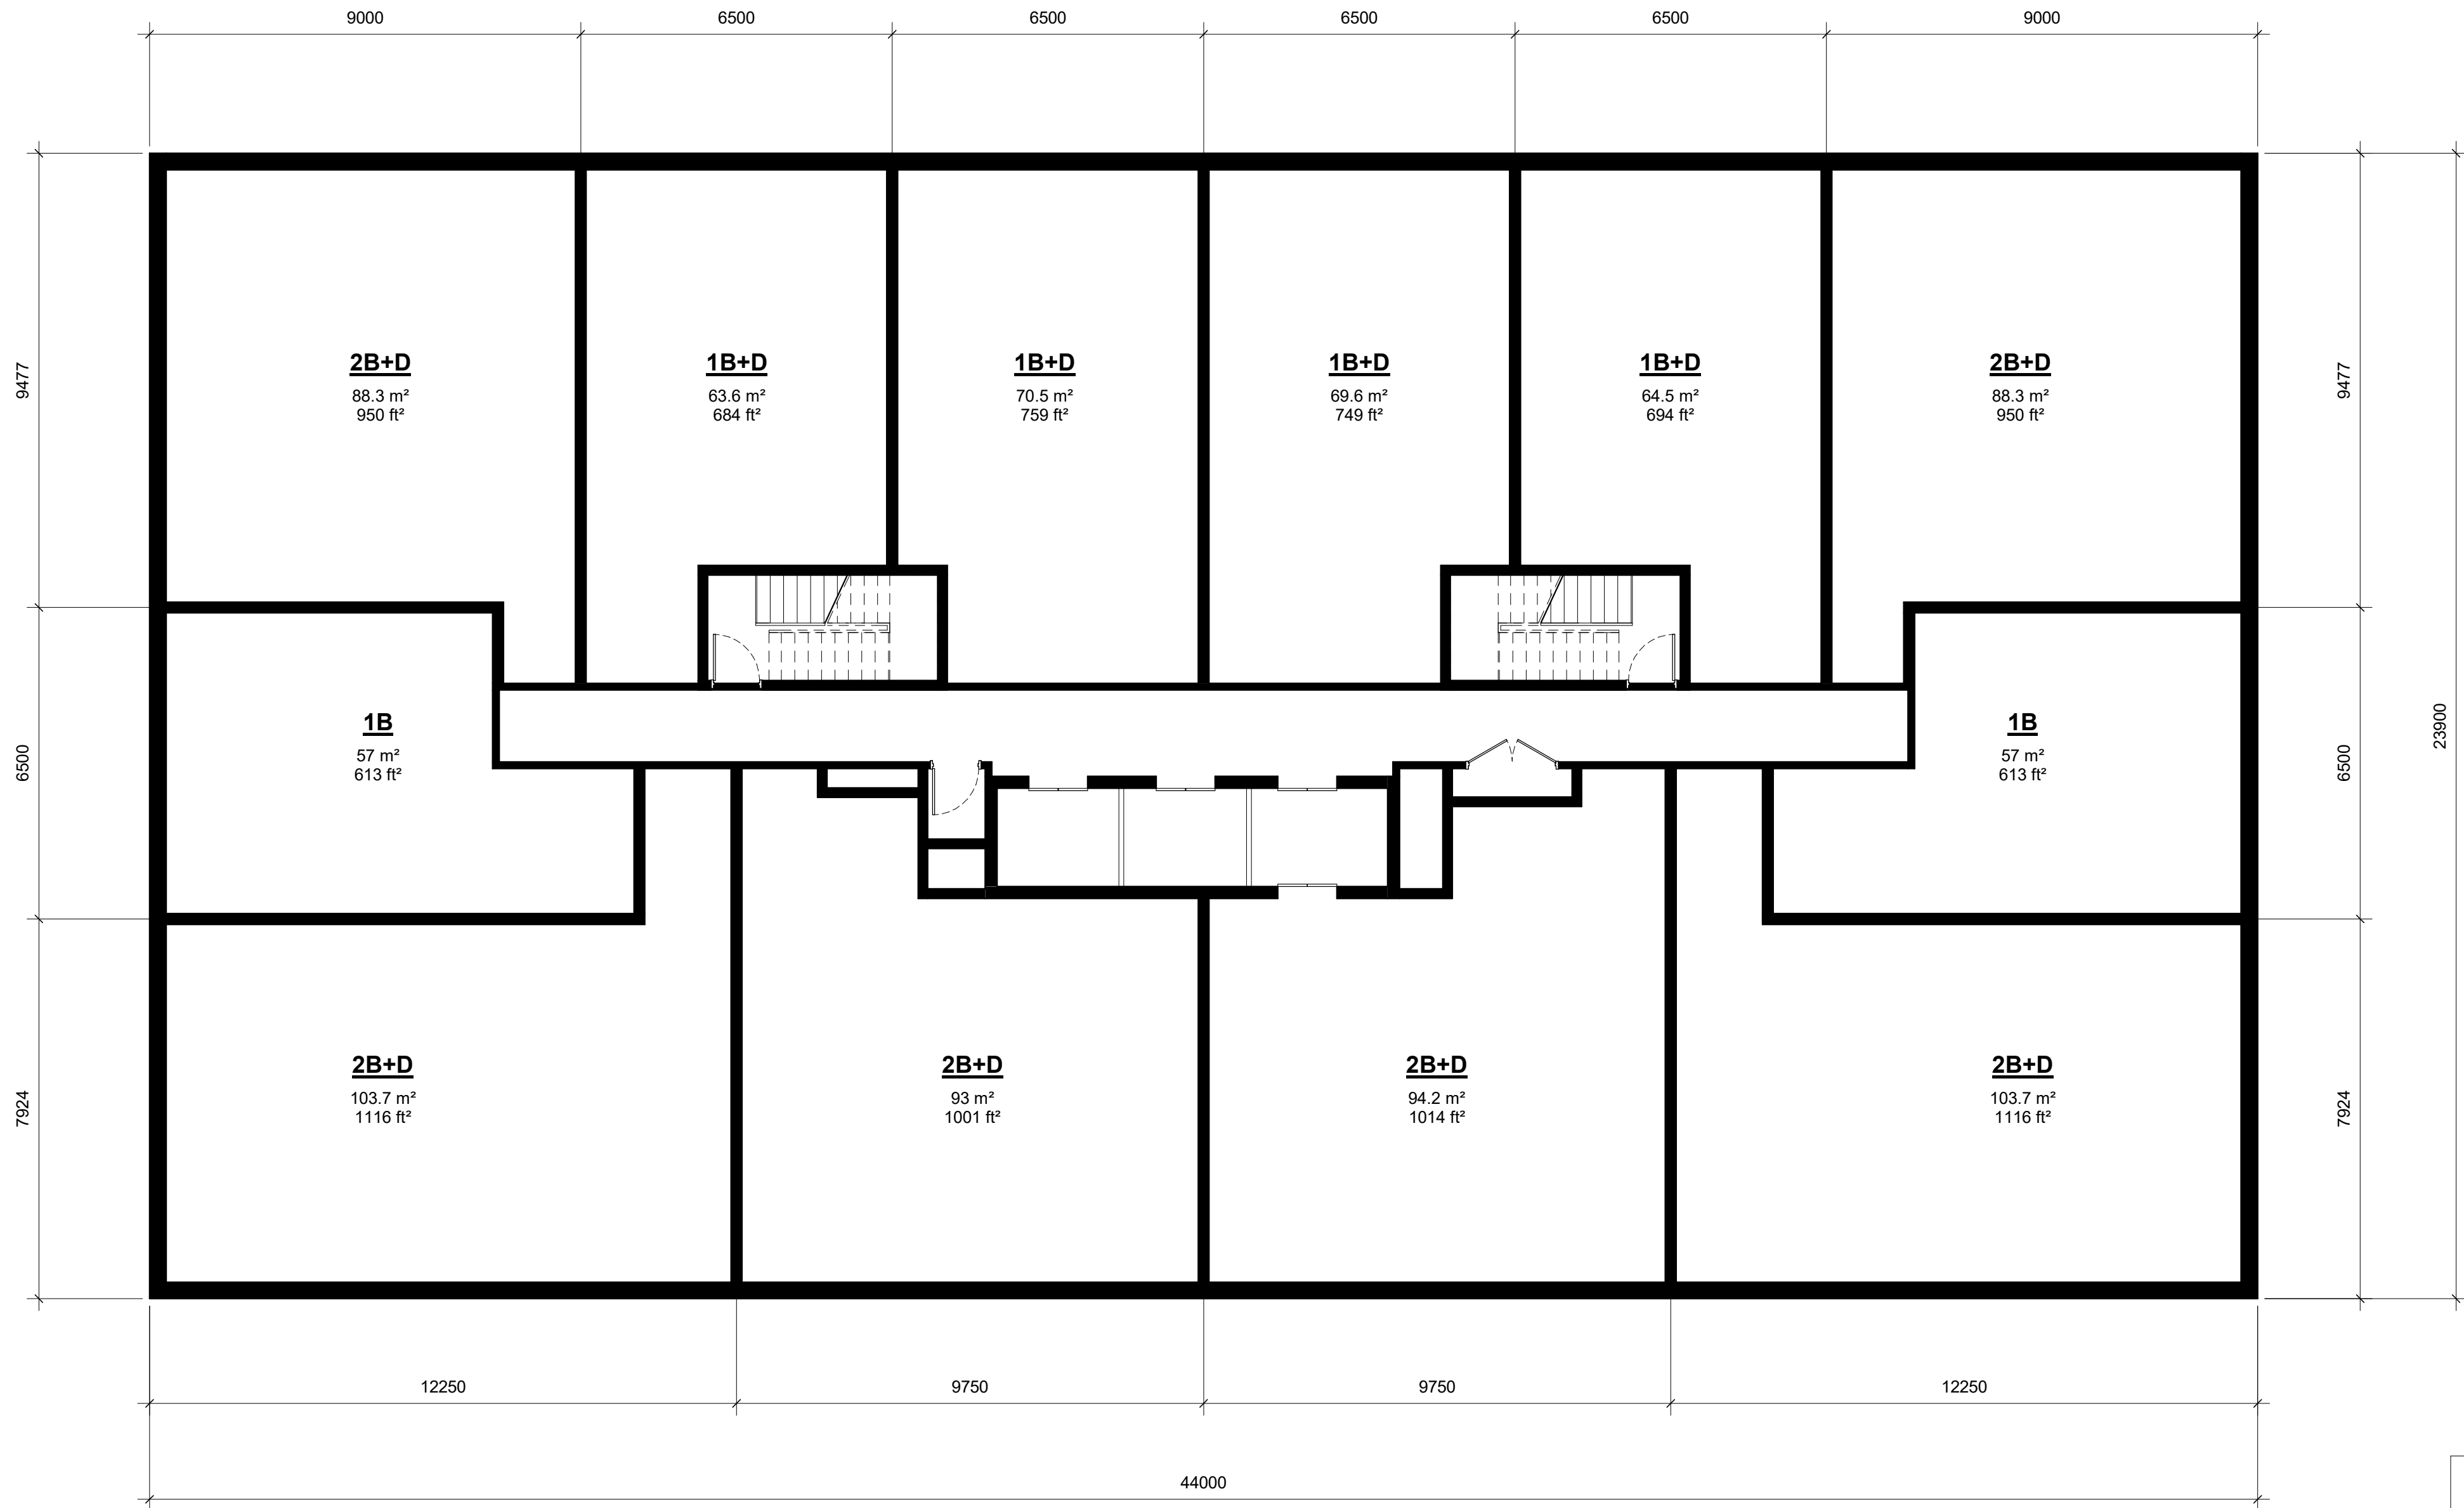

TOWER TYPE #1
1B/1B+D: 6
2B+D: 6
TOTAL: 12

Date 1		Revision 1		
#	DATE	DESCRIPTION		BY
Changing Logo Select Titleblock Edit Type Select Logo/Banner				
PROJECT				
PROPOSED MIXED-USE DEVELOPMENT				
Conestoga Pkwy and Northfield Dr, Waterloo, ON				
DRAWING				
TYPICAL TOWER TYPE 1				
PROJECT NO. 13.119P01				
PROJECT DATE				
DRAWN BY Author				
CHECKED BY Checker				
SCALE 1 : 100				
DRAWING NO. DSG151			REV. 1	


This drawing, as an instrument of service, is provided by and is the property of Turner Fleischer Architects Inc. The contractor must verify and accept responsibility for all dimensions and conditions on site and must notify Turner Fleischer Architects Inc. of any variations from the supplied information. This drawing is not to be scaled. The architect is not responsible for the accuracy of survey, structural, mechanical, electrical, etc. information shown on this drawing. Refer to the appropriate consultant drawings before proceeding with the work. Contractor must conform to all applicable codes and requirements of authorities having jurisdiction. The contractor working from drawings not specifically marked "For Construction" must assume full responsibility and bear costs for any corrections or damages resulting from his work.

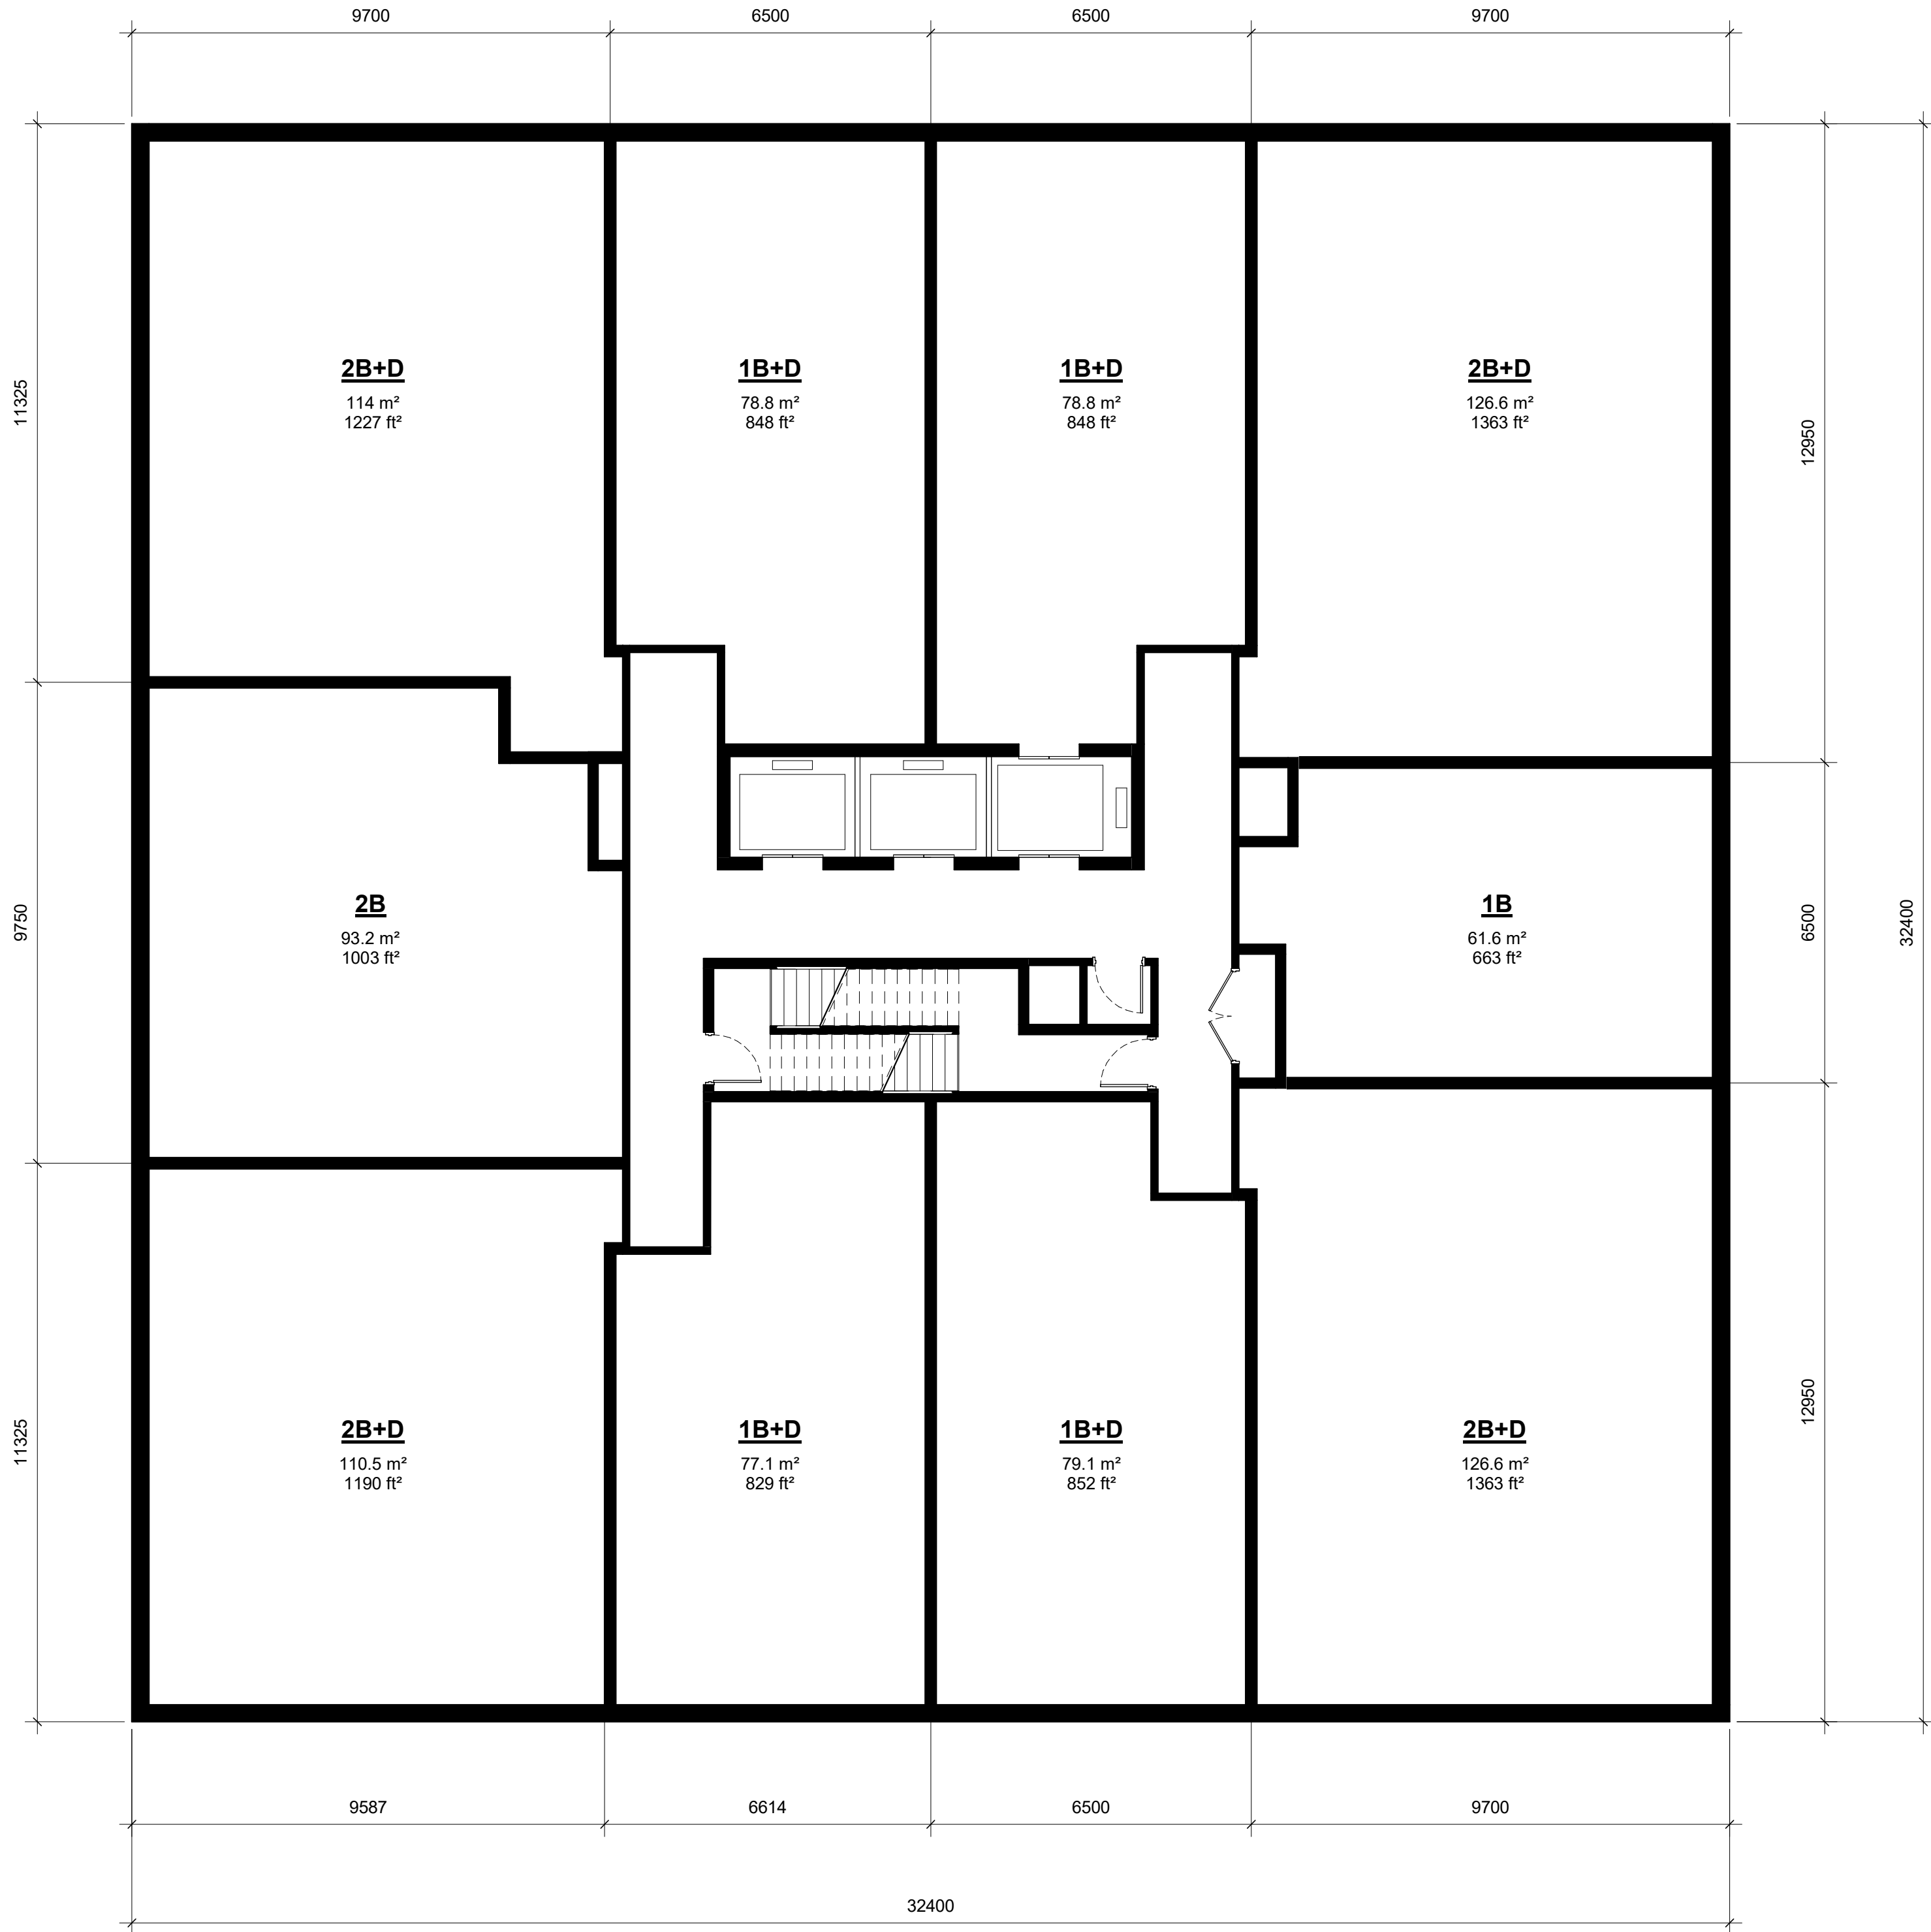

TOWER TYPE #2A
1B/1B+D: 5
2B/2B+D: 5
TOTAL: 10

1	Date 1	Revision 1		
#	DATE	DESCRIPTION		BY
Changing Logo Select Titleblock Edit Type Select Logo/Banner				
PROJECT				
PROPOSED MIXED-USE DEVELOPMENT				
Conestoga Pkwy and Northfield Dr, Waterloo, ON				
DRAWING				
TYPICAL TOWER TYPE 2A				
PROJECT NO. 13.119P01				
PROJECT DATE				
DRAWN BY Author				
CHECKED BY Checker				
SCALE 1 : 100				
DRAWING NO. DSG152			REV. 1	

This drawing, as an instrument of service, is provided by and is the property of Turner Fleischer Architects Inc. The contractor must verify and accept responsibility for all dimensions and conditions on site and must notify Turner Fleischer Architects Inc. of any variations from the supplied information. This drawing is not to be scaled. The architect is not responsible for the accuracy of survey, structural, mechanical, electrical, etc. information shown on this drawing. Refer to the appropriate consultant drawings before proceeding with the work. Contractor must conform to all applicable codes and requirements of authorities having jurisdiction. The contractor working from drawings not specifically marked "For Construction" must assume full responsibility and bear costs for any corrections or damages resulting from his work.

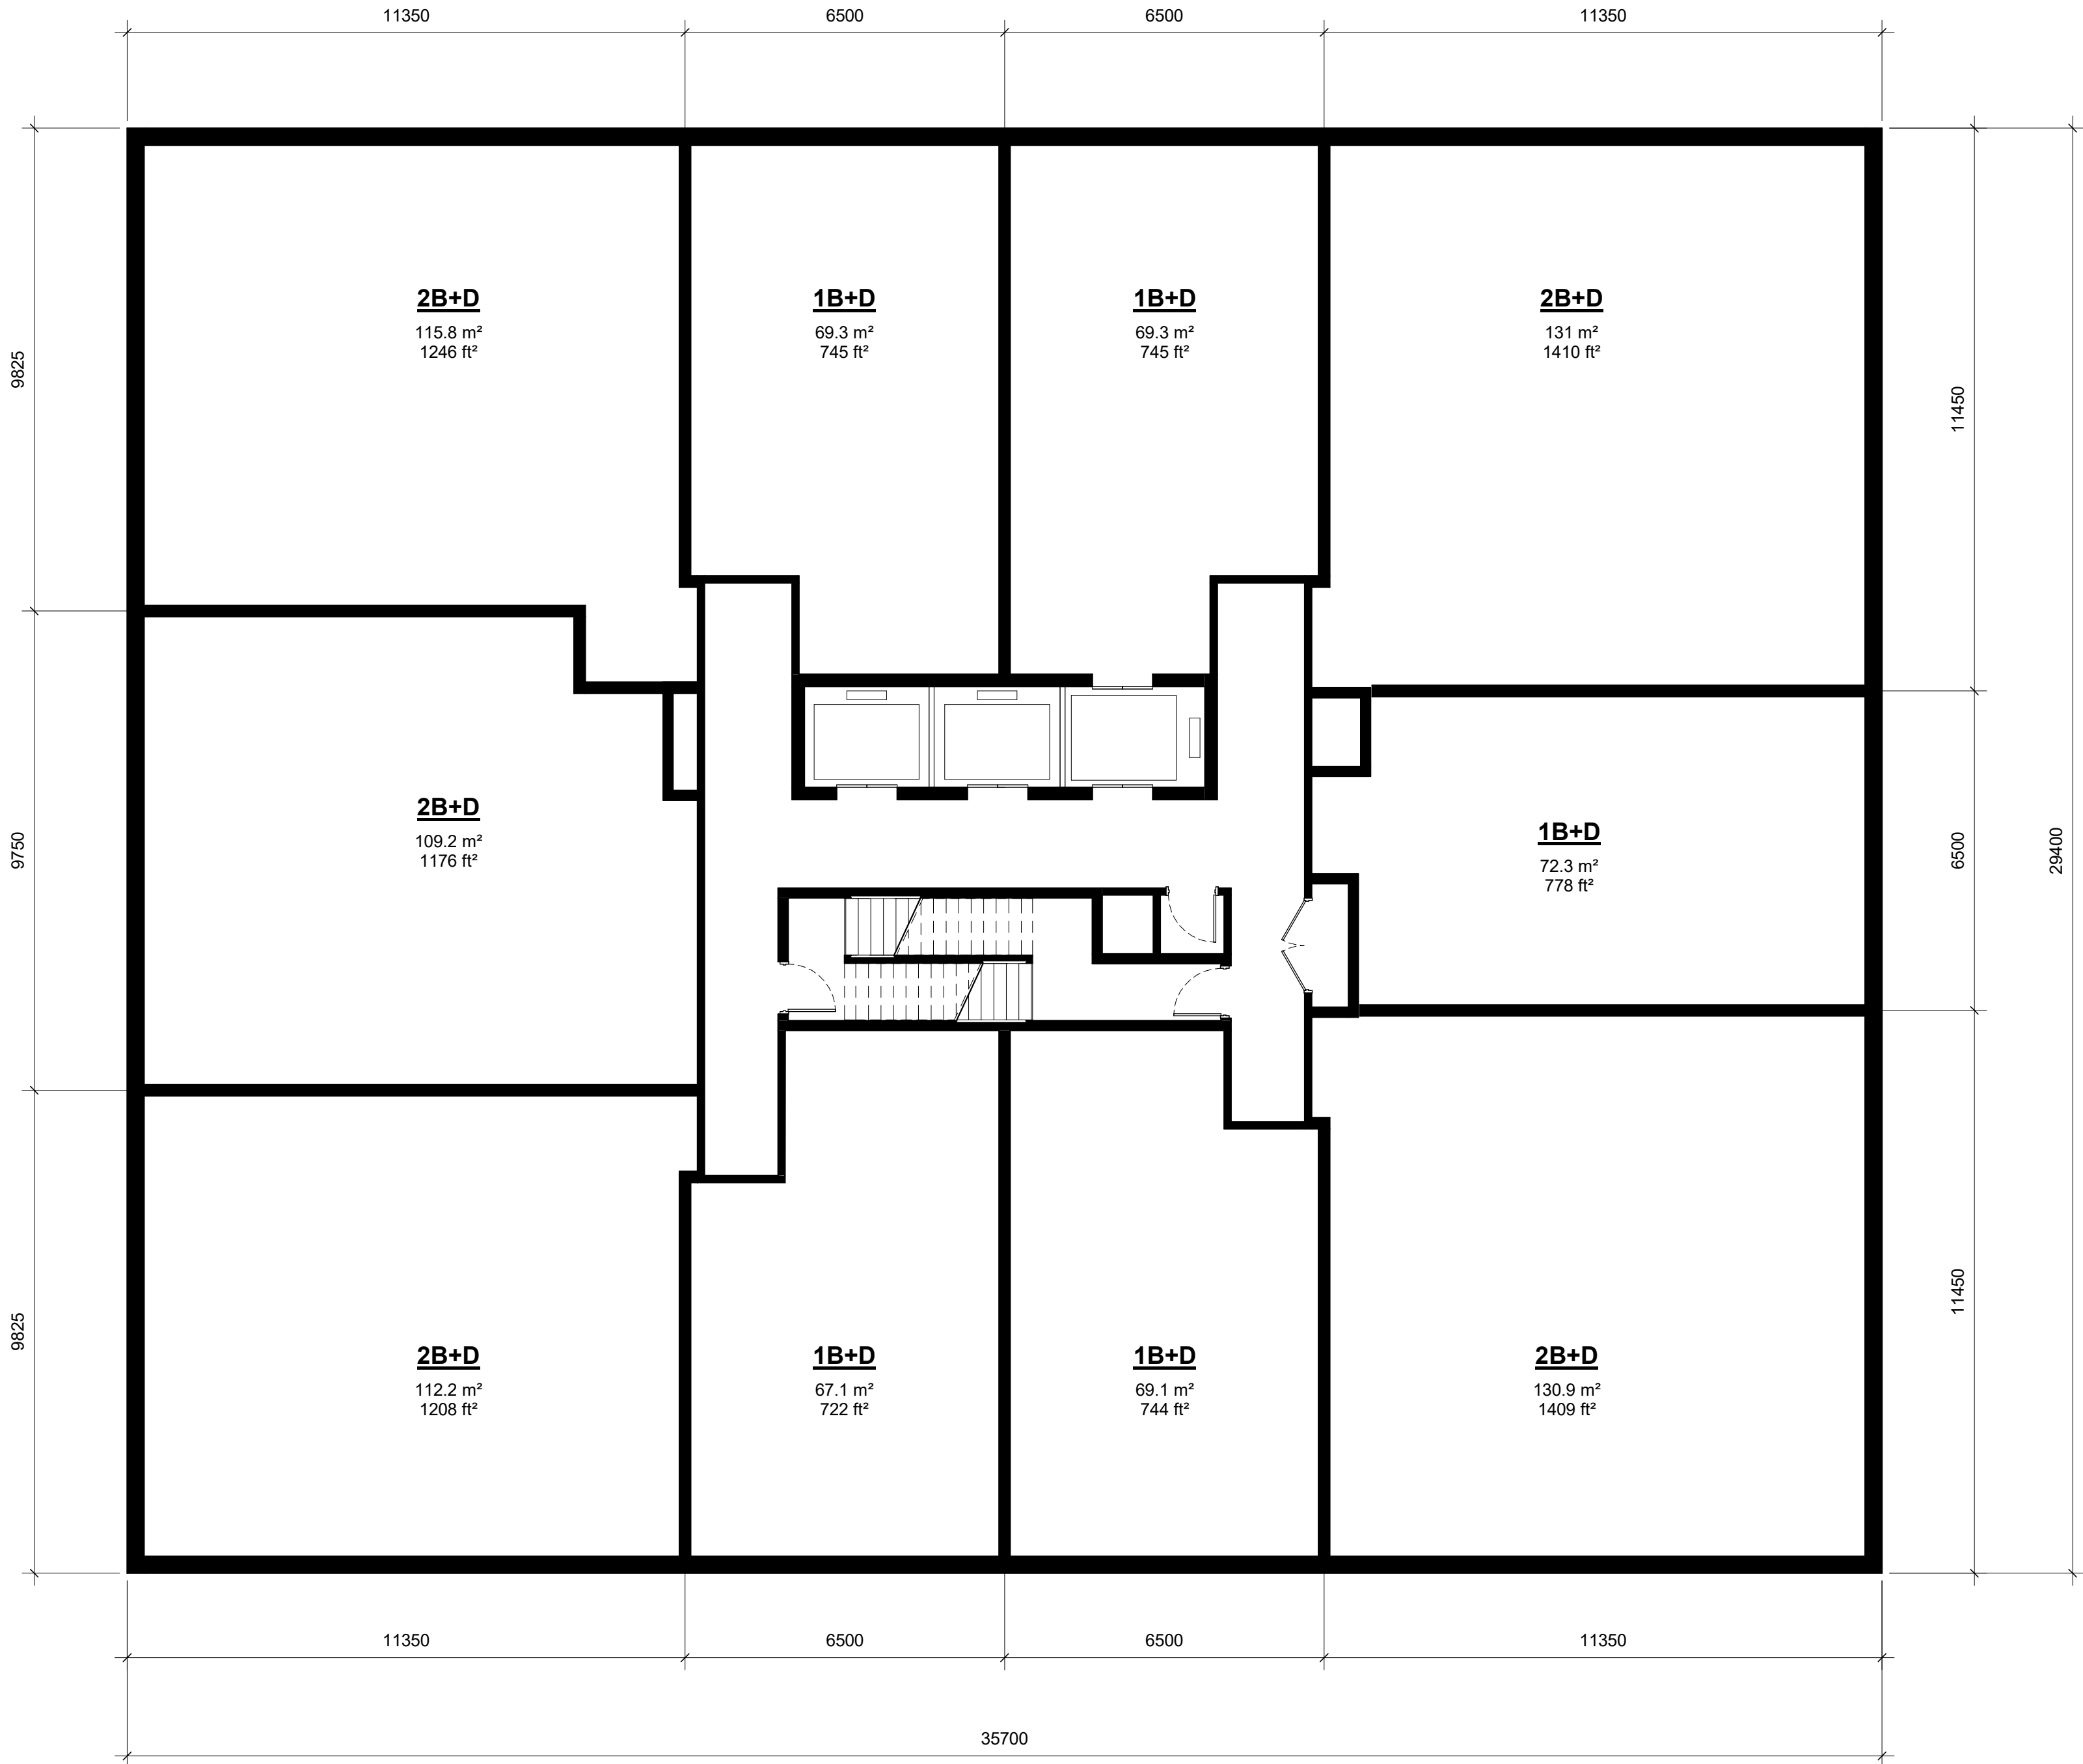

TOWER TYPE #2B
1B/1B+D: 5
2B+D: 5
TOTAL: 10

1	Date 1	Revision 1		
#	DATE	DESCRIPTION	BY	

Changing Logo
Select Titleblock
Edit Type
Select Logo/Banner

PROJECT
**PROPOSED MIXED-USE
DEVELOPMENT**
Conestoga Pkwy and Northfield Dr, Waterloo, ON

DRAWING
TYPICAL TOWER TYPE 2B

PROJECT NO. 13.119P01		DRAWING NO. DSG153	REV. 1
PROJECT DATE			
DRAWN BY Author			
CHECKED BY Checker			
SCALE 1 : 100			