


Appendix F

Conceptual Drawings

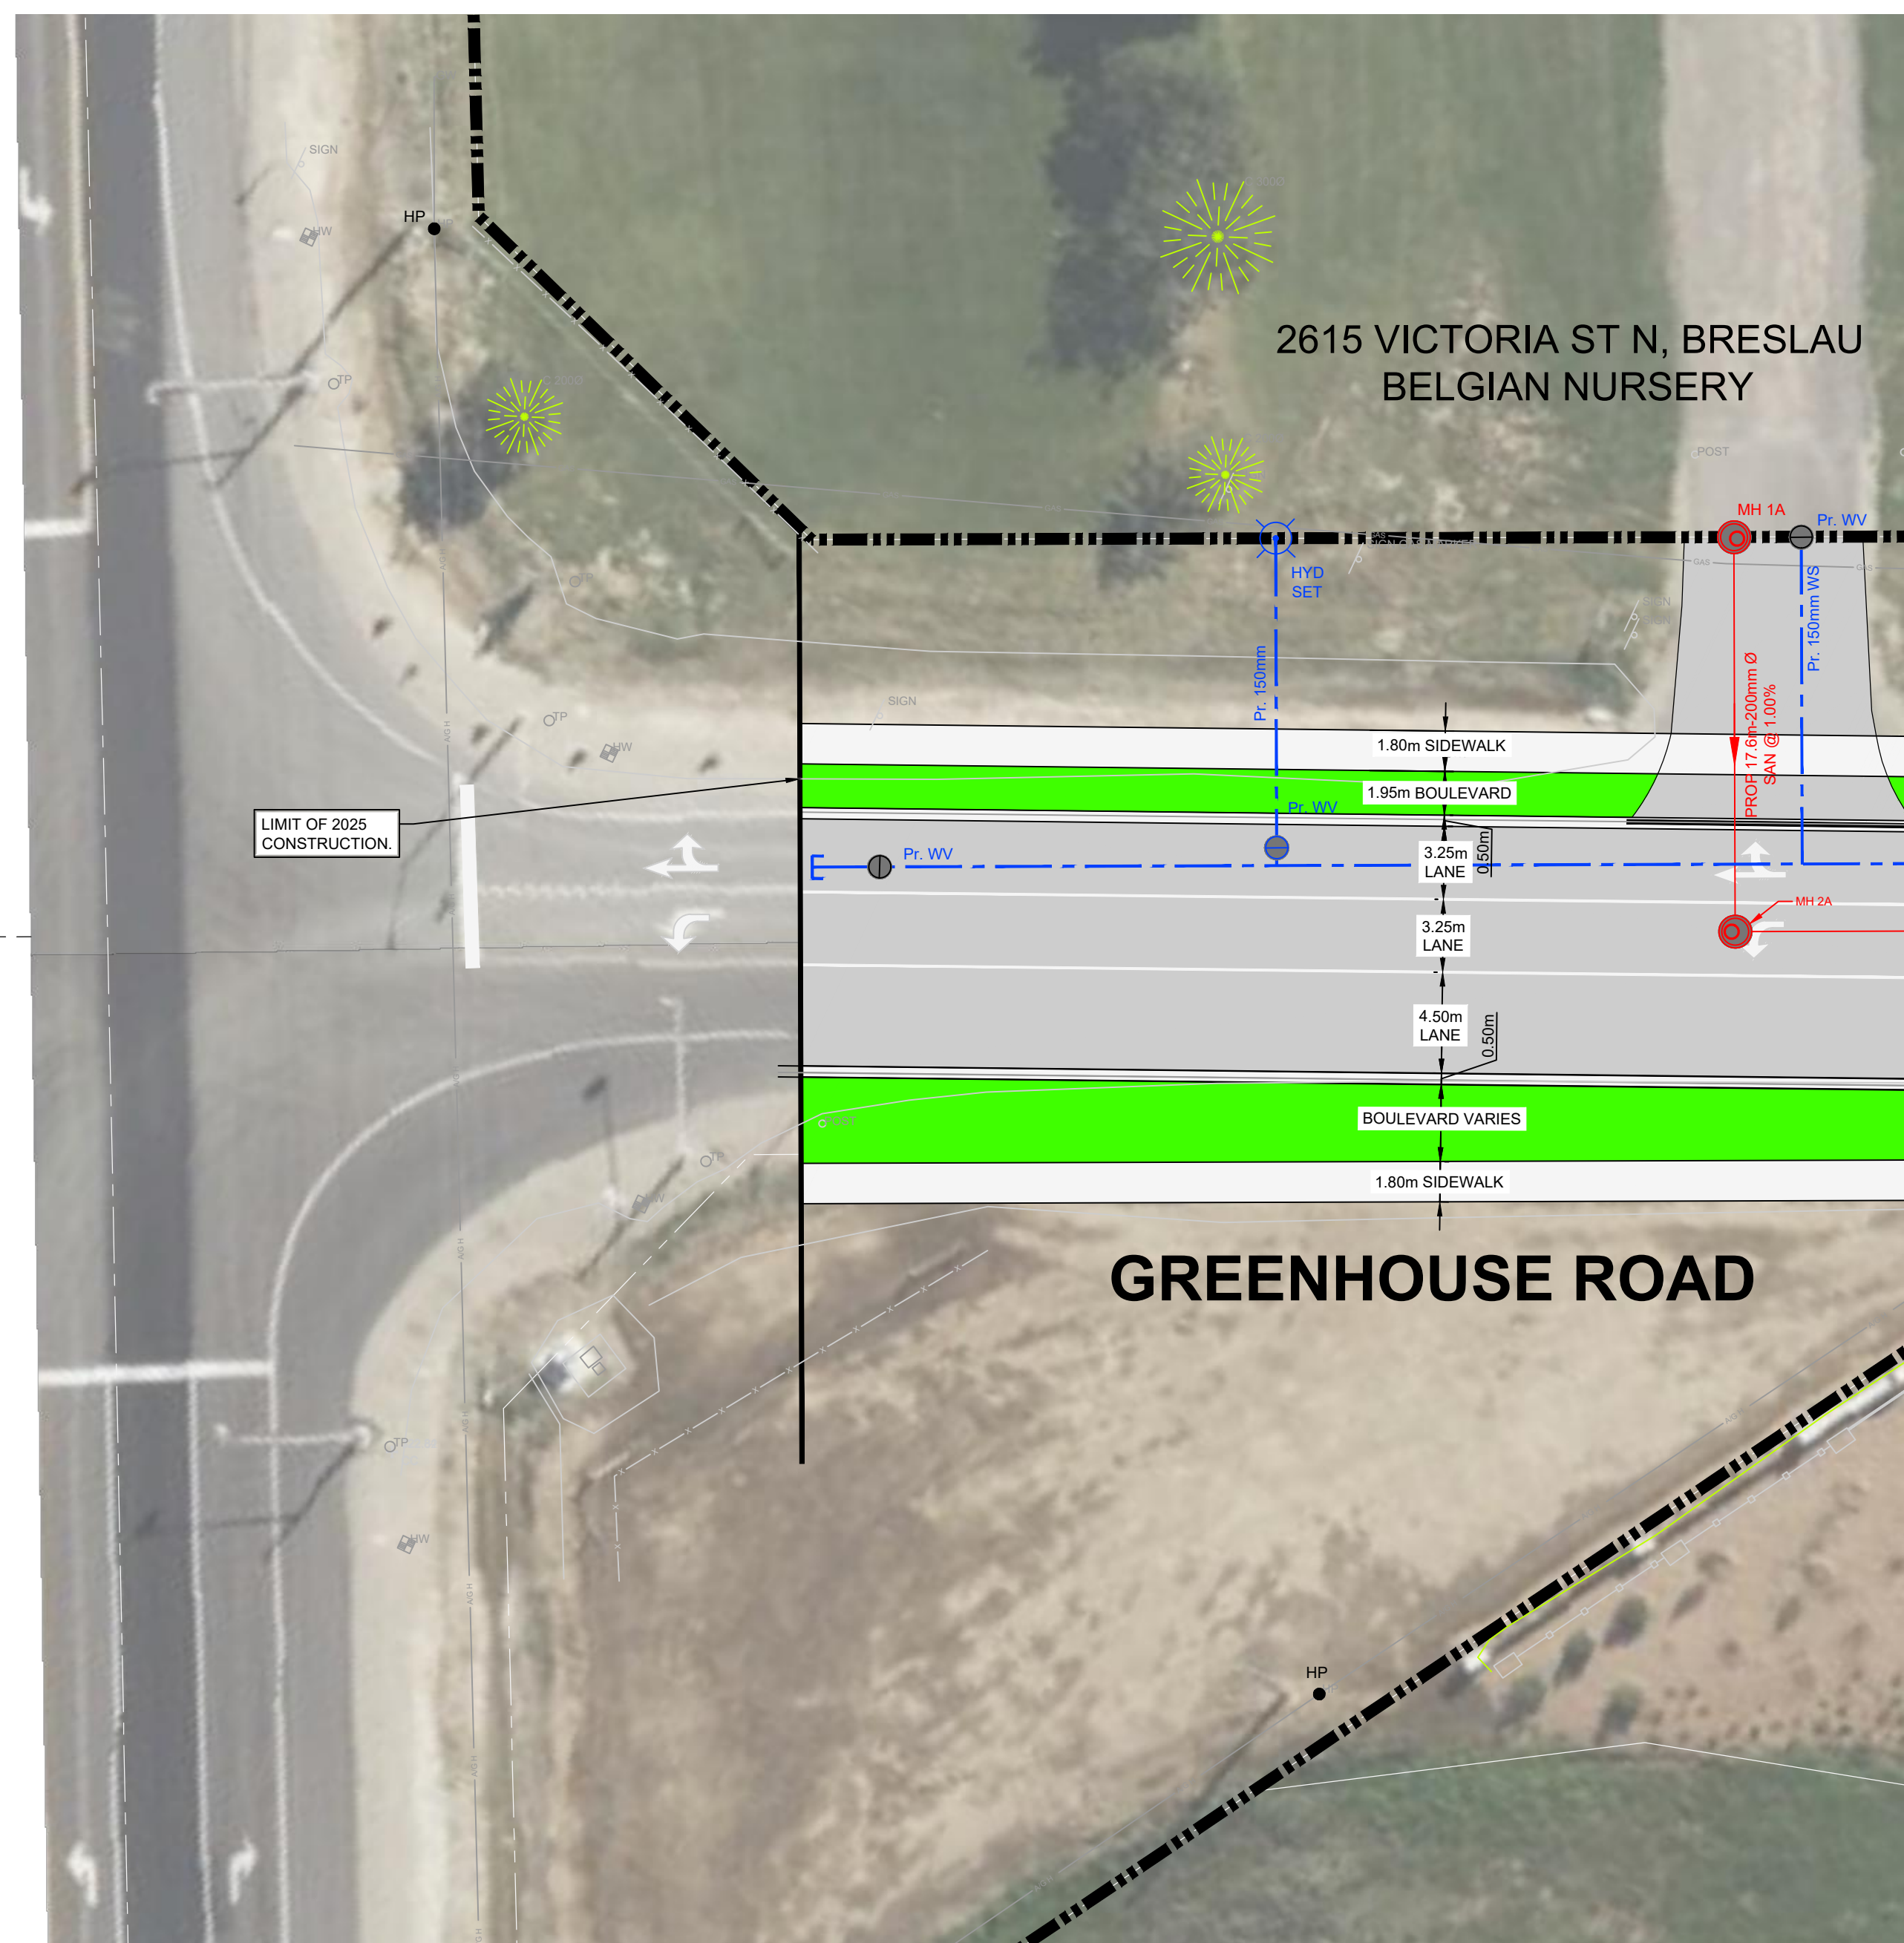

VICTORIA STREET NORTH




MATCHLINE STA. 0+180


CONSTRUCTION NORTH



TRUE NORTH

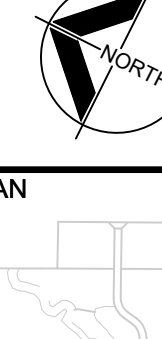

KEY PLAN

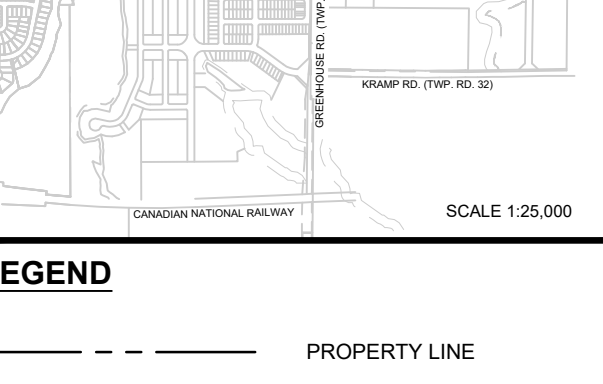

LEGEND

	PROPERTY LINE
	PROPERTY BAR
	EX. CB, DCB, CBMH AND MH
	EX. SWALE/DITCH
	EX. CHAIN LINK FENCE
	EX. POST & WIRE FENCE
	EX. ABOVE GROUND HYDRO LINE
	UTILITY POLE
	PROPOSED CB, DCB, CBMH, DCBMH AND MH
	DIRECTION OF SEWER FLOW
	PROPOSED CURB & GUTTER (AS PER OPSD 600 040)
	LIMIT OF CONSTRUCTION
	PROPOSED STORM LINE
	PROPOSED WATER LINE
	PROPOSED SANITARY LINE
	WATERCOURSE
	VEGETATION
	POSSIBLE VEGETATION TO BE REMOVED
	VEGETATION TO BE REMOVED
	ASPHALT
	SIDEWALK
	GRASS

1	ISSUED FOR PUBLIC CONSULTATION	GV	2023-04-27
MARK	DESCRIPTION	APP	DATE

AECOM

AECOM CANADA LTD.

50 SPORTSWORLD CROSSING ROAD, SUITE 290

KITCHENER, ON, N2P 0A4

TEL: 519-650-5313

FAX: 519-650-3424

THIS DRAWING HAS BEEN PREPARED FOR THE USE OF AECOM'S CLIENT AND MAY NOT BE USED, REPRODUCED OR RELIED UPON BY THIRD PARTIES, EXCEPT AS AGREED BY AECOM AND ITS CLIENT, AS REQUIRED BY LAW OR FOR USE BY GOVERNMENTAL REVIEWING AGENCIES. AECOM ACCEPTS NO RESPONSIBILITY, AND DENIES ANY LIABILITY WHATSOEVER, TO ANY PARTY THAT MODIFIES THIS DRAWING WITHOUT AECOM'S EXPRESSED WRITTEN CONSENT.

ALL DIMENSIONS AND INFORMATION SHALL BE CHECKED AND VERIFIED ON THE JOB AND ANY DISCREPANCIES MUST BE REPORTED TO THE CONSULTANT BEFORE COMMENCING THE WORK. DO NOT SCALE THIS DOCUMENT. ALL DIMENSIONS MUST BE OBTAINED FROM STATED DIMENSIONS.

IT IS THE RESPONSIBILITY OF THE CONTRACTORS TO INFORM THEMSELVES OF THE EXACT LOCATION OF AND ASSUME ALL LIABILITY FOR DAMAGE TO ALL UTILITIES, SERVICES AND STRUCTURES WHETHER ABOVE GROUND OR BELOW GRADE BEFORE COMMENCING THE WORK. SUCH INFORMATION IS NOT NECESSARILY SHOWN ON THE DRAWING, AND WHERE SHOWN, THE ACCURACY CANNOT BE GUARANTEED.

WITH THE SOLE EXCEPTION OF THE BENCHMARK(S) SPECIFICALLY DISCLOSED FOR THIS PROJECT, NO ELEVATION INDICATED OR ASSUMED HEREON IS TO BE USED AS A REFERENCE ELEVATION FOR ANY PURPOSE.

TOWNSHIP OF WOOLWICH

GREENHOUSE ROAD RECONSTRUCTION & EXTENSION


PRELIMINARY LAYOUT

DRN: GV	DSN: RW	PROJECT NUMBER: 60683946
CHK: SB	APP:	Do not scale this document. All measurements must be obtained from stated dimensions.

SCALE: 1:250

DRAWING NUMBER: PIC-01

SHEET 1 OF 9

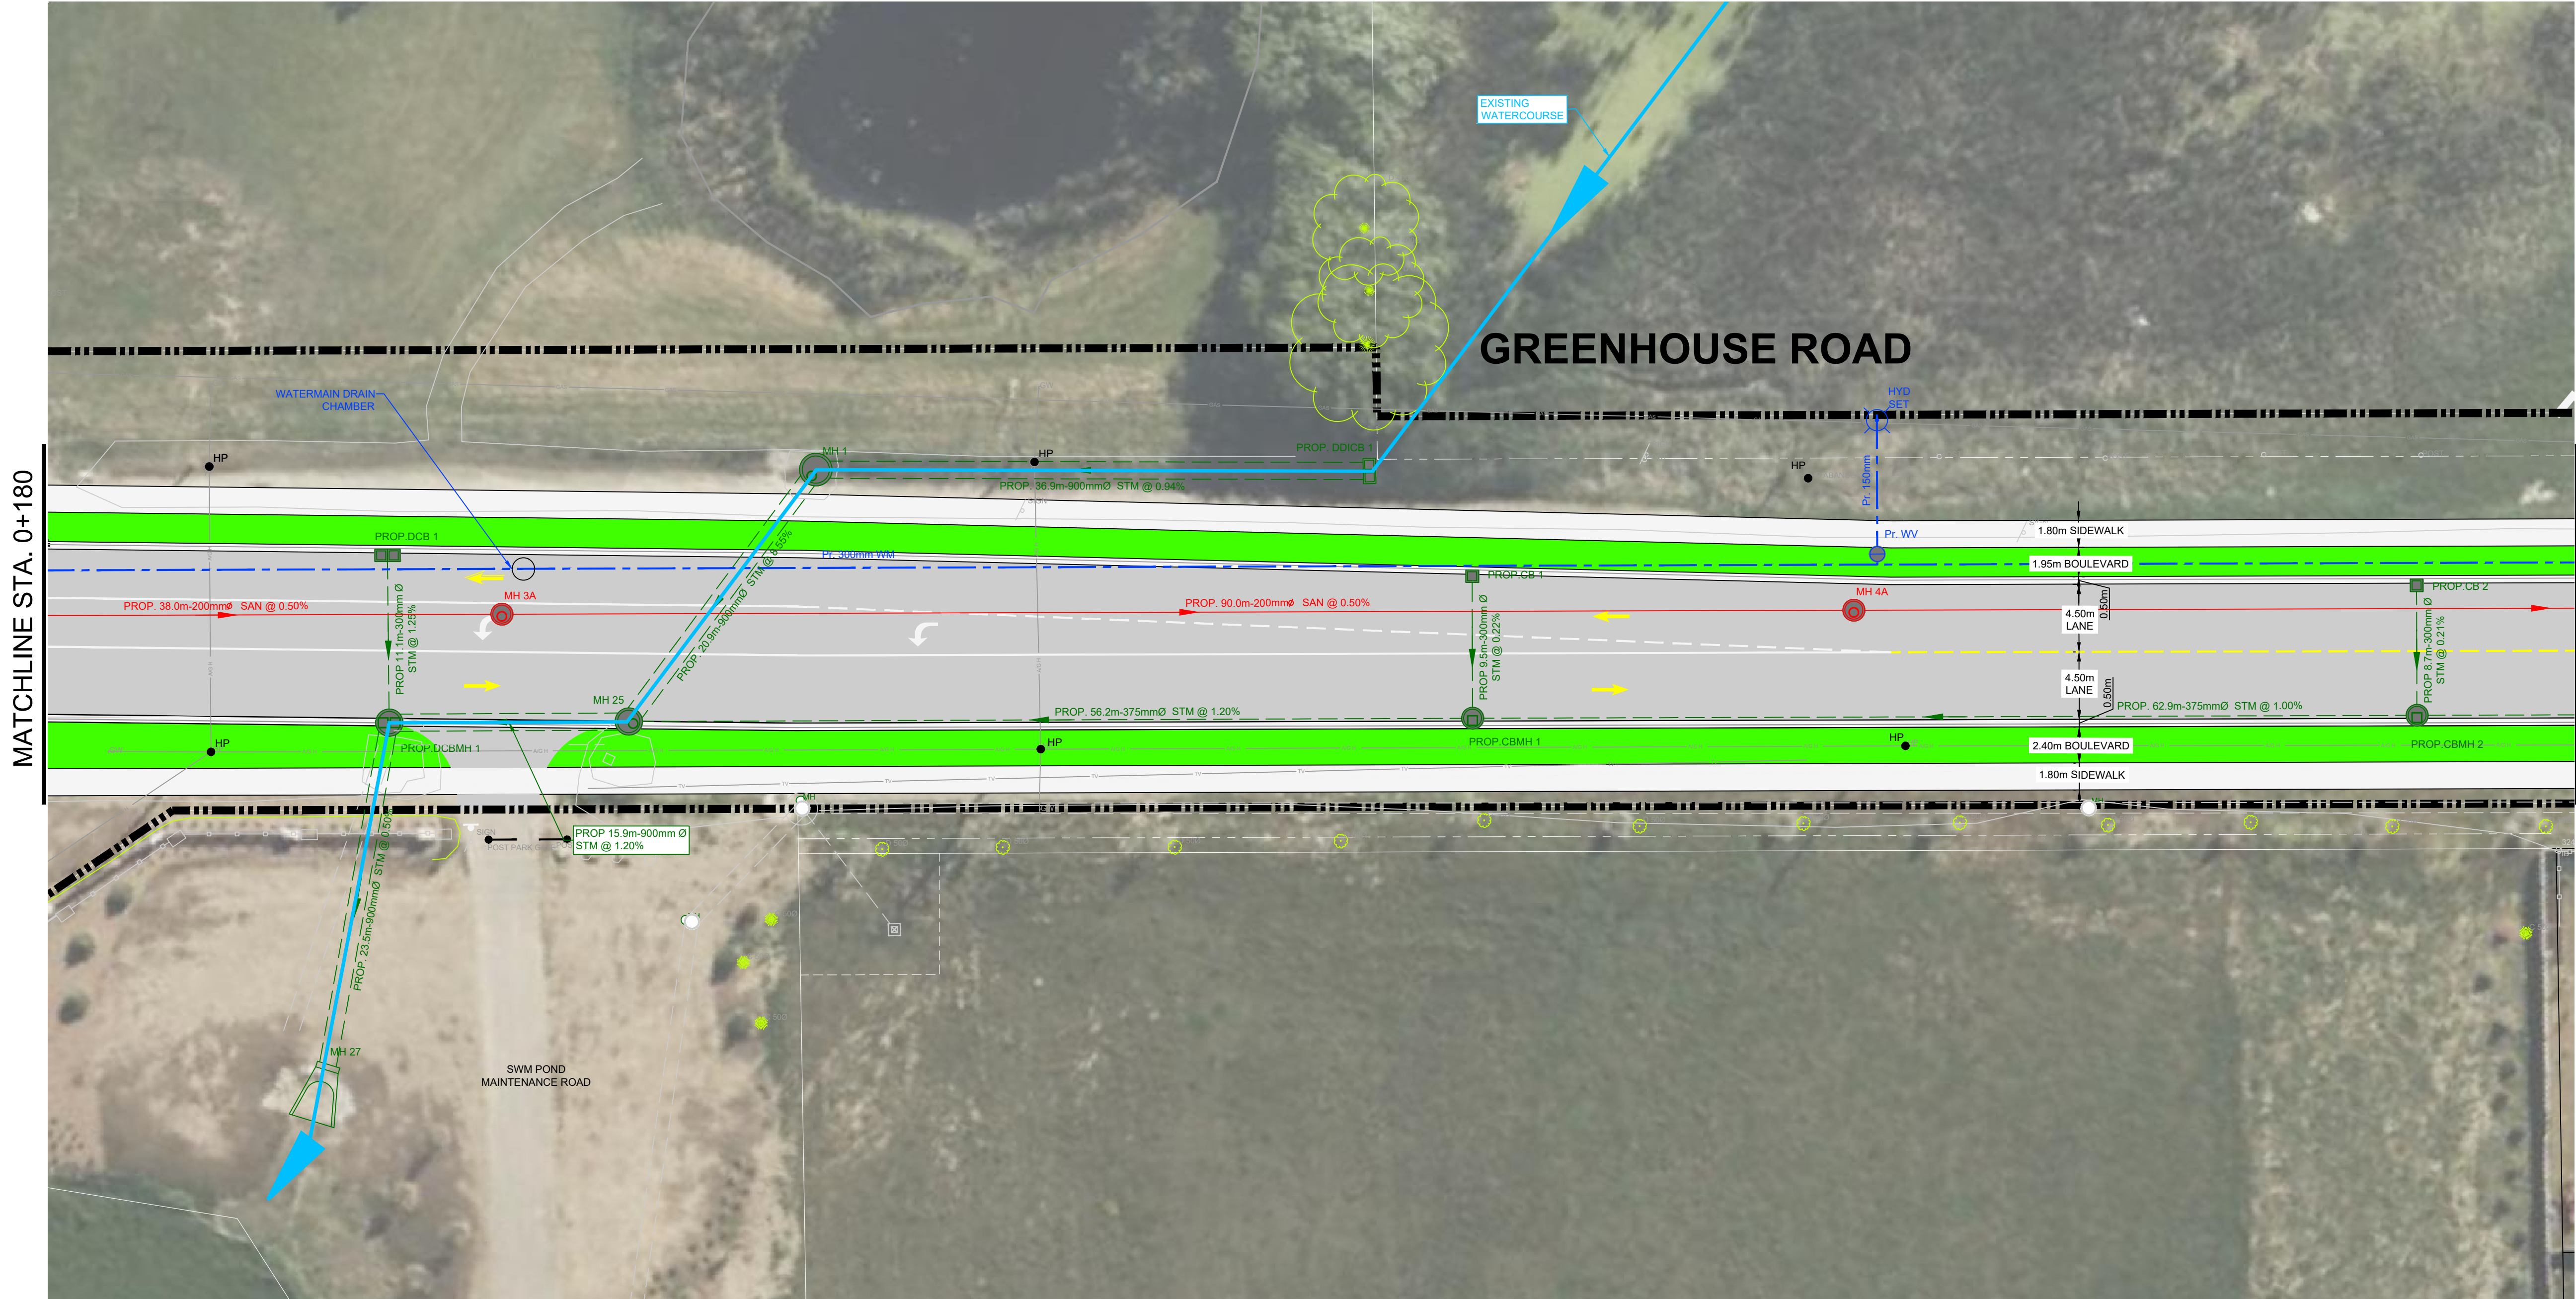

MATCHLINE STA. 0+180

MATCHLINE STA. 0+350

CONSTRUCTION NORTH

TRUE NORTH

KEY PLAN

LEGEND

PROPERTY LINE

PROPERTY BAR

EX. CB, DCB, CBMH AND MH

EX. SWALE/ DITCH

EX. CHAIN LINK FENCE

EX. POST & WIRE FENCE

EX. ABOVE GROUND HYDRO LINE

UTILITY POLE

PROPOSED CB, DCB, CBMH, DCBMH AND MH

DIRECTION OF SEWER FLOW

PROPOSED CURB & GUTTER (AS PER OPSD 600.040)

LIMIT OF CONSTRUCTION

PROPOSED STORM LINE

PROPOSED WATER LINE

PROPOSED SANITARY LINE

WATERCOURSE

VEGETATION

POSSIBLE VEGETATION TO BE REMOVED

VEGETATION TO BE REMOVED

ASPHALT

SIDEWALK

GRASS

PROPERTY LINE

PROPERTY BAR

EX. CB, DCB, CBMH AND MH

EX. SWALE/ DITCH

EX. CHAIN LINK FENCE

EX. POST & WIRE FENCE

EX. ABOVE GROUND HYDRO LINE

UTILITY POLE

PROPOSED CB, DCB, CBMH, DCBMH AND MH

DIRECTION OF SEWER FLOW

PROPOSED CURB & GUTTER (AS PER OPSD 600.040)

LIMIT OF CONSTRUCTION

PROPOSED STORM LINE

PROPOSED WATER LINE

PROPOSED SANITARY LINE

WATERCOURSE

VEGETATION

POSSIBLE VEGETATION TO BE REMOVED

VEGETATION TO BE REMOVED

ASPHALT

SIDEWALK

GRASS

1

ISSUED FOR PUBLIC CONSULTATION

GV

2023-04-27

MARK

DESCRIPTION

APP

DATE

AECOM

AECOM CANADA LTD.
50 SPORTSWORLD CROSSING
ROAD, SUITE 290
KITCHENER, ON, N2P 0A4
TEL: 519-650-5313
FAX: 519-650-3424

THIS DRAWING HAS BEEN PREPARED FOR THE USE OF AECOM'S CLIENT AND MAY NOT BE USED, REPRODUCED OR RELIED UPON BY THIRD PARTIES, EXCEPT AS AGREED BY AECOM AND ITS CLIENT, AS REQUIRED BY LAW OR FOR USE BY GOVERNMENTAL REVIEWING AGENCIES. AECOM ACCEPTS NO RESPONSIBILITY, AND DENIES ANY LIABILITY WHATSOEVER, TO ANY PARTY THAT MODIFIES THIS DRAWING WITHOUT AECOM'S EXPRESSED WRITTEN CONSENT.

ALL DIMENSIONS AND INFORMATION SHALL BE CHECKED AND VERIFIED ON THE JOB AND ANY DISCREPANCIES MUST BE REPORTED TO THE CONSULTANT BEFORE COMMENCING THE WORK. DO NOT SCALE THIS DOCUMENT. ALL DIMENSIONS MUST BE OBTAINED FROM STATED DIMENSIONS.

IT IS THE RESPONSIBILITY OF THE CONTRACTORS TO INFORM THEMSELVES OF THE EXACT LOCATION OF, AND ASSUME ALL LIABILITY FOR DAMAGE TO ALL UTILITIES, SERVICES AND STRUCTURES WHETHER ABOVE GROUND OR BELOW GRADE BEFORE COMMENCING THE WORK. SUCH INFORMATION IS NOT NECESSARILY SHOWN ON THE DRAWING, AND WHERE SHOWN, THE ACCURACY CANNOT BE GUARANTEED.

WITH THE SOLE EXCEPTION OF THE BENCHMARK(S) SPECIFICALLY DESCRIBED FOR THIS PROJECT, NO ELEVATION INDICATED OR ASSUMED HEREON IS TO BE USED AS A REFERENCE ELEVATION FOR ANY PURPOSE.

TOWNSHIP OF WOOLWICH

GREENHOUSE ROAD
RECONSTRUCTION &
EXTENSION

PRELIMINARY LAYOUT

DRN:
GV

CHK:
SB

SCALE:
1:250

DSN:
RW




APP:

DRAWING NUMBER:
PIC-02

PROJECT NUMBER: 60683946

Do not scale this document. All measurements must be obtained from stated dimensions.

SHEET 2 OF 9

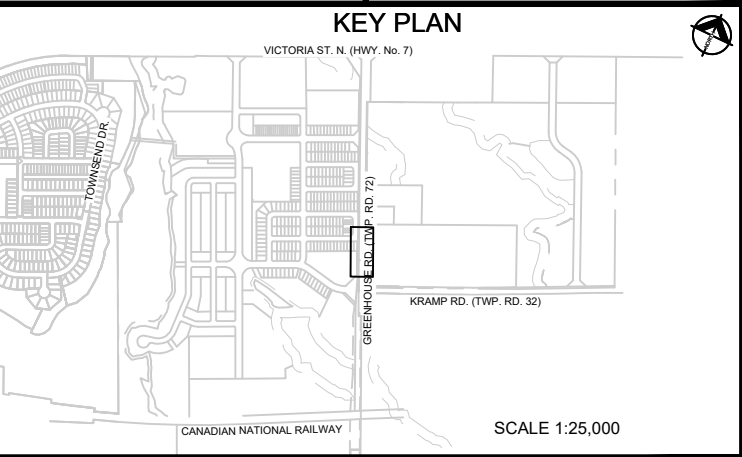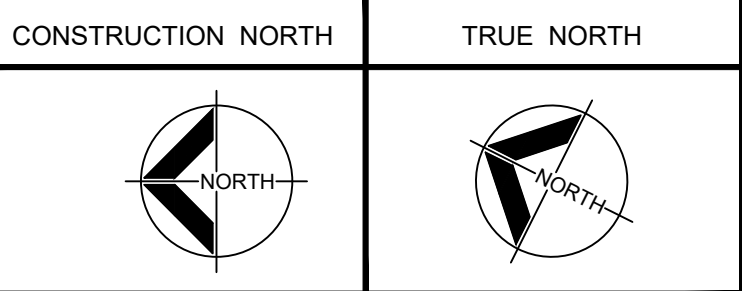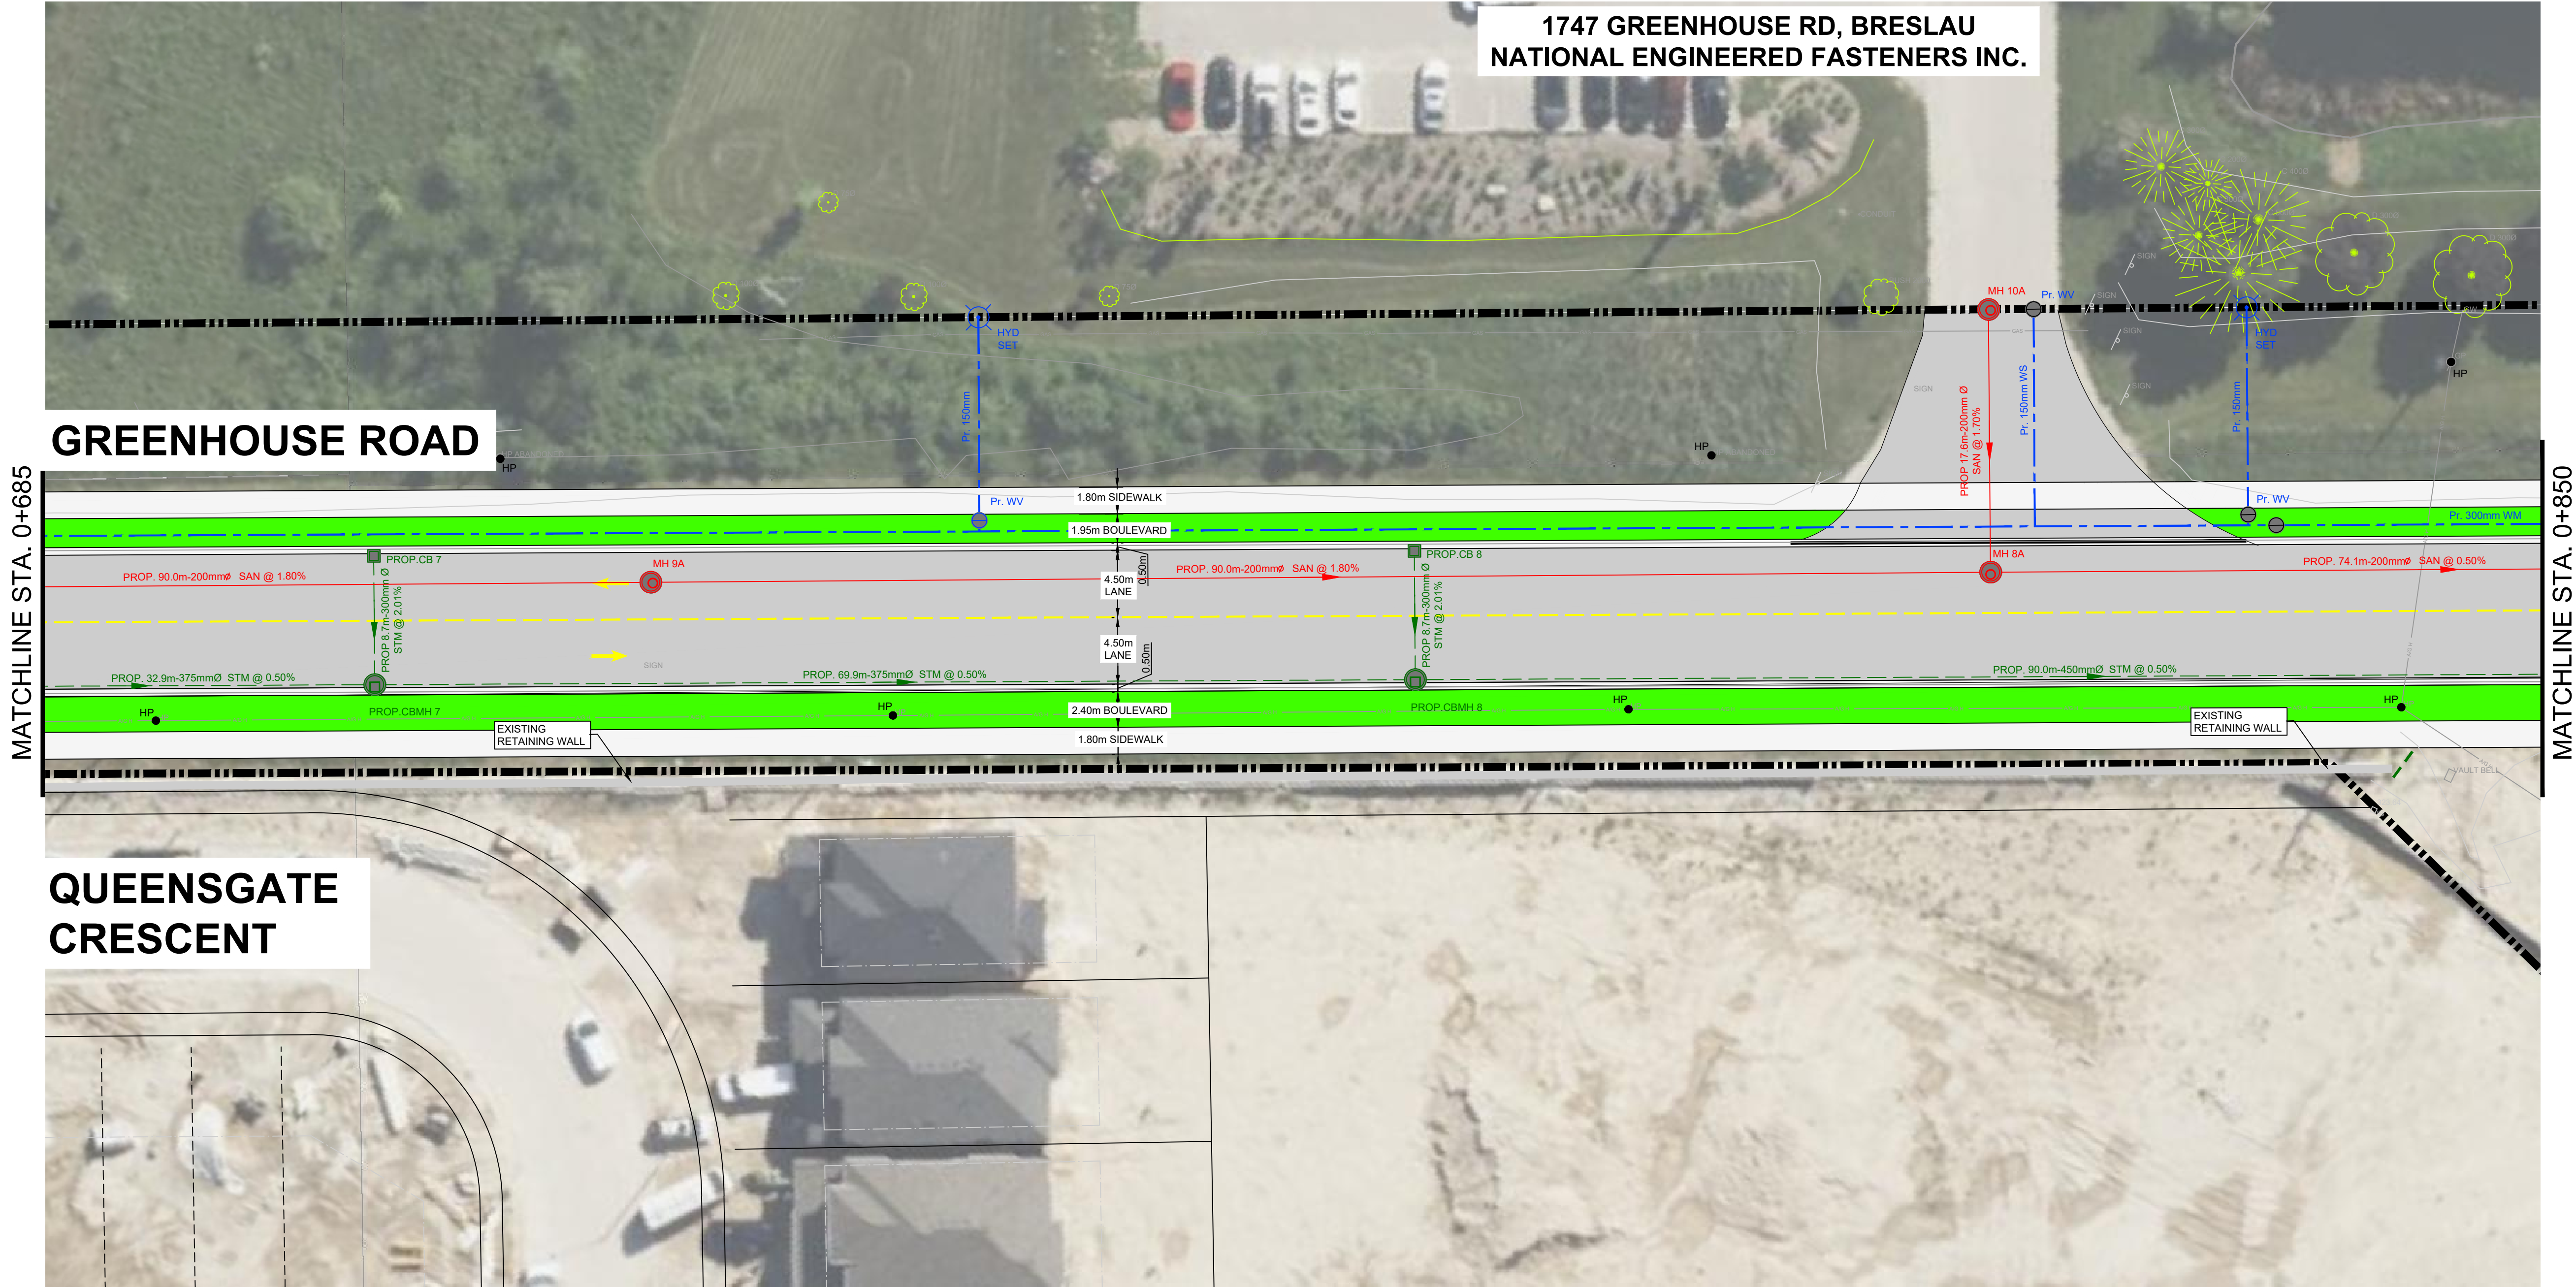

LEGEND	
	PROPERTY LINE
	PROPERTY BAR
	EX. CB, DCB, CBMH AND MH
	EX. SWALE/ DITCH
	EX. CHAIN LINK FENCE
	EX. POST & WIRE FENCE
	EX. ABOVE GROUND HYDRO LINE
	UTILITY POLE
	PROPOSED CB, DCB, CBMH, DCBMH AND MH
	DIRECTION OF SEWER FLOW
	PROPOSED CURB & GUTTER (AS PER OPSD 600.040)
	LIMIT OF CONSTRUCTION
	PROPOSED STORM LINE
	PROPOSED WATER LINE
	PROPOSED SANITARY LINE
	VEGETATION
	POSSIBLE VEGETATION TO BE REMOVED
	VEGETATION TO BE REMOVED
	ASPHALT
	SIDEWALK
	GRASS

1	ISSUED FOR PUBLIC CONSULTATION	GV	2023-04-27
MARK	DESCRIPTION	APP	DATE

--	--

AECOM CANADA LTD.
50 SPORTSWORLD CROSSING
ROAD, SUITE 290
KITCHENER, ON, N2P 0A4
TEL: 519-650-5313
FAX: 519-650-3424

THIS DRAWING HAS BEEN PREPARED FOR THE USE OF AECOM'S CLIENT AND MAY NOT BE USED, REPRODUCED OR RELIED UPON BY THIRD PARTIES, EXCEPT AS AGREED BY AECOM AND ITS CLIENT, AS REQUIRED BY LAW OR FOR USE BY GOVERNMENTAL REVIEWING AGENCIES. AECOM ACCEPTS NO RESPONSIBILITY, AND DENIES ANY LIABILITY WHATSOEVER, TO ANY PARTY THAT MODIFIES THIS DRAWING WITHOUT AECOM'S EXPRESSED WRITTEN CONSENT.

ALL DIMENSIONS AND INFORMATION SHALL BE CHECKED AND VERIFIED ON THE JOB AND ANY DISCREPANCIES MUST BE REPORTED TO THE CONSULTANT BEFORE COMMENCING THE WORK. DO NOT SCALE THIS DOCUMENT. ALL DIMENSIONS MUST BE OBTAINED FROM STATED DIMENSIONS.

IT IS THE RESPONSIBILITY OF THE CONTRACTORS TO INFORM THEMSELVES OF THE EXACT LOCATION OF, AND ASSUME ALL LIABILITY FOR DAMAGE TO ALL UTILITIES, SERVICES AND STRUCTURES WHETHER ABOVE GROUND OR BELOW GRADE BEFORE COMMENCING THE WORK. SUCH INFORMATION IS NOT NECESSARILY SHOWN ON THE DRAWING, AND WHERE SHOWN, THE ACCURACY CANNOT BE GUARANTEED.

WITH THE SOLE EXCEPTION OF THE BENCHMARK(S) SPECIFICALLY DESCRIBED FOR THIS PROJECT, NO ELEVATION INDICATED OR ASSUMED HEREON IS TO BE USED AS A REFERENCE ELEVATION FOR ANY PURPOSE.

TOWNSHIP OF WOOLWICH

GREENHOUSE ROAD
RECONSTRUCTION &
EXTENSION

PRELIMINARY LAYOUT

DRN: GV	DSN: RW	PROJECT NUMBER: 60683946
CHK: SB	APP:	Do not scale this document. All measurements must be obtained from stated dimensions.

SCALE: 1:250	DRAWING NUMBER: PIC-05 SHEET 5 OF 9
-----------------	--



CONSTRUCTION NORTH

TRUE NORTH

KEY PLAN

VICTORIA RD. & HWY 10B (E)

SCALE 1:25,000

LEGEND

SB

SB

SB</



CONSTRUCTION NORTH
TRUE NORTH

KEY PLAN

VICTORIA ST. (WALK-WAY)

KING RD. (TRIP RD. 30)

CANADIAN NATIONAL RAILWAY

SCALE 1:25,000

LEGEND

- PROPERTY LINE
- PROPERTY BAR
- EX CB, DCB, CBMH and MH
- EX SWAILE/ DITCH
- EX CHAIN LINK FENCE
- EX POST & WIRE FENCE
- EX ABOVE GROUND HYDRO LINE
- UTILITY POLE
- PROPOSED CB, DCB, CBMH, DCB/MH and MH
- DIRECTION OF SEWER FLOW
- PROPOSED CURB & GUTTER (AS PER OPSD 600.040)
- LIMIT OF CONSTRUCTION
- PROPOSED STORM LINE
- PROPOSED WATER LINE
- PROPOSED SANITARY LINE
- WATERCOURSE
- VEGETATION
- POSSIBLE VEGETATION TO BE REMOVED
- VEGETATION TO BE REMOVED
- ASPHALT
- SIDEWALK
- GRASS

#	REVISION	BY	DATE
1	ISSUED FOR PUBLIC CONSULTATION	GV	2023-04-27
	DESCRIPTION	APP	DATE

AECOM CANADA LTD.
50 SPORTSWORLD CROSSING ROAD, SUITE 290
KITCHENER, ON, N2P 0A4
TEL: 519-650-5313
FAX: 519-650-3424

THIS DRAWING HAS BEEN PREPARED FOR THE USE OF AECOM'S CLIENT AND MAY NOT BE REPRODUCED OR RELIED UPON BY THIRD PARTIES, EXCEPT AS AGREED BY AECOM AND ITS CLIENT, AS REQUIRED BY LAW OR FOR USE BY GOVERNMENTAL REVIEWING AGENCIES. AECOM ACCEPTS NO RESPONSIBILITY, AND DENIES ANY LIABILITY WHATSOEVER, TO ANY PARTY THAT MODIFIES THIS DRAWING WITHOUT AECOM'S EXPRESSED WRITTEN CONSENT.

ALL DIMENSIONS AND INFORMATION SHALL BE CHECKED AND VERIFIED ON THE JOB AND ANY DISCREPANCIES MUST BE REPORTED TO THE CONSULTANT BEFORE COMMENCING THE WORK. DO NOT SCALE THIS DOCUMENT. ALL DIMENSIONS MUST BE OBTAINED FROM STATED DIMENSIONS.

IT IS THE RESPONSIBILITY OF THE CONTRACTORS TO INFORM THEMSELVES OF THE EXACT LOCATION OF, AND ASSUME ALL LIABILITY FOR DAMAGE TO ALL UTILITIES, SERVICES AND STRUCTURES WHETHER ABOVE GROUND OR BELOW GRADE BEFORE COMMENCING THE WORK. SUCH INFORMATION IS NOT NECESSARILY SHOWN ON THE DRAWING, AND WHERE SHOWN, THE ACCURACY CANNOT BE GUARANTEED.

WITH THE SOLE EXCEPTION OF THE BENCHMARK(S) SPECIFICALLY DESCRIBED FOR THIS PROJECT, NO ELEVATION INDICATED OR ASSUMED HEREON IS TO BE USED AS A REFERENCE ELEVATION FOR ANY PURPOSE.

TOWNSHIP OF WOOLWICH

GREENHOUSE ROAD RECONSTRUCTION & EXTENSION

PRELIMINARY LAYOUT

DRN: GV

CHK: CHK

SCALE: SB

1:250

DSN: RW

APP:

DRAWING NUMBER:


PROJECT NUMBER: 60683946

Do not scale this document. All measurements must be obtained from stated dimensions.

PIC-01

SHEET 7 OF 9

FILE NAME: \\NA.AECOM\NET\COM\IFS\AMER\KITCHENER-CAKON\1\DCS\PROJECTS\WTR\60683946_GREENHOUSE_ROAD\000_CAD_GIS\911_3_PUBLISHED\60683946_PIC SET.DWG LAST SAVED BY: VERBELGUTIERREZG PLOT DATE: 4/19/2023 6:18:00 PM

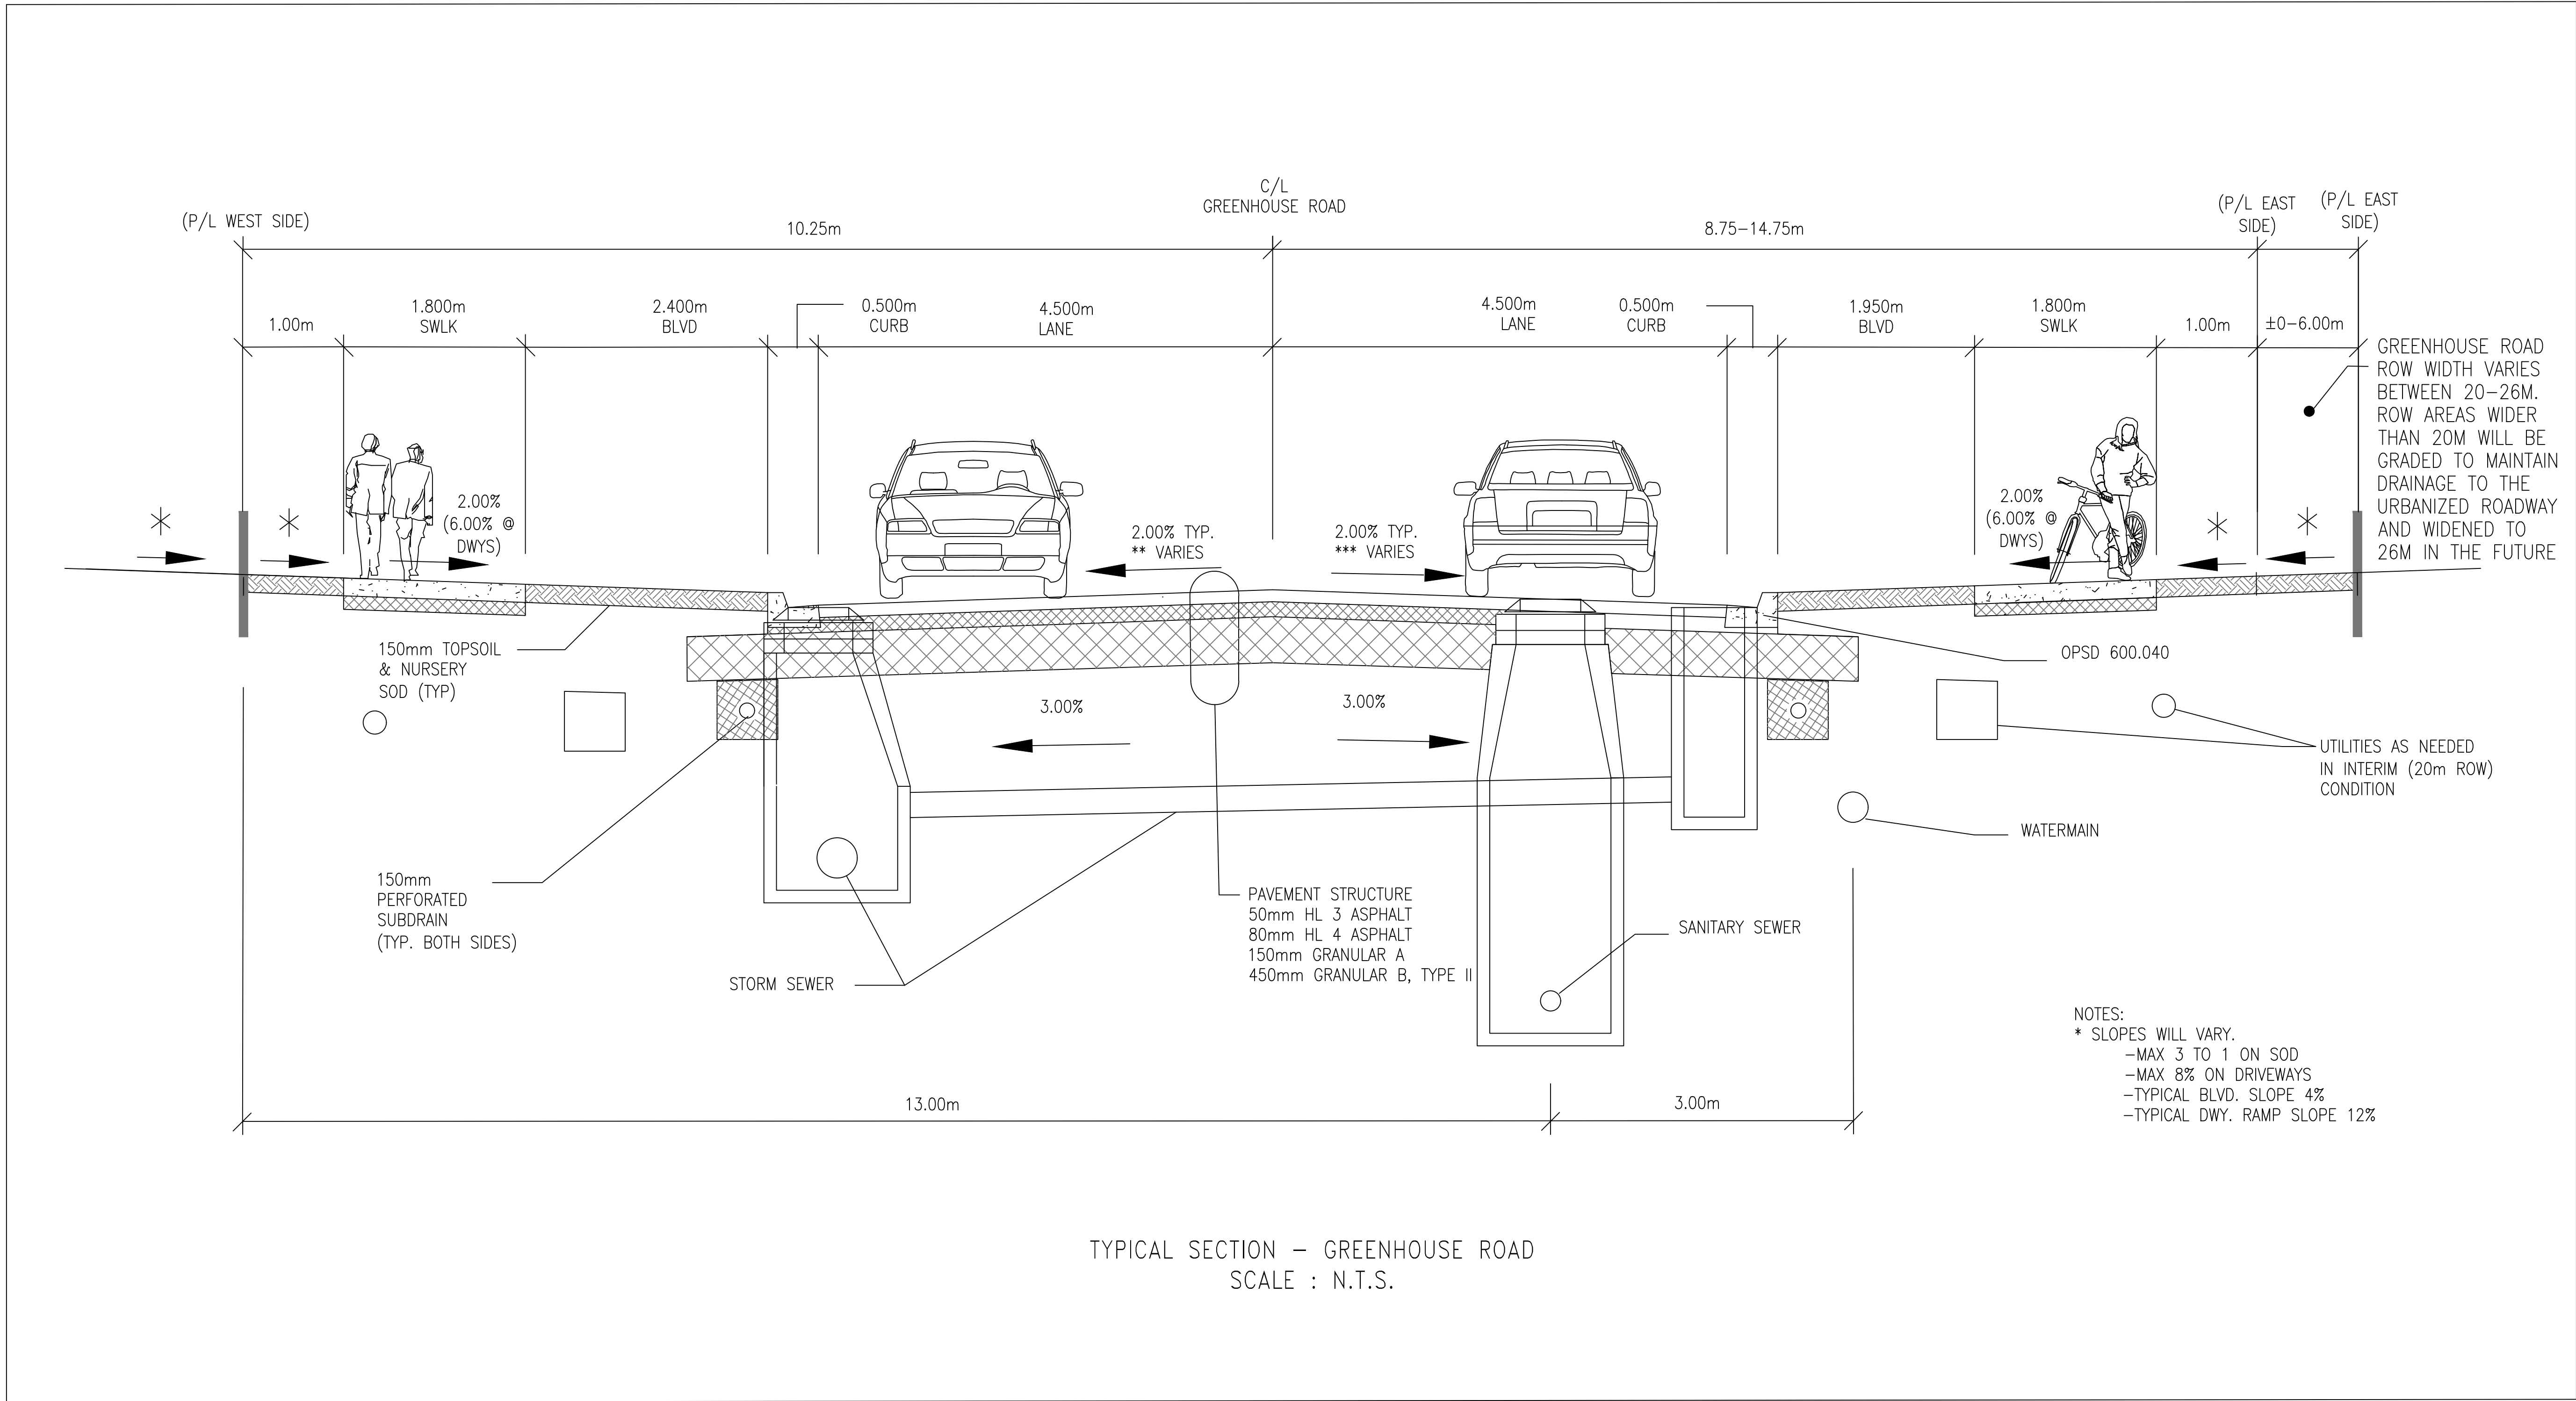

CONSTRUCTION NORTH		TRUE NORTH	
GREENHOUSE ROAD ROW WIDTH VARIES BETWEEN 20-26M. ROW AREAS WIDER THAN 20M WILL BE GRADED TO MAINTAIN DRAINAGE TO THE URBANIZED ROADWAY AND WIDENED TO 26M IN THE FUTURE			
1		ISSUED FOR PUBLIC CONSULTATION	
MARK	DESCRIPTION	APP	DATE
AECOM CANADA LTD. 50 SPORTSWORLD CROSSING ROAD, SUITE 200 KITCHENER, ON, N2P 0A4 TEL: 519-650-5313 FAX: 519-650-3424			
THIS DRAWING HAS BEEN PREPARED FOR THE USE OF AECOM'S CLIENT AND MAY NOT BE USED, REPRODUCED OR RELIED UPON BY THIRD PARTIES, EXCEPT AS AGREED BY AECOM AND ITS CLIENT, AS REQUIRED BY LAW OR FOR USE BY GOVERNMENTAL REVIEWING AGENCIES. AECOM ACCEPTS NO RESPONSIBILITY, AND DENIES ANY LIABILITY WHATSOEVER, TO ANY PARTY THAT MODIFIES THIS DRAWING WITHOUT AECOM'S EXPRESSED WRITTEN CONSENT.			
ALL DIMENSIONS AND INFORMATION SHALL BE CHECKED AND VERIFIED ON THE JOB AND ANY DISCREPANCIES MUST BE REPORTED TO THE CONSULTANT BEFORE COMMENCING THE WORK. DO NOT SCALE THIS DOCUMENT. ALL DIMENSIONS MUST BE OBTAINED FROM STATED DIMENSIONS.			
IT IS THE RESPONSIBILITY OF THE CONTRACTORS TO INFORM THEMSELVES OF THE EXACT LOCATION OF, AND ASSUME ALL LIABILITY FOR DAMAGE TO ALL UTILITIES, SERVICES AND STRUCTURES WHETHER ABOVE GROUND OR BELOW GRADE BEFORE COMMENCING THE WORK. SUCH INFORMATION IS NOT NECESSARILY SHOWN ON THE DRAWING, AND WHERE SHOWN, THE ACCURACY CANNOT BE GUARANTEED.			
WITH THE SOLE EXCEPTION OF THE BENCHMARK(S) SPECIFICALLY DESCRIBED FOR THIS PROJECT, NO ELEVATION INDICATED OR ASSUMED HEREON IS TO BE USED AS A REFERENCE ELEVATION FOR ANY PURPOSE.			
TOWNSHIP OF WOOLWICH			
GREENHOUSE ROAD RECONSTRUCTION & EXTENSION			
PRELIMINARY LAYOUT			
DRN: GV	DSN: RW	PROJECT NUMBER: 60683946	
CHK: SB	APP:	Do not scale this document. All measurements must be obtained from stated dimensions.	
SCALE: 1:250	DRAWING NUMBER: PIC-09 SHEET 9 OF 9		