



1653 FRANKLIN BLVD



1667 FRANKLIN BLVD



SAINT LUKES UNITED CHURCH



COMMUNITY PATH



1666 FRANKLIN BLVD



1657 FRANKLIN BLVD




1659 FRANKLIN BLVD





1663 FRANKLIN BLVD



1665 FRANKLIN BLVD

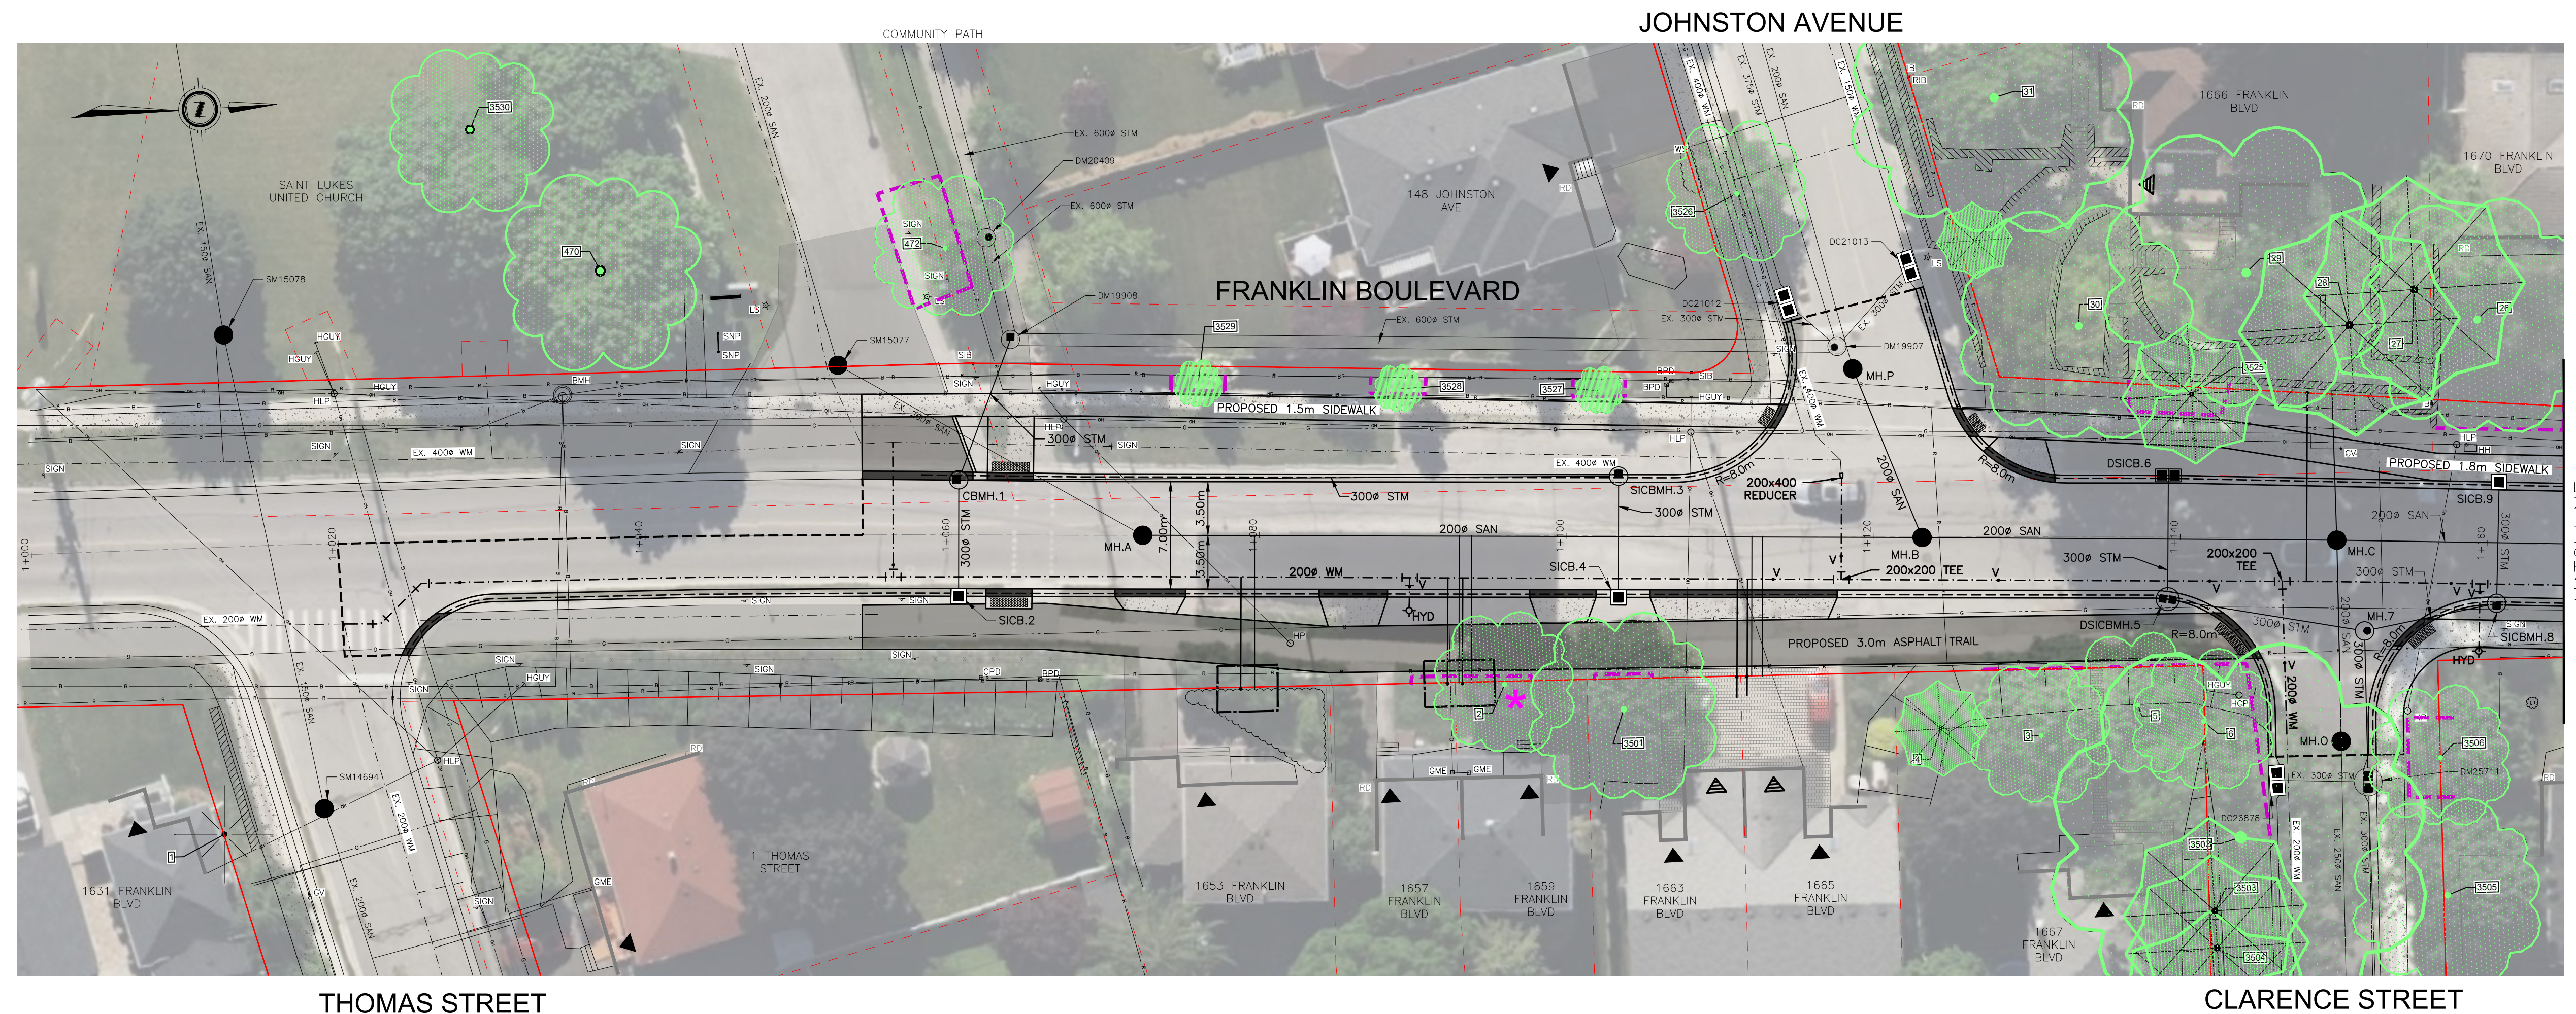

SEE DWG. 2 OF 4

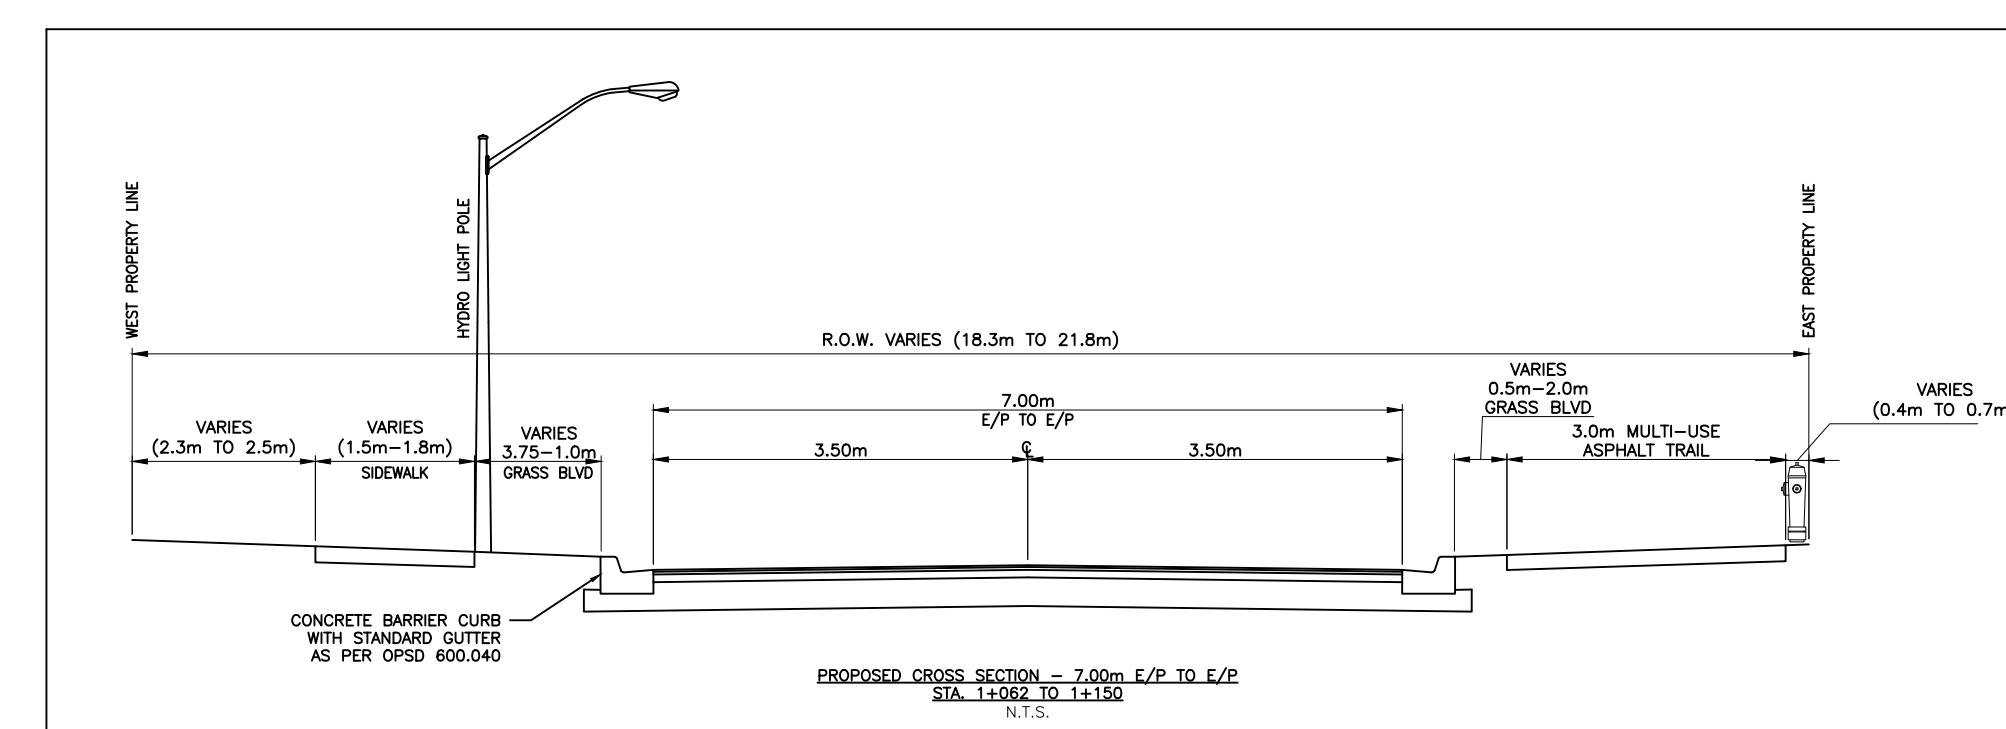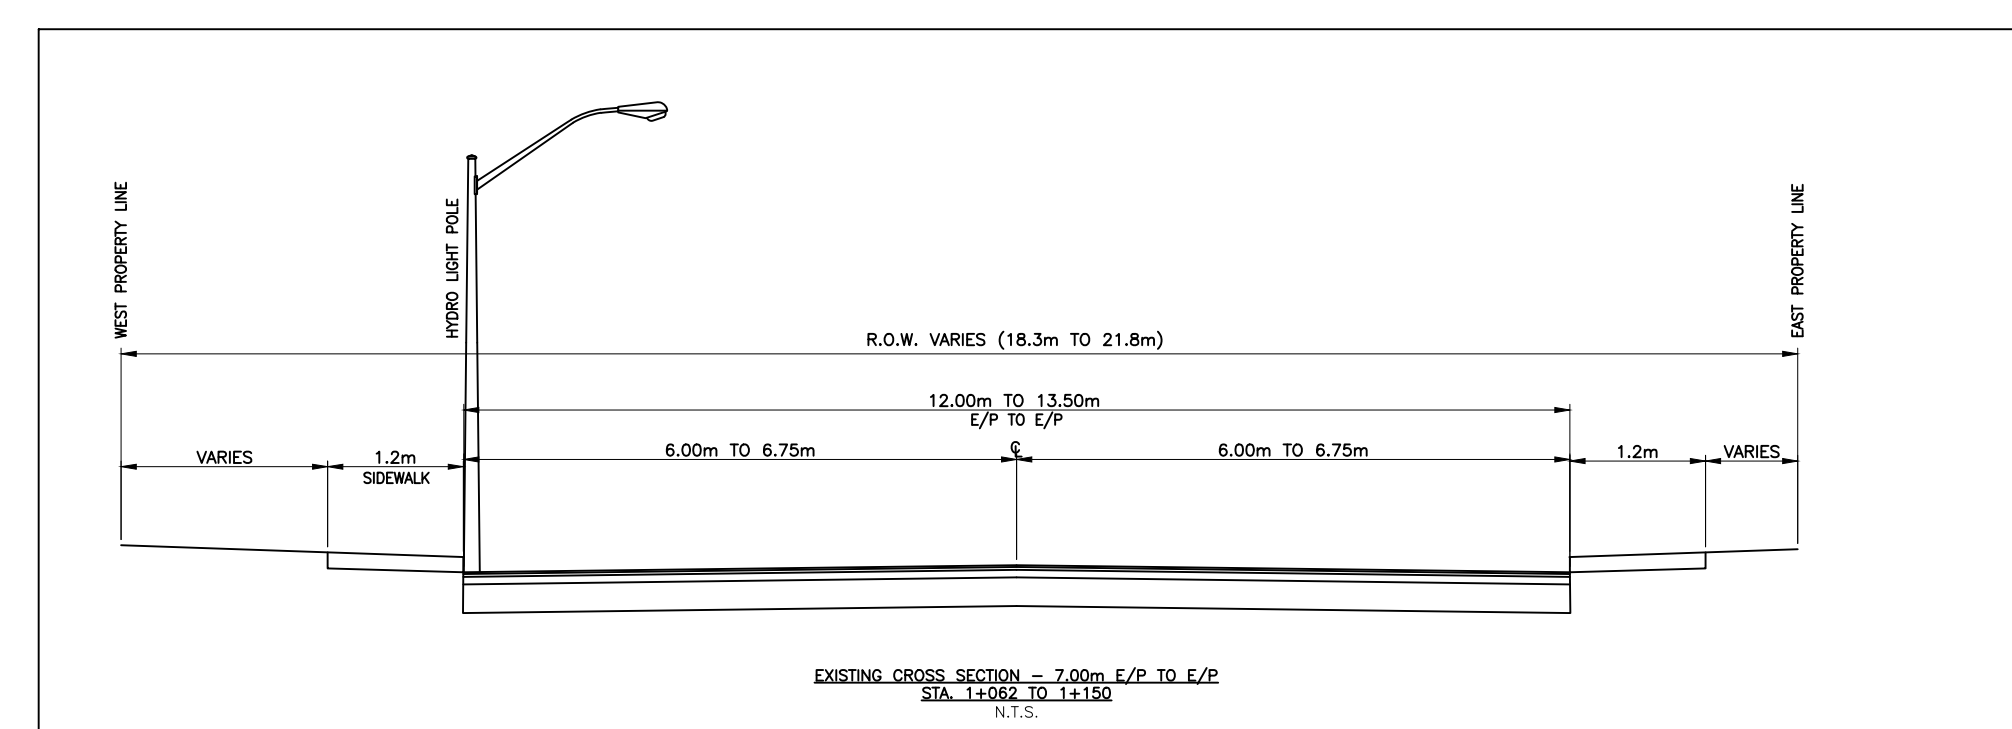

LEGEND	
	LIMIT OF ROW
	LOT LINES
	EX. FENCE LINE
	EX. HYDRO POLE/LIGHT POLE
	EX. HEDGE
	
	CONIFEROUS/ETERNAL GREEN TREES TO BE RETAINED
	
	CONIFEROUS/ETERNAL GREEN TREES TO BE REMOVED
	
	NEW CURB AND GUTTER
	
	NEW DROP CURB AND GUTTER
	
	NEW CONCRETE SIDEWALK
	
	
	NEW ASPHALT TRAIL
	
	
	LIMIT OF NEW ASPHALT
	
	NEW RETAINING WALL
	

