
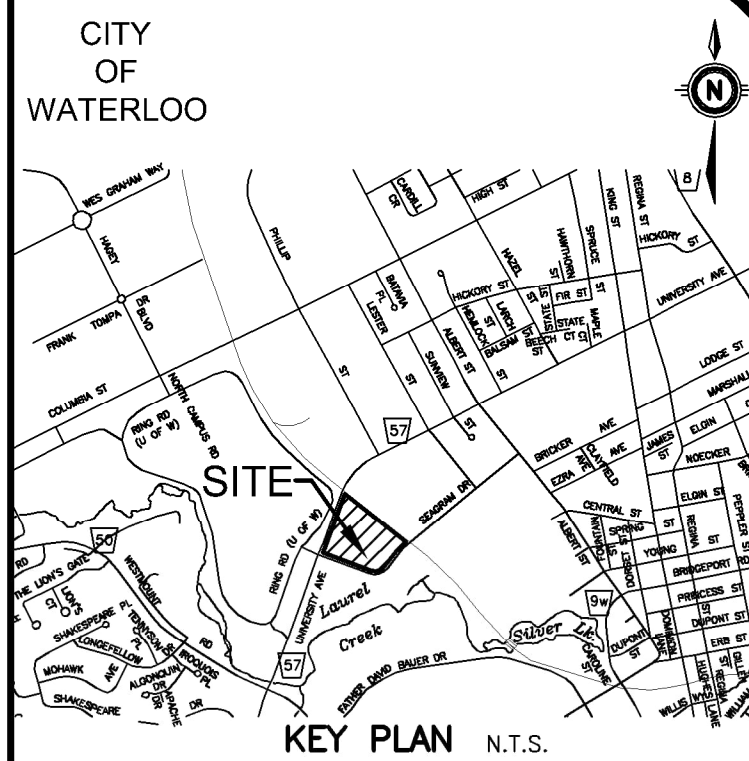


LEGEND OF EXISTING FEATURES

	SITE BOUNDARY
	EASEMENT
	EXISTING SANITARY SEWER
	EXISTING WATERMAIN
	EXISTING STORM SEWER
	EXISTING CURB

LEGEND OF PROPOSED FEATURES

	SANITARY SEWER
	STORM SEWER
	WATERMAIN
	SHALLOW PIPE INSULATION
	PROPOSED BUILDING
	MAN DOOR
	CONCRETE CURB
	FLOW CONTROL ROOF DRAIN ZURN MODEL Z105+ SINGLE NOTCH (8.90 lpm/101 mm H2O) OR APPROVED EQUAL
	SAW CUT

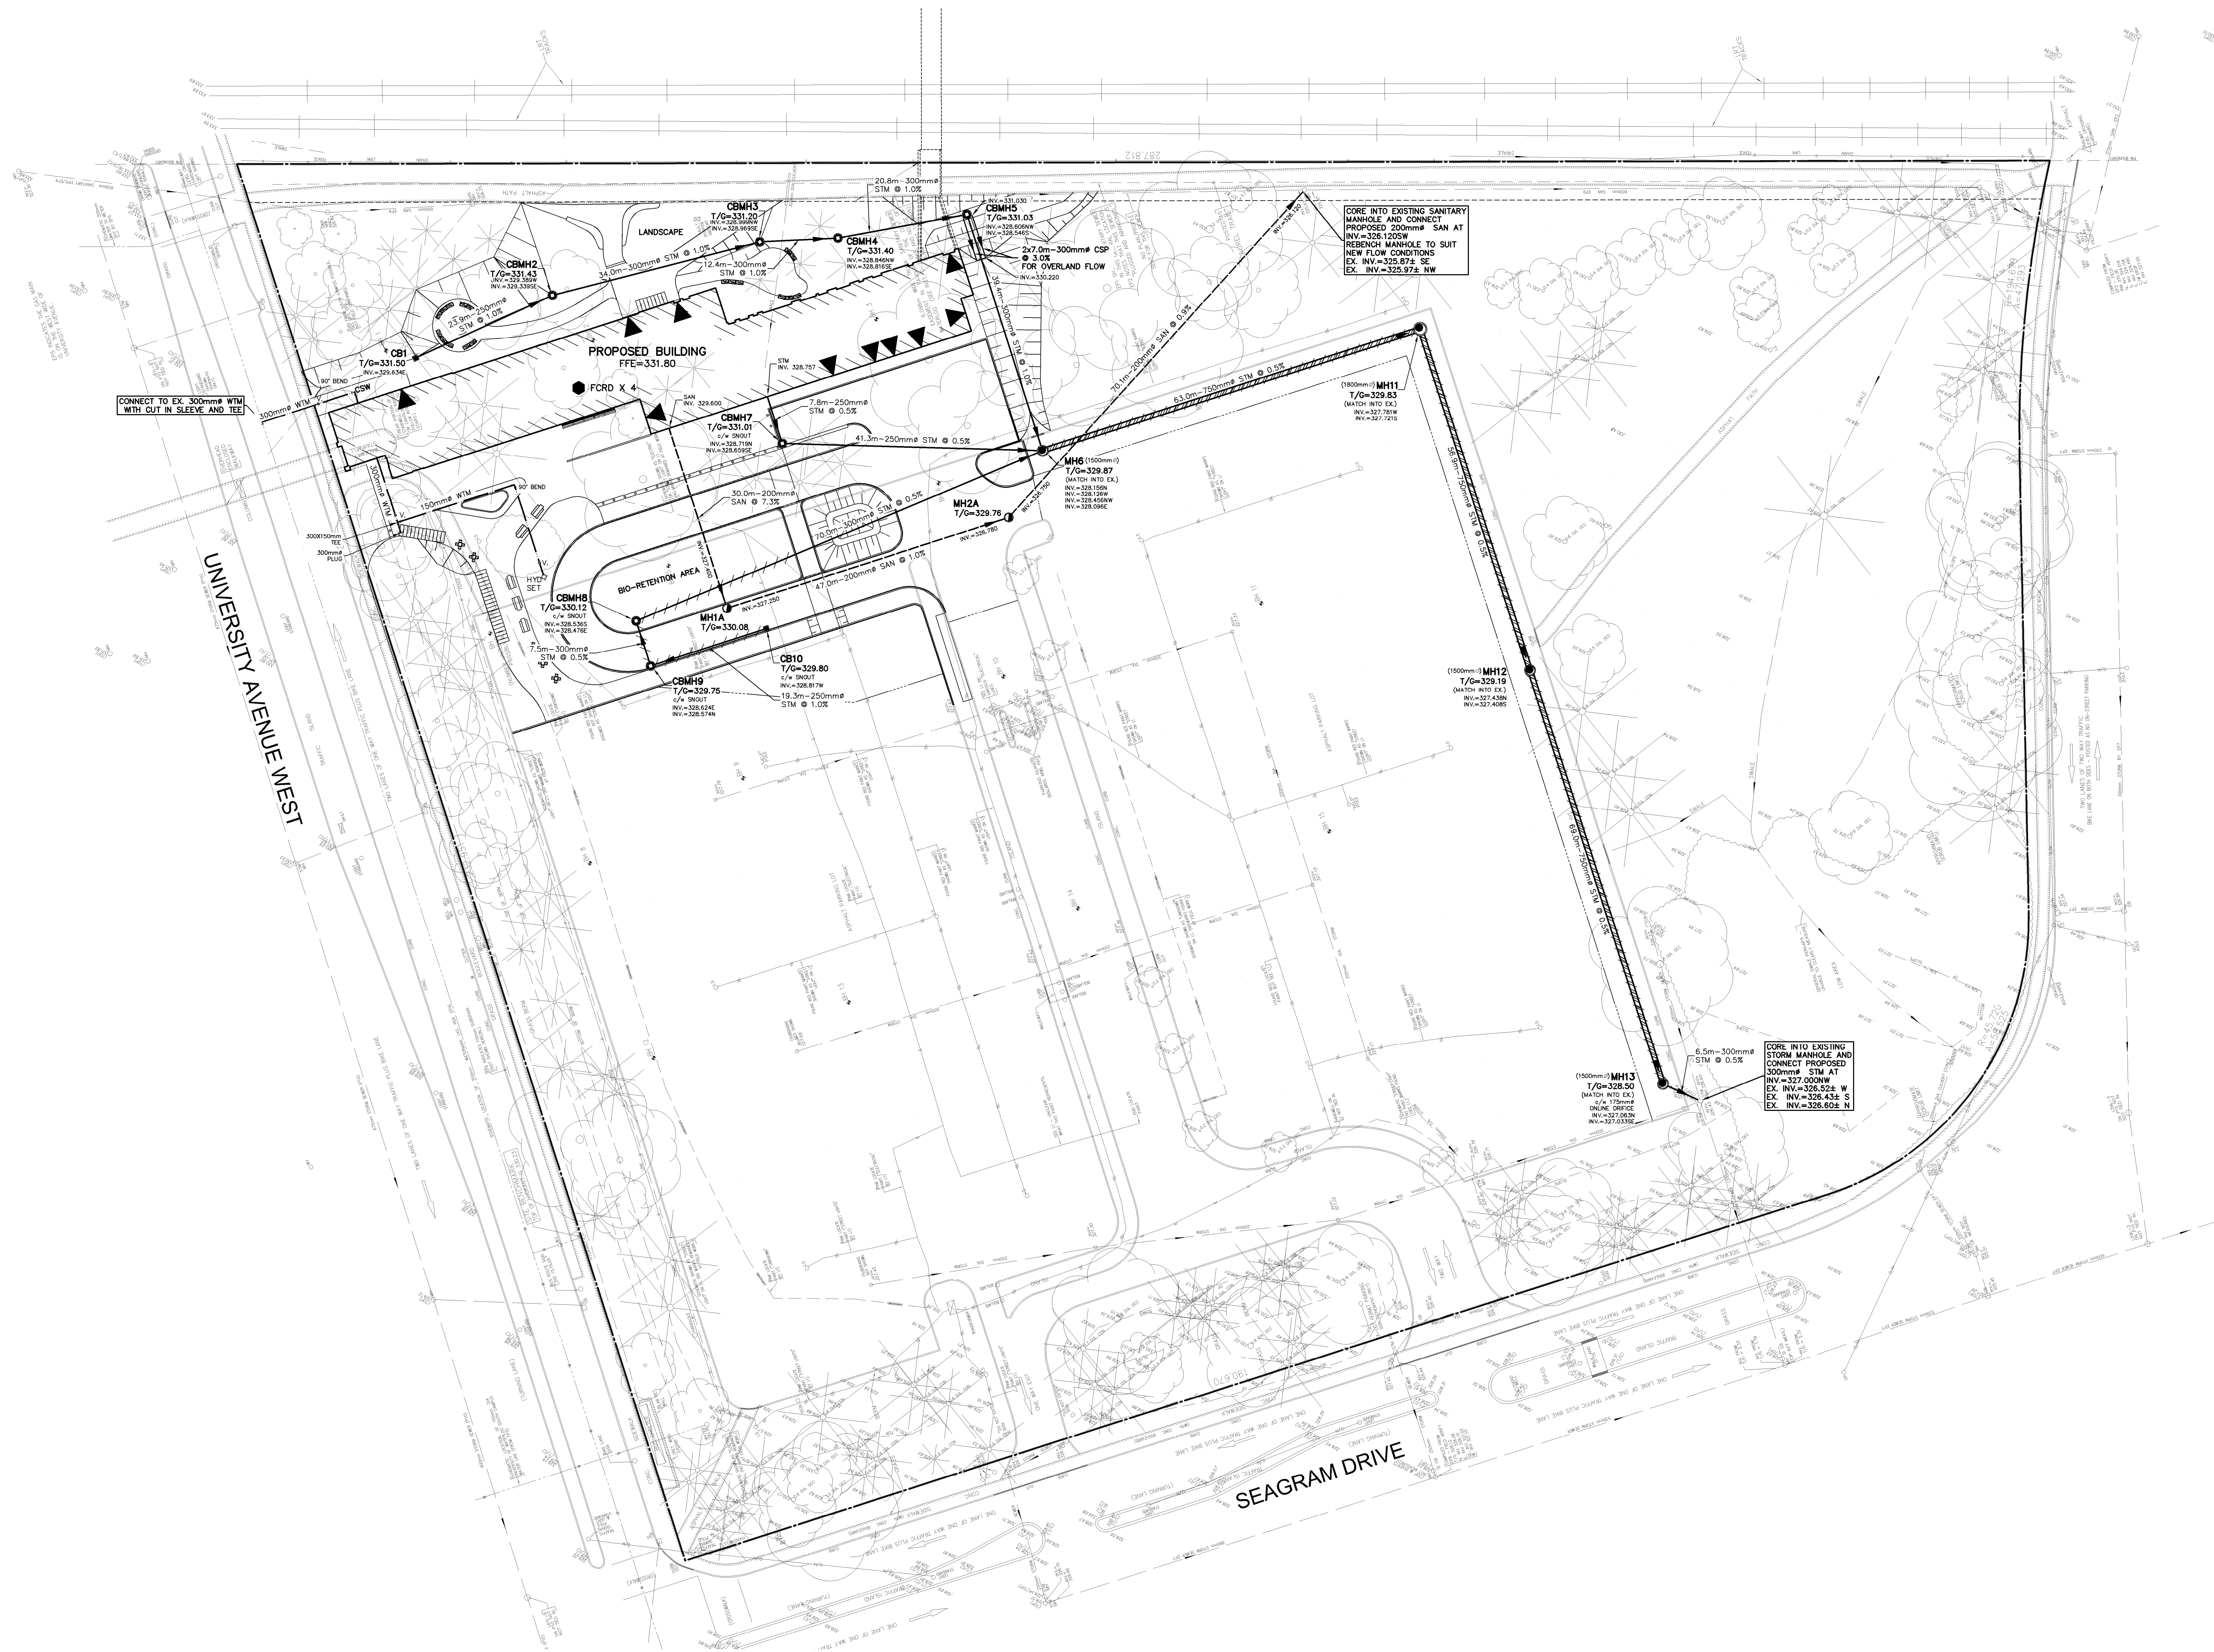

GEODETIC BENCHMARK ELEV. =
REFER TO PLAN BY MCKECHNE SURVEYING LTD.
DATED OCT. 28, 2022

SITE BENCHMARK ELEV. =
SEE ABOVE

NOTE TO CONTRACTOR :
DO NOT SCALE DRAWINGS.
CONTRACTORS MUST CHECK AND VERIFY ALL DIMENSIONS AND REPORT ANY DISCREPANCIES TO THE ENGINEER BEFORE PROCEEDING WITH THE WORK.
ALL DRAWINGS REMAIN THE PROPERTY OF THE ENGINEER AND SHALL NOT BE REPRODUCED OR REUSED WITHOUT THE ENGINEER'S WRITTEN PERMISSION.
THE OWNER/ARCHITECT/CONTRACTOR IS ADVISED THAT M.T.E. CONSULTANTS INC. CANNOT CERTIFY ANY COMPONENT OF THE SITE WORKS NOT INSPECTED DURING CONSTRUCTION. IT IS THE RESPONSIBILITY OF THE GENERAL CONTRACTOR TO NOTIFY M.T.E. CONSULTANTS INC. PRIOR TO COMMENCEMENT OF CONSTRUCTION TO ARRANGE FOR INSPECTION.


- NOTE:**
1. PROPERTY-LINE IS APPROXIMATE ONLY.
 2. EXISTING TOPOGRAPHICAL INFORMATION PROVIDED BY MCKECHNE SURVEYING LTD., DATED OCTOBER 28, 2022.
 3. THIS PLAN IS PART OF A SET OF PLANS WHICH COMPRISE OF THE FOLLOWING: C2.1, C2.2 AND THE FSSWM BRIEF.

8.		
7.		
6.		
5.		
4.		
3.		
2.		
1.	ISSUED FOR ZONING BYLAW AMENDMENT	AMT 2023-07-21
	BY: R.E.V.I.S.T.O.N	BY: 1000-440-00



Engineers, Scientists, Surveyors

519-743-6500

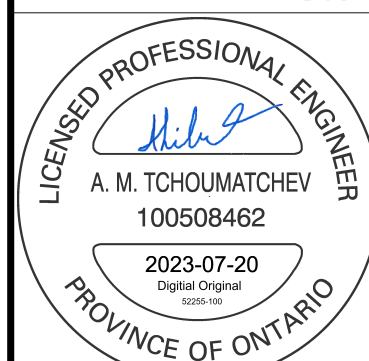

CLIENT

DIAMOND SCHMITT ARCHITECTS
384 ADELAIDE ST. W. SUITE 100 TORONTO

UW CAMPUS NEW STUDENT RESIDENCE
200 UNIVERSITY AVE. WATERLOO

DRAWING

FUNCTIONAL SERVICING PLAN

Project Manager	A.TCHOMATECHEV	Job No.	52255-100
Design By	DXN	Checked By	AXT
Drawn By	JRS	Checked By	DXN
Surveyed By	SBO	Drawing No.	
Date	Nov.02/22		C2.2
Scale	1:400	Sheet	2 of 2