
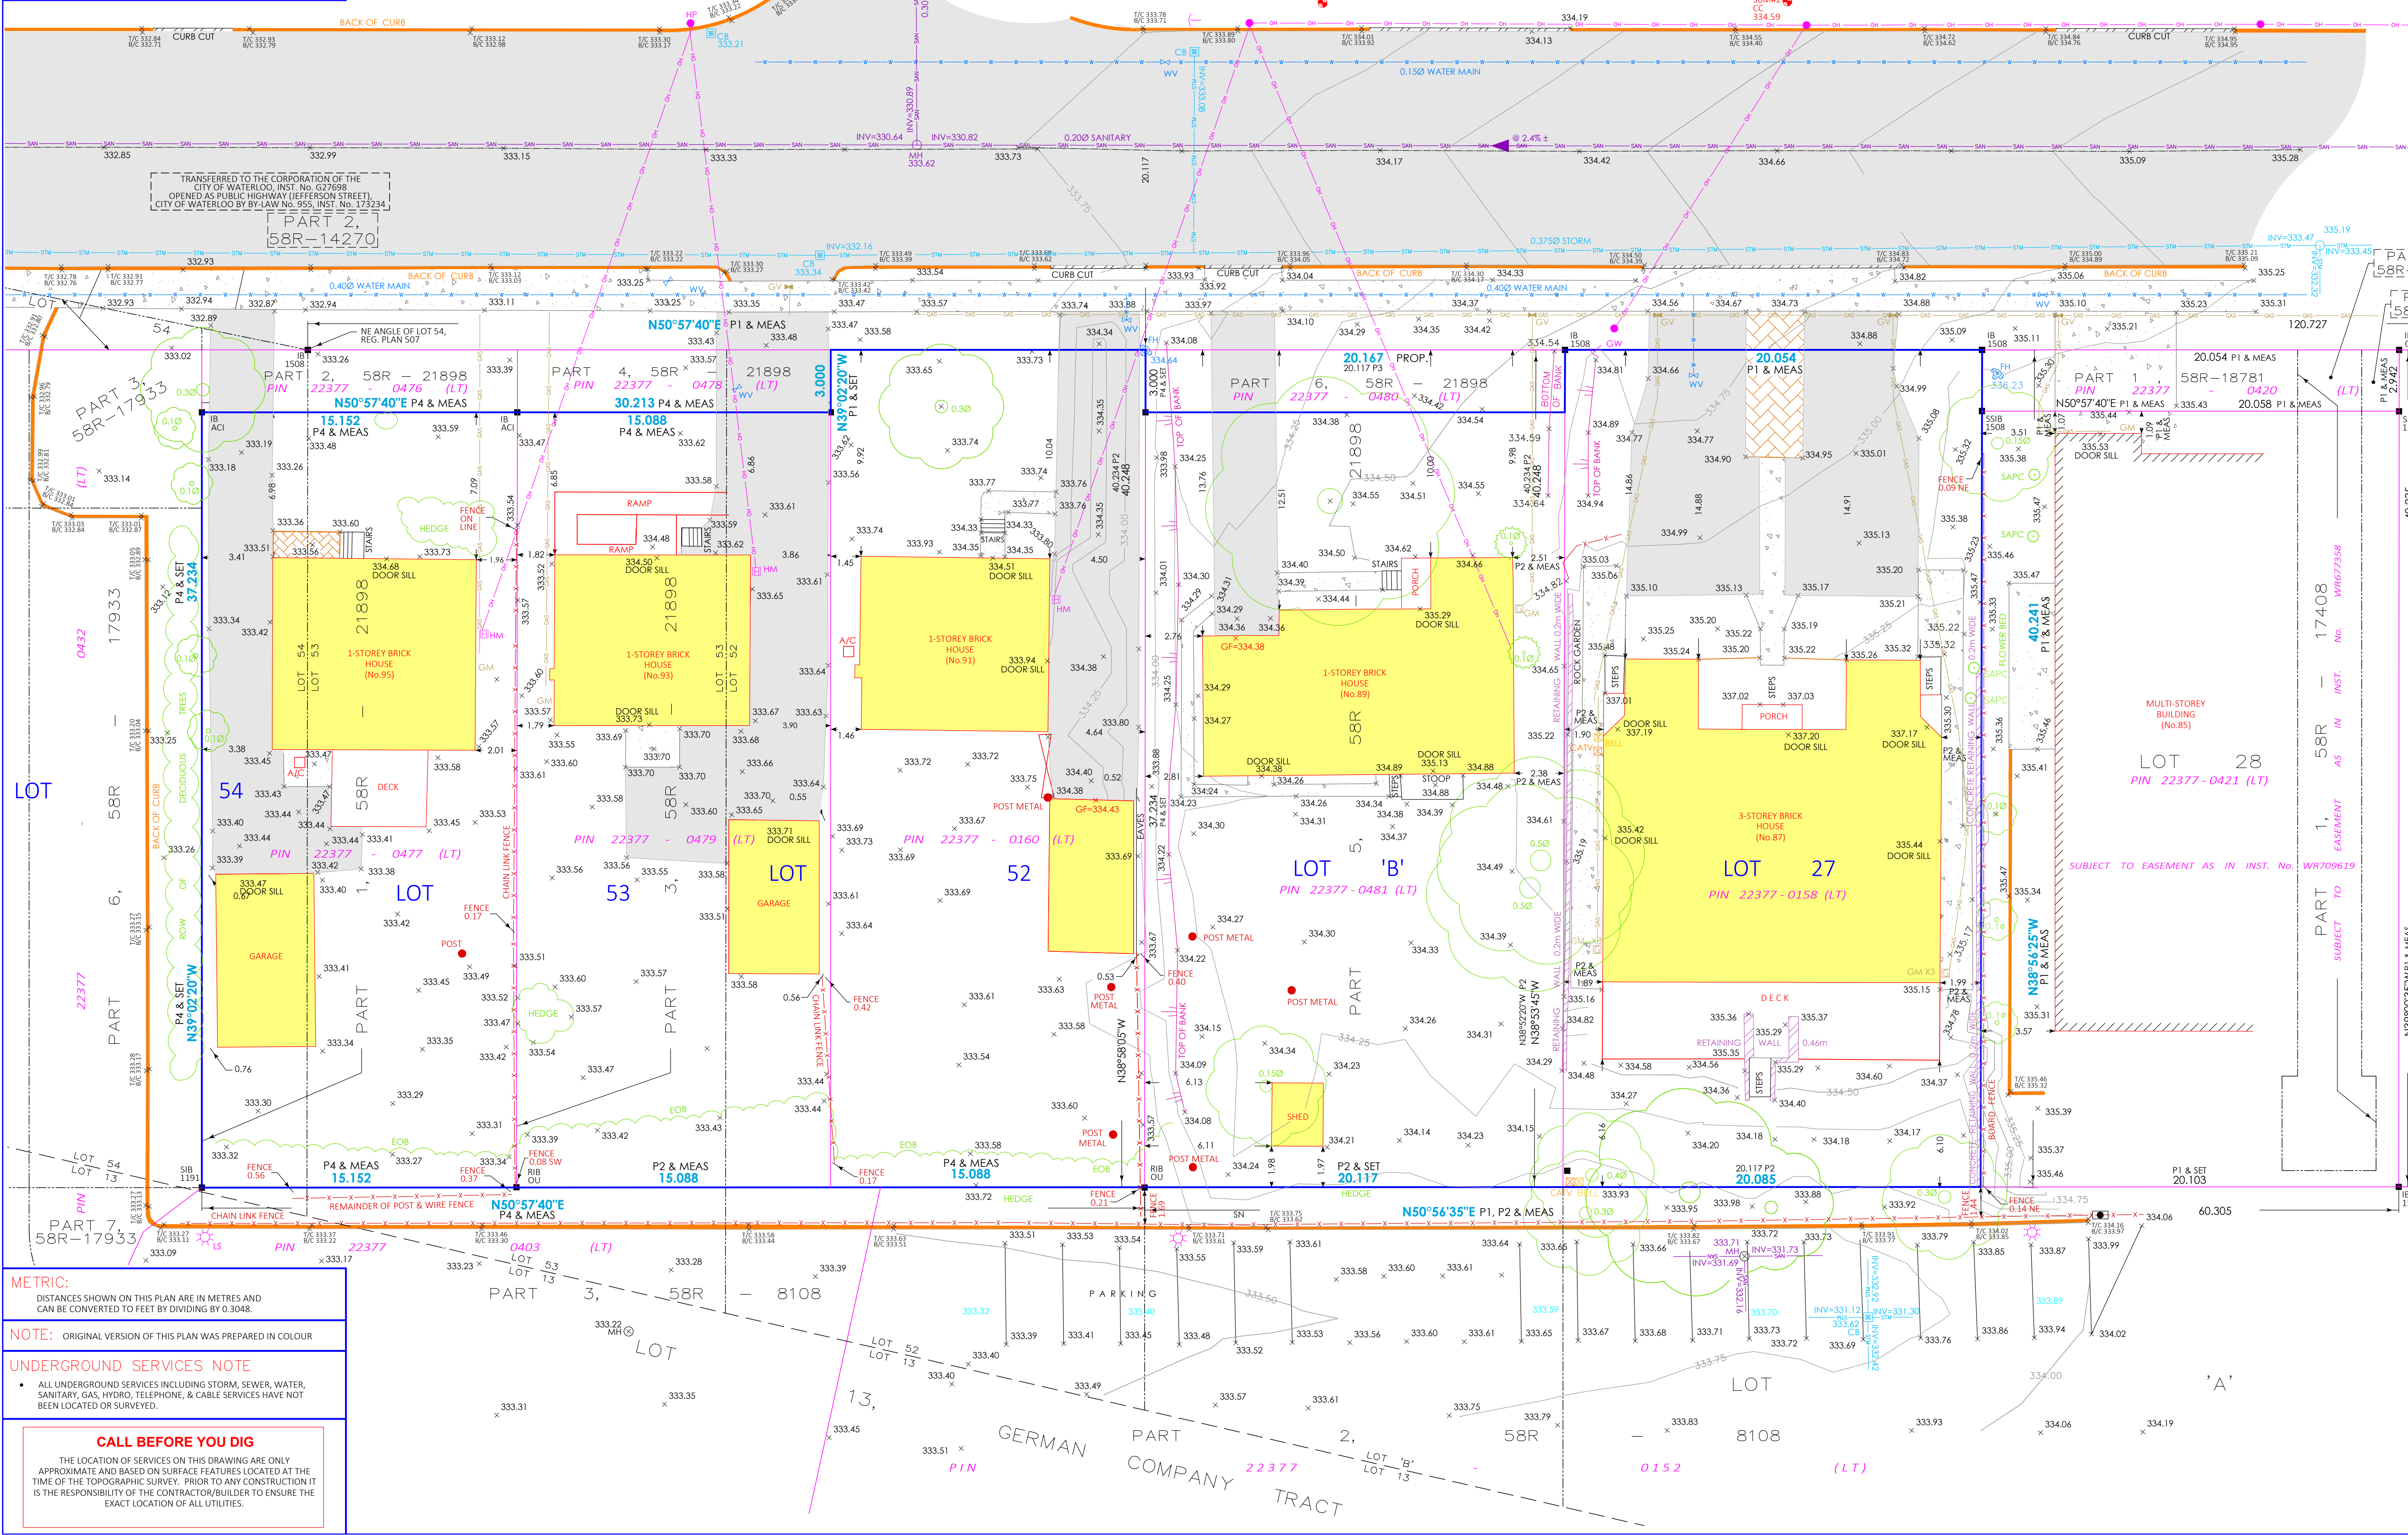


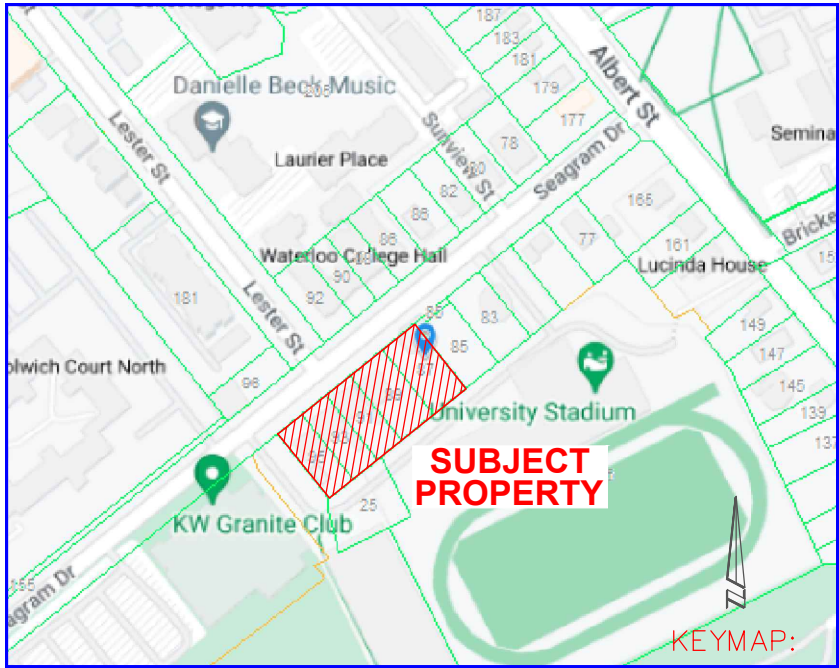

**TOPOGRAPHIC PLAN OF SURVEY OF
ALL OF LOT 27
AND
PART OF LOTS B, 52, 53, 54
REGISTERED PLAN 507
CITY OF WATERLOO
REGIONAL MUNICIPALITY OF
WATERLOO**

SCALE 1 : 150

VAN HARTEN SURVEYING INC.

THE INTENDED PLOT SIZE OF THIS PLAN IS 915 mm IN WIDTH
BY 610 mm IN HEIGHT WHEN PLOTTED AT A SCALE OF 1:150

PROPERTY DESCRIPTION:

- PIN 22377-0158 (LT), PIN 22377-0159 (LT), PIN 22377-0160 (LT), PIN 22377-0479 (LT), PIN 22377-0477 (LT), PIN 22377-0475 (LT), PIN 22377-0473 (LT), PIN 22377-0471 (LT), PIN 22377-0469 (LT), PIN 22377-0467 (LT), PIN 22377-0465 (LT), PIN 22377-0463 (LT), PIN 22377-0461 (LT), PIN 22377-0459 (LT), PIN 22377-0457 (LT), PIN 22377-0455 (LT), PIN 22377-0453 (LT), PIN 22377-0451 (LT), PIN 22377-0449 (LT), 

BENCHMARK:

ELEVATIONS ARE BASED ON GPS OBSERVATIONS FROM PERMANENT REFERENCE STATIONS IN THE NAD83 (CSRS-2010) COORDINATE SYSTEM, WITH HEIGHTS CONVERTED TO ORTHOMETRIC ELEVATIONS ON THE CGVD28 DATUM (1978 ADJUSTMENT) WITH GEOID MODEL HTV2.0, AS SUPPLIED BY NATURAL RESOURCES CANADA.



BEARING AND COORDINATE NOTE:

- BEARINGS ARE GRID BEARINGS AND ARE DERIVED FROM GPS OBSERVATIONS AND ARE REFERRED TO THE UTM PROJECTION, ZONE 17, NAD 83 (CSRS-2010) ADJUSTMENT.
- DISTANCES SHOWN ON THIS PLAN ARE ADJUSTED GROUND DISTANCES AND CAN BE CONVERTED TO GRID DISTANCES BY MULTIPLYING BY AN AVERAGED COMBINED SCALE FACTOR OF 0.9999571.
- COORDINATES ON THIS PLAN ARE UTM, ZONE 17, NAD83 (CSRS-2010) ADJUSTMENT AND ARE BASED ON GPS OBSERVATIONS FROM A NETWORK OF PERMANENT GPS REFERENCE STATIONS.

BEARING COMPARISONS:

FOR THE PURPOSES OF BEARING COMPARISONS, PREVIOUS SURVEYS HAVE BEEN ROTATED TO UTM BEARINGS BY THE ANGLES SHOWN BELOW.

PLAN	ROTATION FOR NORTHEAST BEARINGS
P1	-0°00'30"
P2	-0°19'20"
P4	-0°00'18"

SURVEYOR'S CERTIFICATE

I CERTIFY THAT:

- THIS SURVEY AND PLAN ARE CORRECT AND IN ACCORDANCE WITH THE SURVEYS ACT, THE SURVEYORS ACT, AND THE REGULATIONS MADE UNDER THEM.
- THIS SURVEY WAS COMPLETED ON THE 6th DAY OF JULY, 2024.

DATE: JULY 25, 2024

JAMES M. LAWS
ONTARIO LAND SURVEYOR

REVISION SCHEDULE

No.	DATE	REVISIONS
1	JULY 25/24	FIRST SUBMISSION

Van Harten
LAND SURVEYORS - ENGINEERS

Kitchener/Waterloo Ph: 519-742-8371 Guelph Ph: 519-821-2763 Orangeville Ph: 519-940-4110

www.vanharten.com info@vanharten.com

DRAWN BY: PJ CHECKED BY: JML PROJECT No: 22361-23

JUL 31, 2024 11:03:00 AM

S:\2404-87-956seagramdr-wvl\Drawings\Topo\Legal\TOPO LT 27-54 PL 507 (32361-23) (ground) (2D-TueScale).dwg

NO PERSON MAY COPY, REPRODUCE, DISTRIBUTE OR ALTER THIS PLAN IN WHOLE OR IN PART WITHOUT THE WRITTEN PERMISSION OF VAN HARTEN SURVEYING INC.