
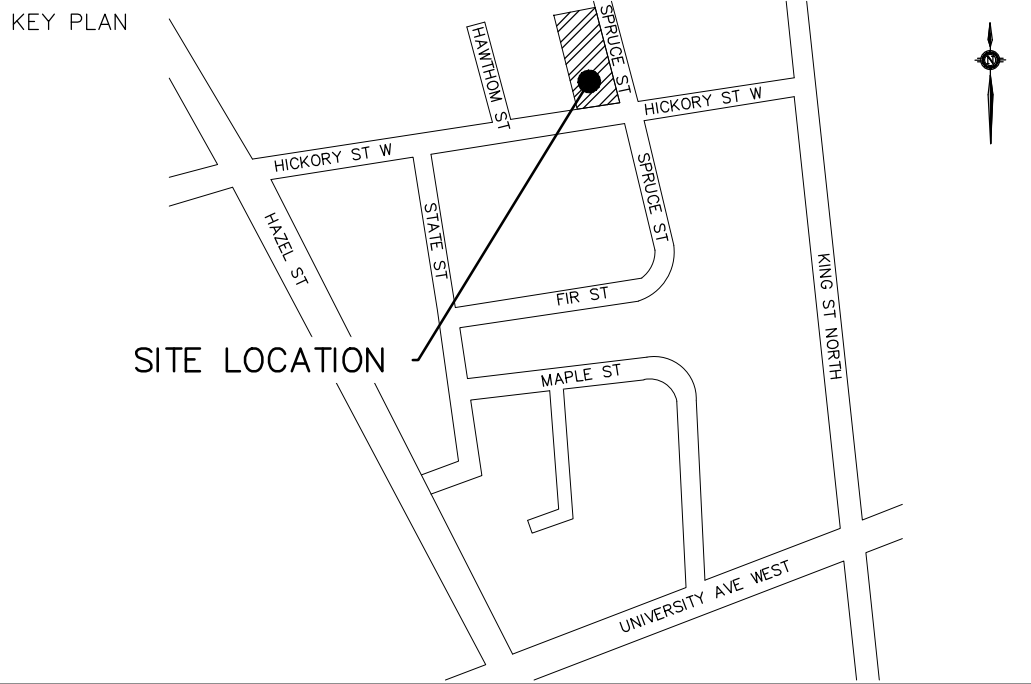


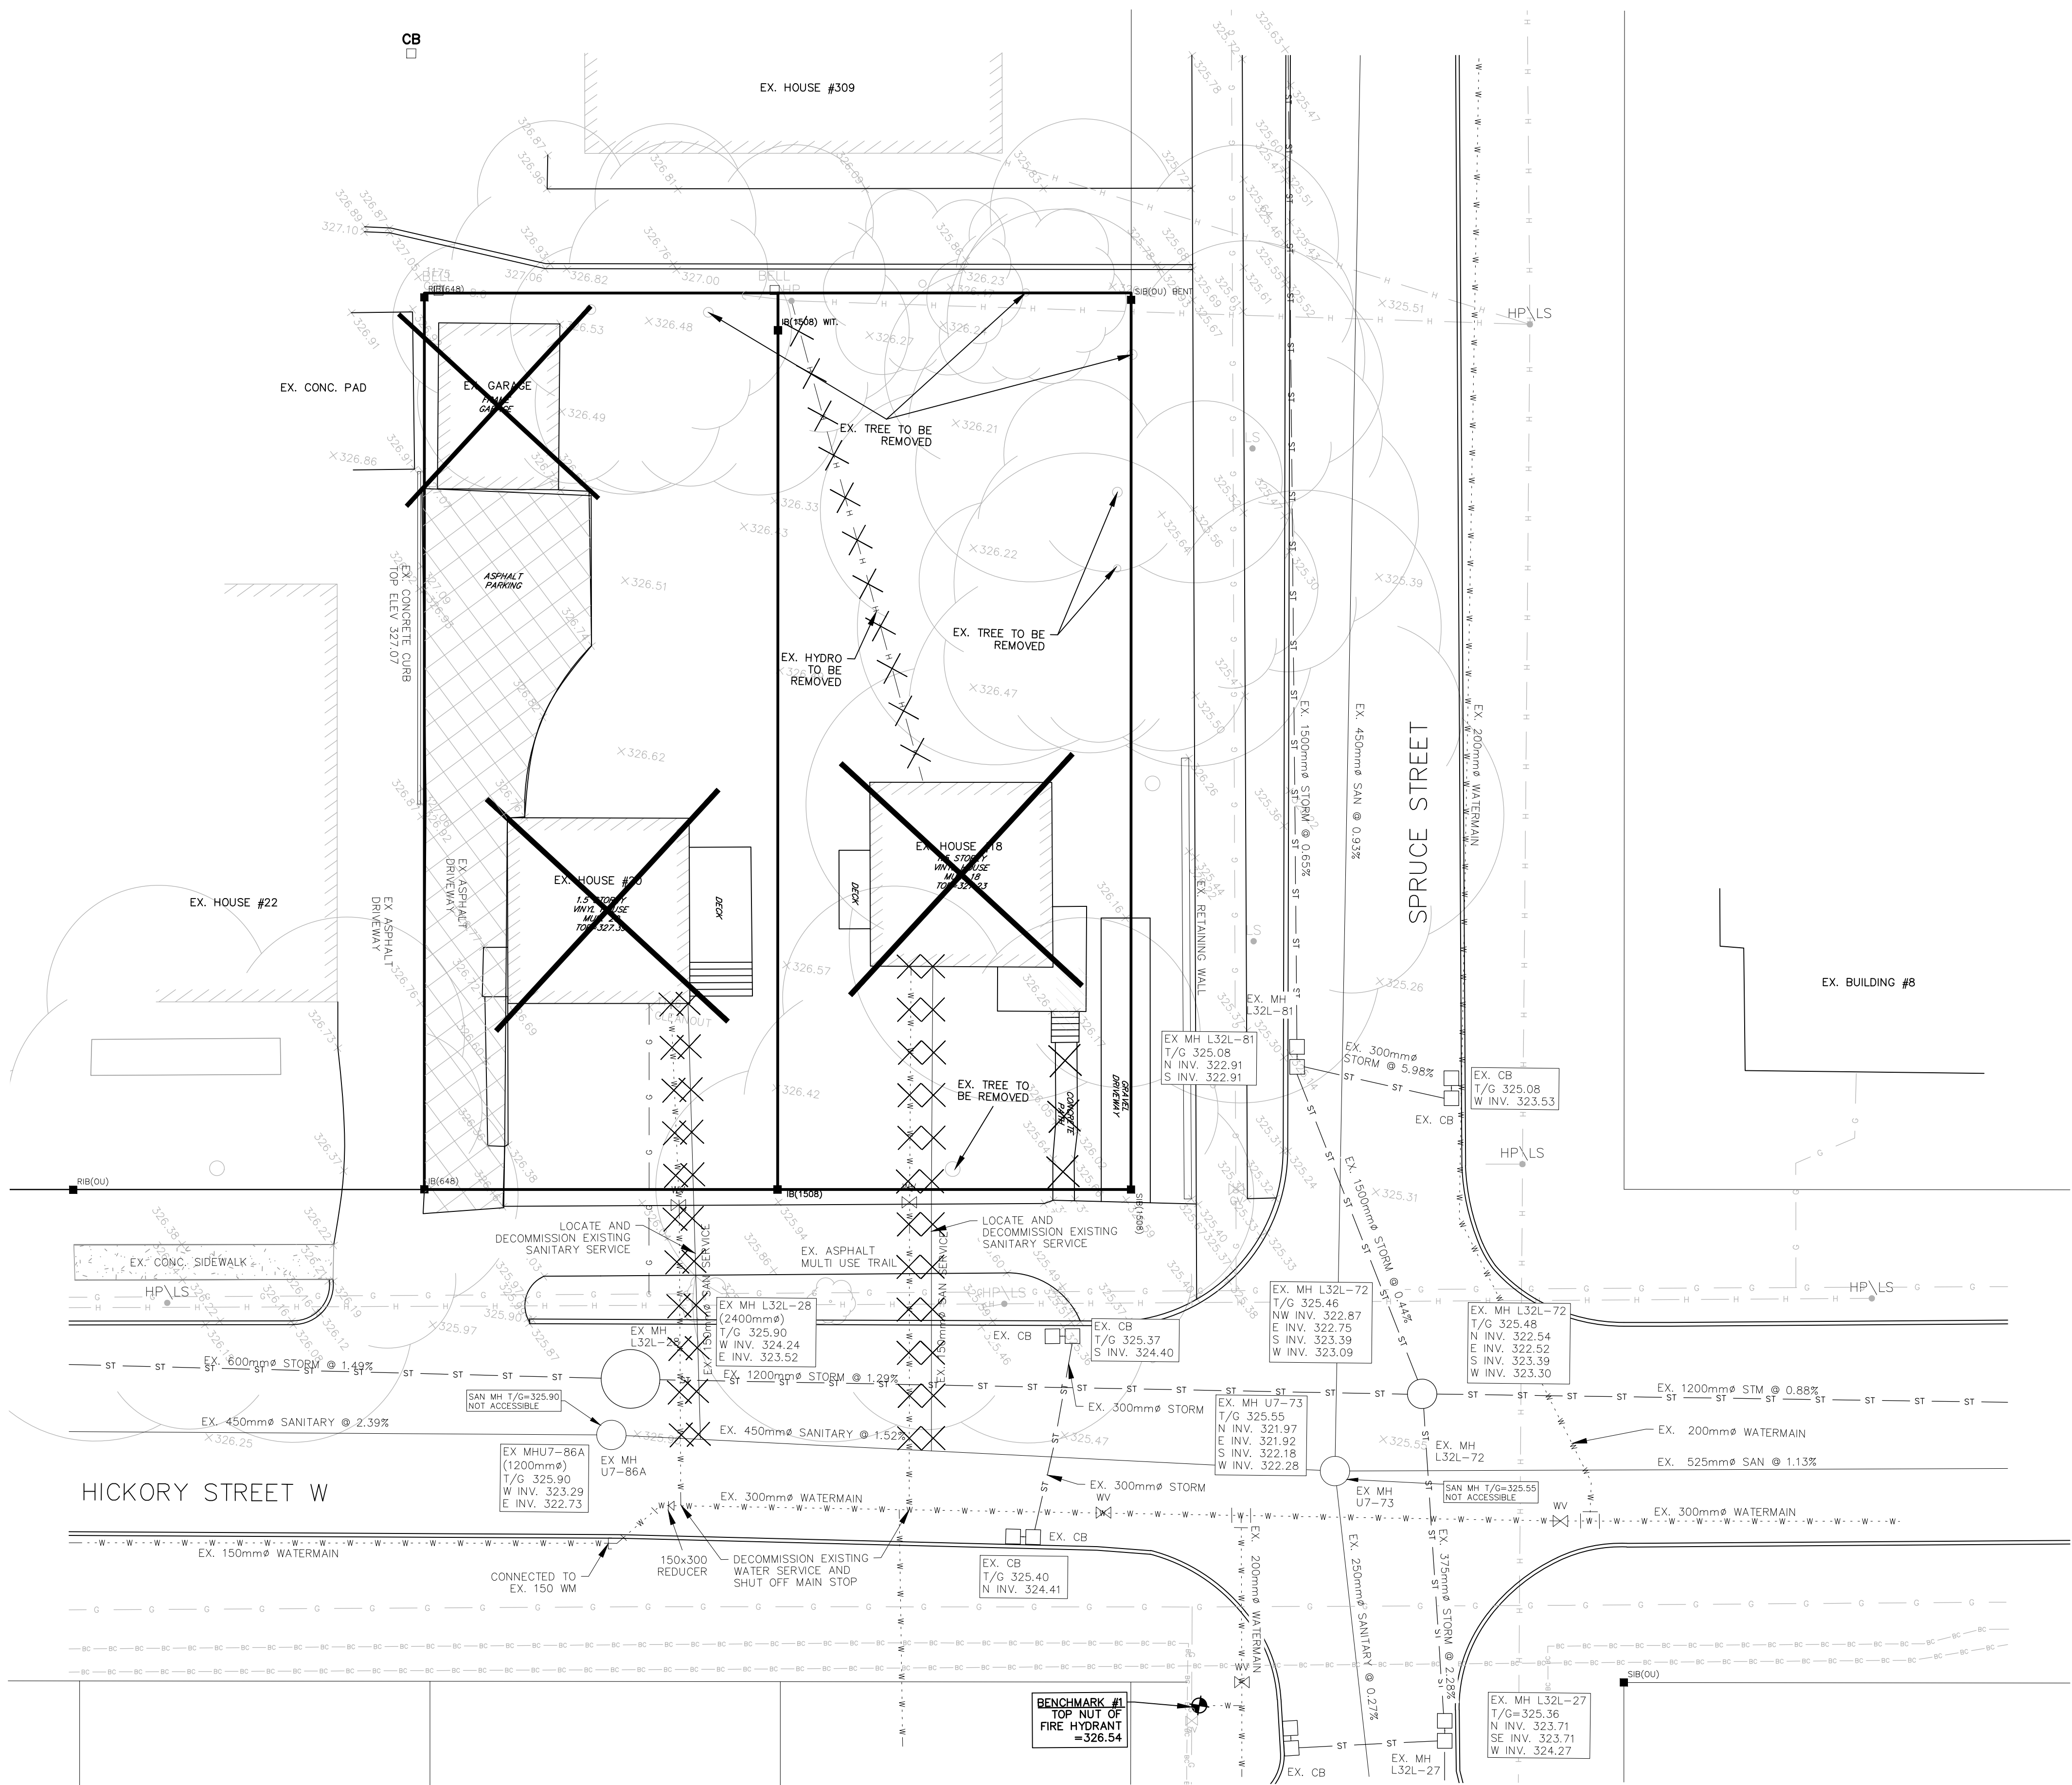

- NOTES:
- EXISTING SANITARY
 - EXISTING STORM
 - EXISTING WATERMAIN
 - REMOVALS
 - EXISTING FENCE
 - EXISTING HYDRO
 - EXISTING GAS
 - EXISTING BELL
 - EXISTING DECIDUOUS TREE
 - EXISTING CONIFEROUS TREE
- SITE BENCHMARK**
ELEVATIONS ARE GEODETIC AND ARE DERIVED FROM GPS OBSERVATION (RTK CAN-NET HT2).
BM #1 TOP NUT OF FIRE HYDRANT ELEV. 326.54

No.	REVISIONS	BY	DATE
	CONSTRUCTION		
	TENDER		
	ISSUE FOR APPROVALS		
	ISSUE BLOCK		

HICKORY DEVELOPMENT
18 & 20 HICKORY STREET WEST
REGION OF WATERLOO CITY OF WATERLOO

EXISTING CONDITIONS AND REMOVALS PLAN

K. SMART ASSOCIATES LIMITED
CONSULTING ENGINEERS AND PLANNERS
KITCHENER SUDBURY

DESIGNED BY: J.G.	0 3 6	DATE: MAR. 13, 2024
CHECKED BY: S.S.	SCALE: 1:150	SHEET EX&R
DRAWN BY: T.B.	REVISION No.	
CHECKED BY: J.G.		
FILE No. 23-218		