
# Esker Lake Dr


LICENSED PROFESSIONAL ENGINEER
C. H. TOGERETZ
100147133
2024-10-18
PROVINCE OF ONTARIO

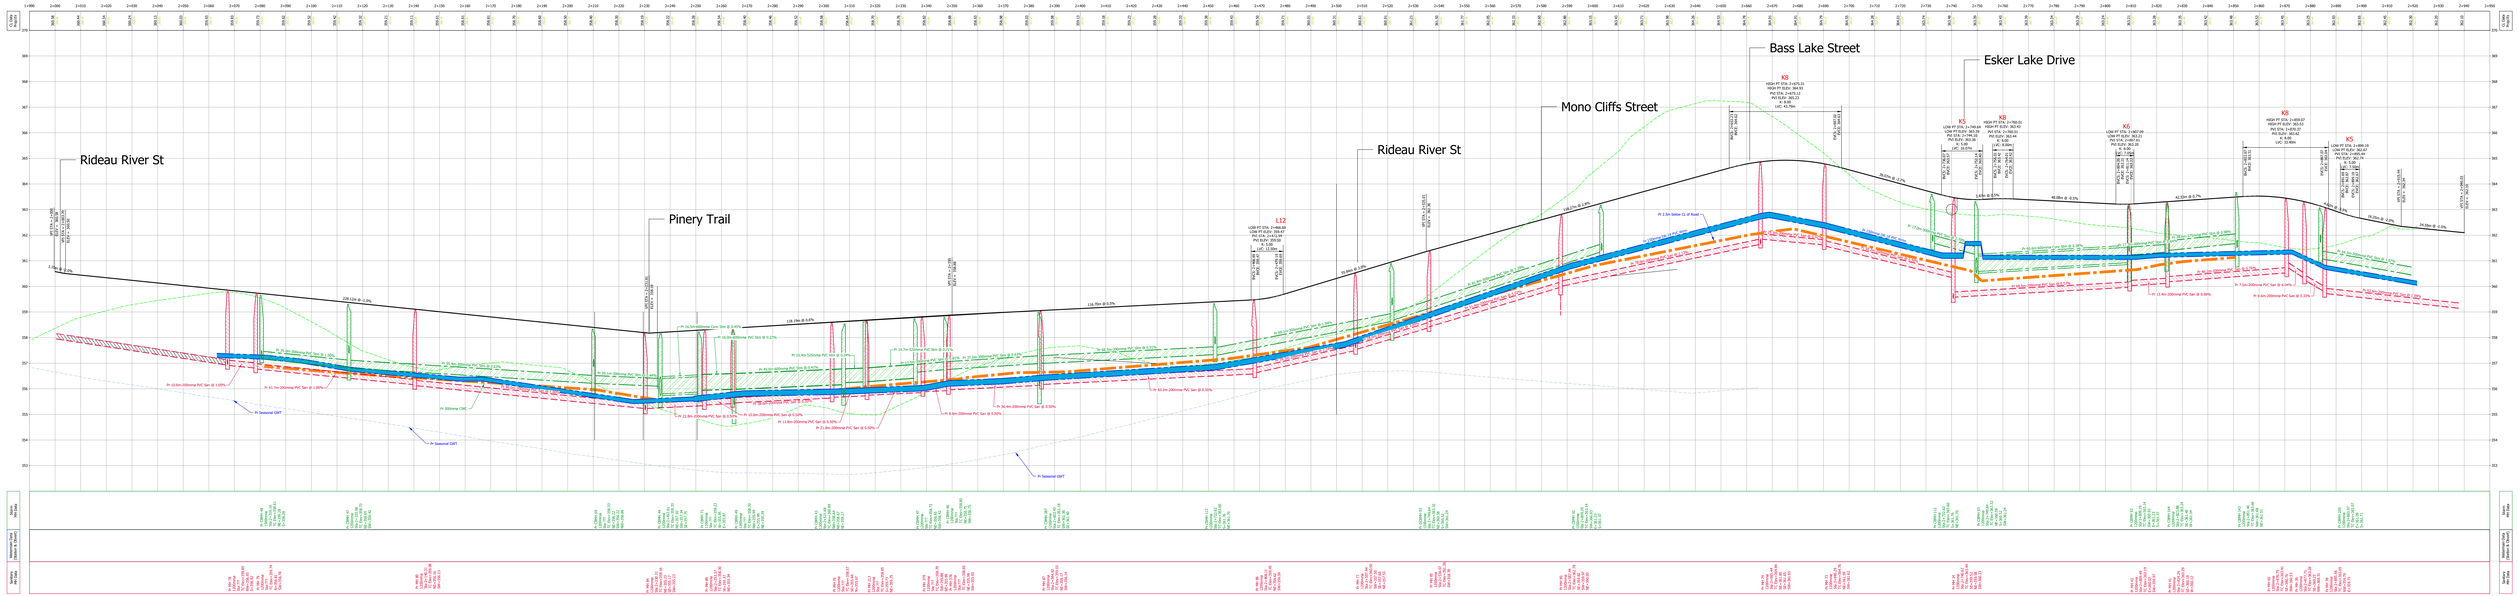


# Rideau River St




# Rushing River St

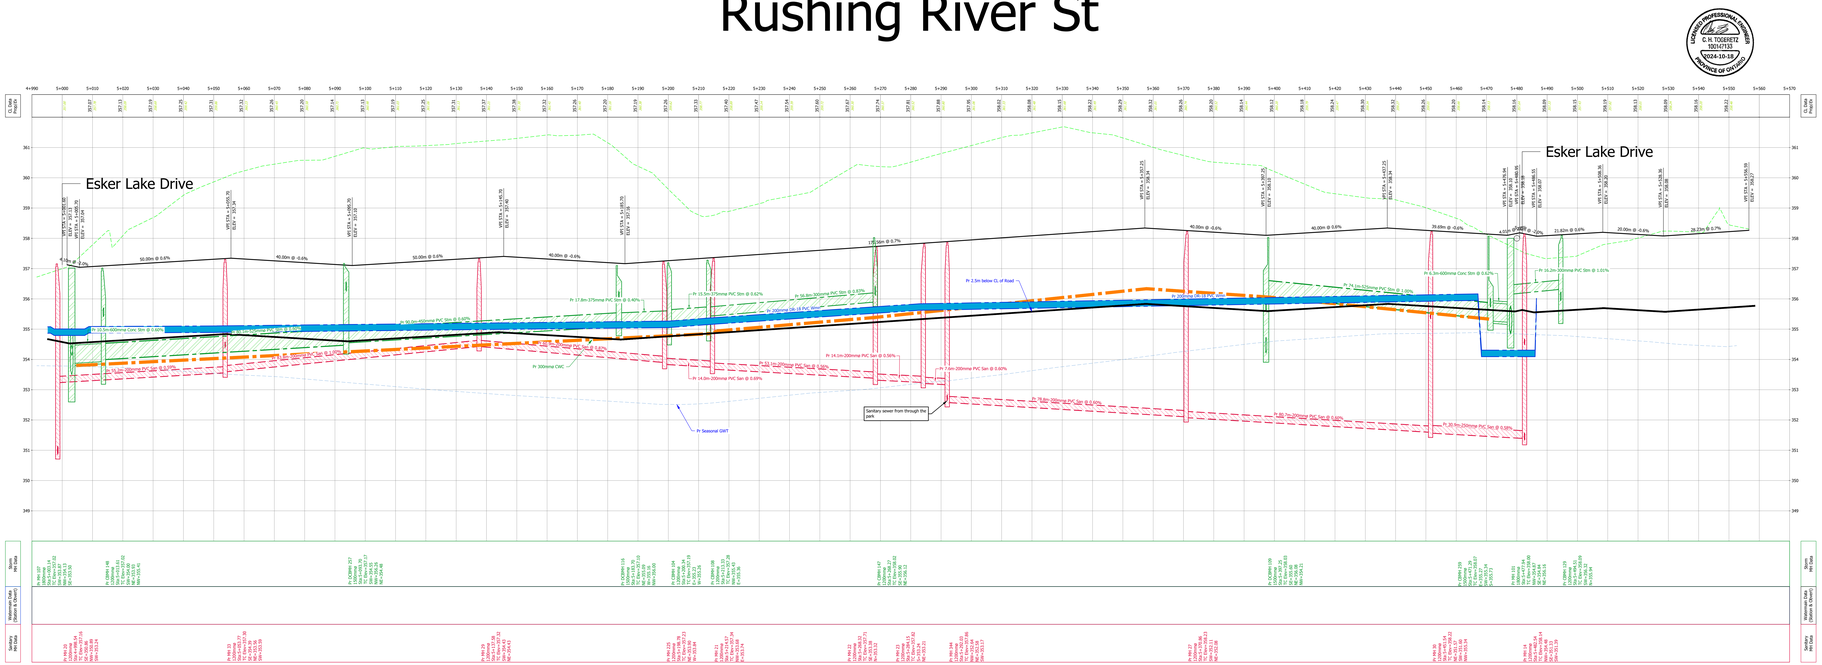

# Pinery Trail

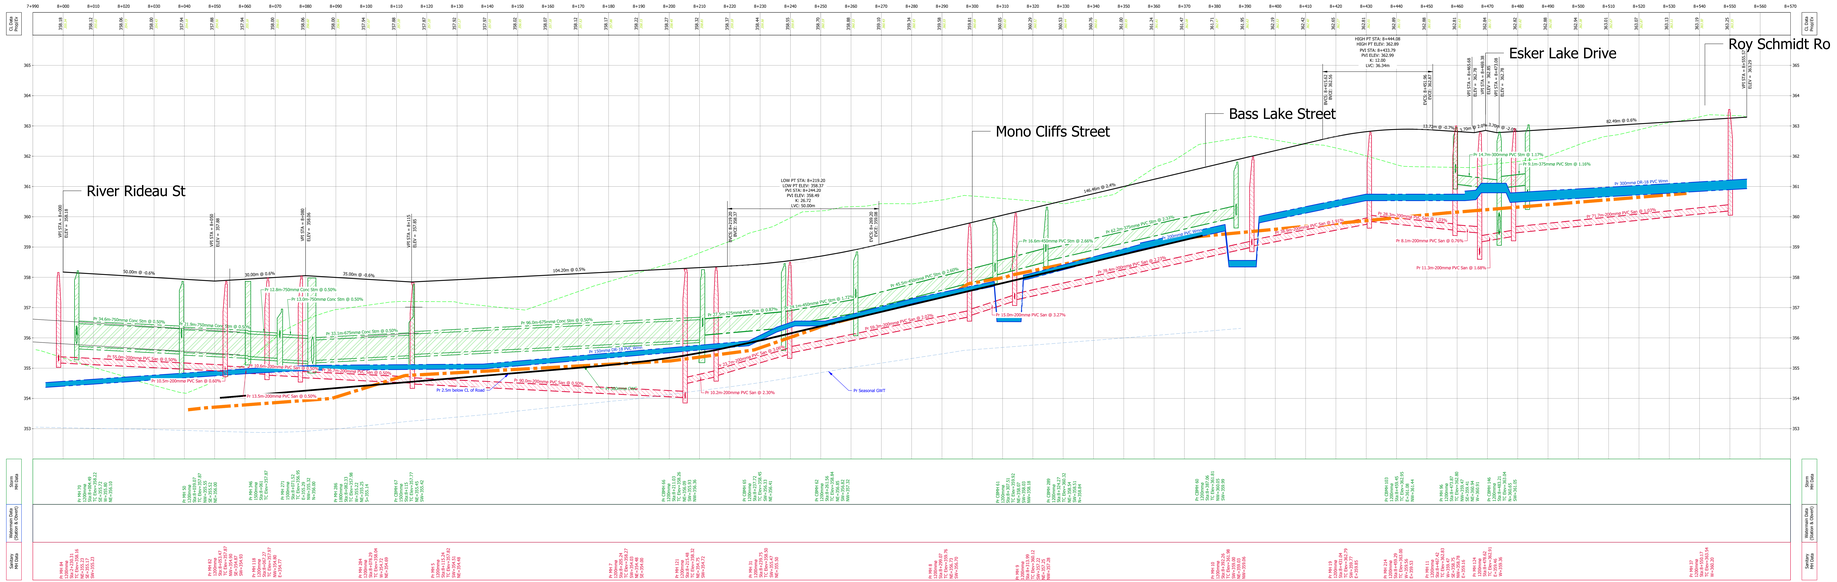

# Bass Lake St

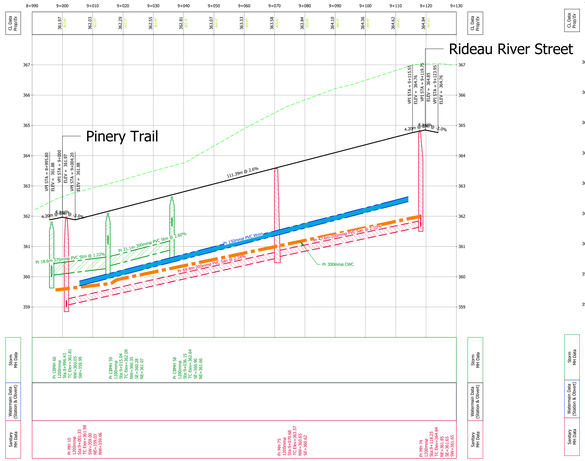


# Mono Cliffs St





ONTARIO PROFESSIONAL ENGINEERS
C. H. TOGERETZ
100147133
2024-10-10
PROVINCE OF ONTARIO