
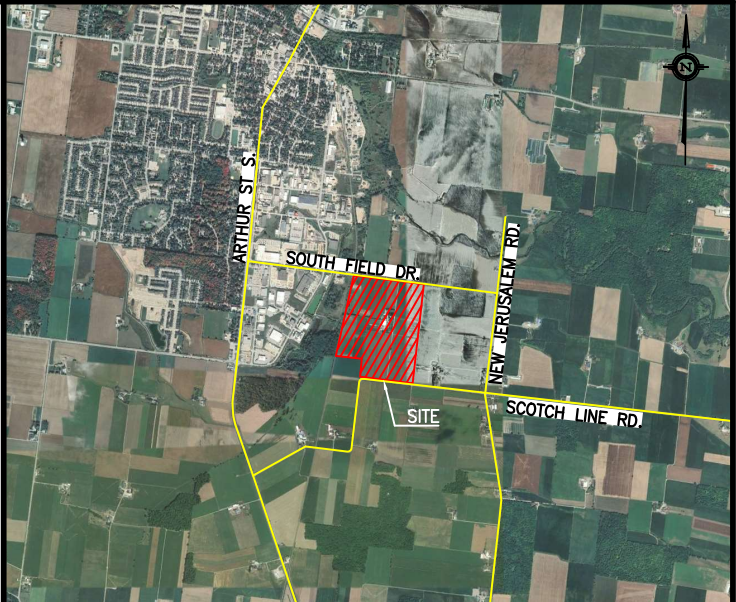


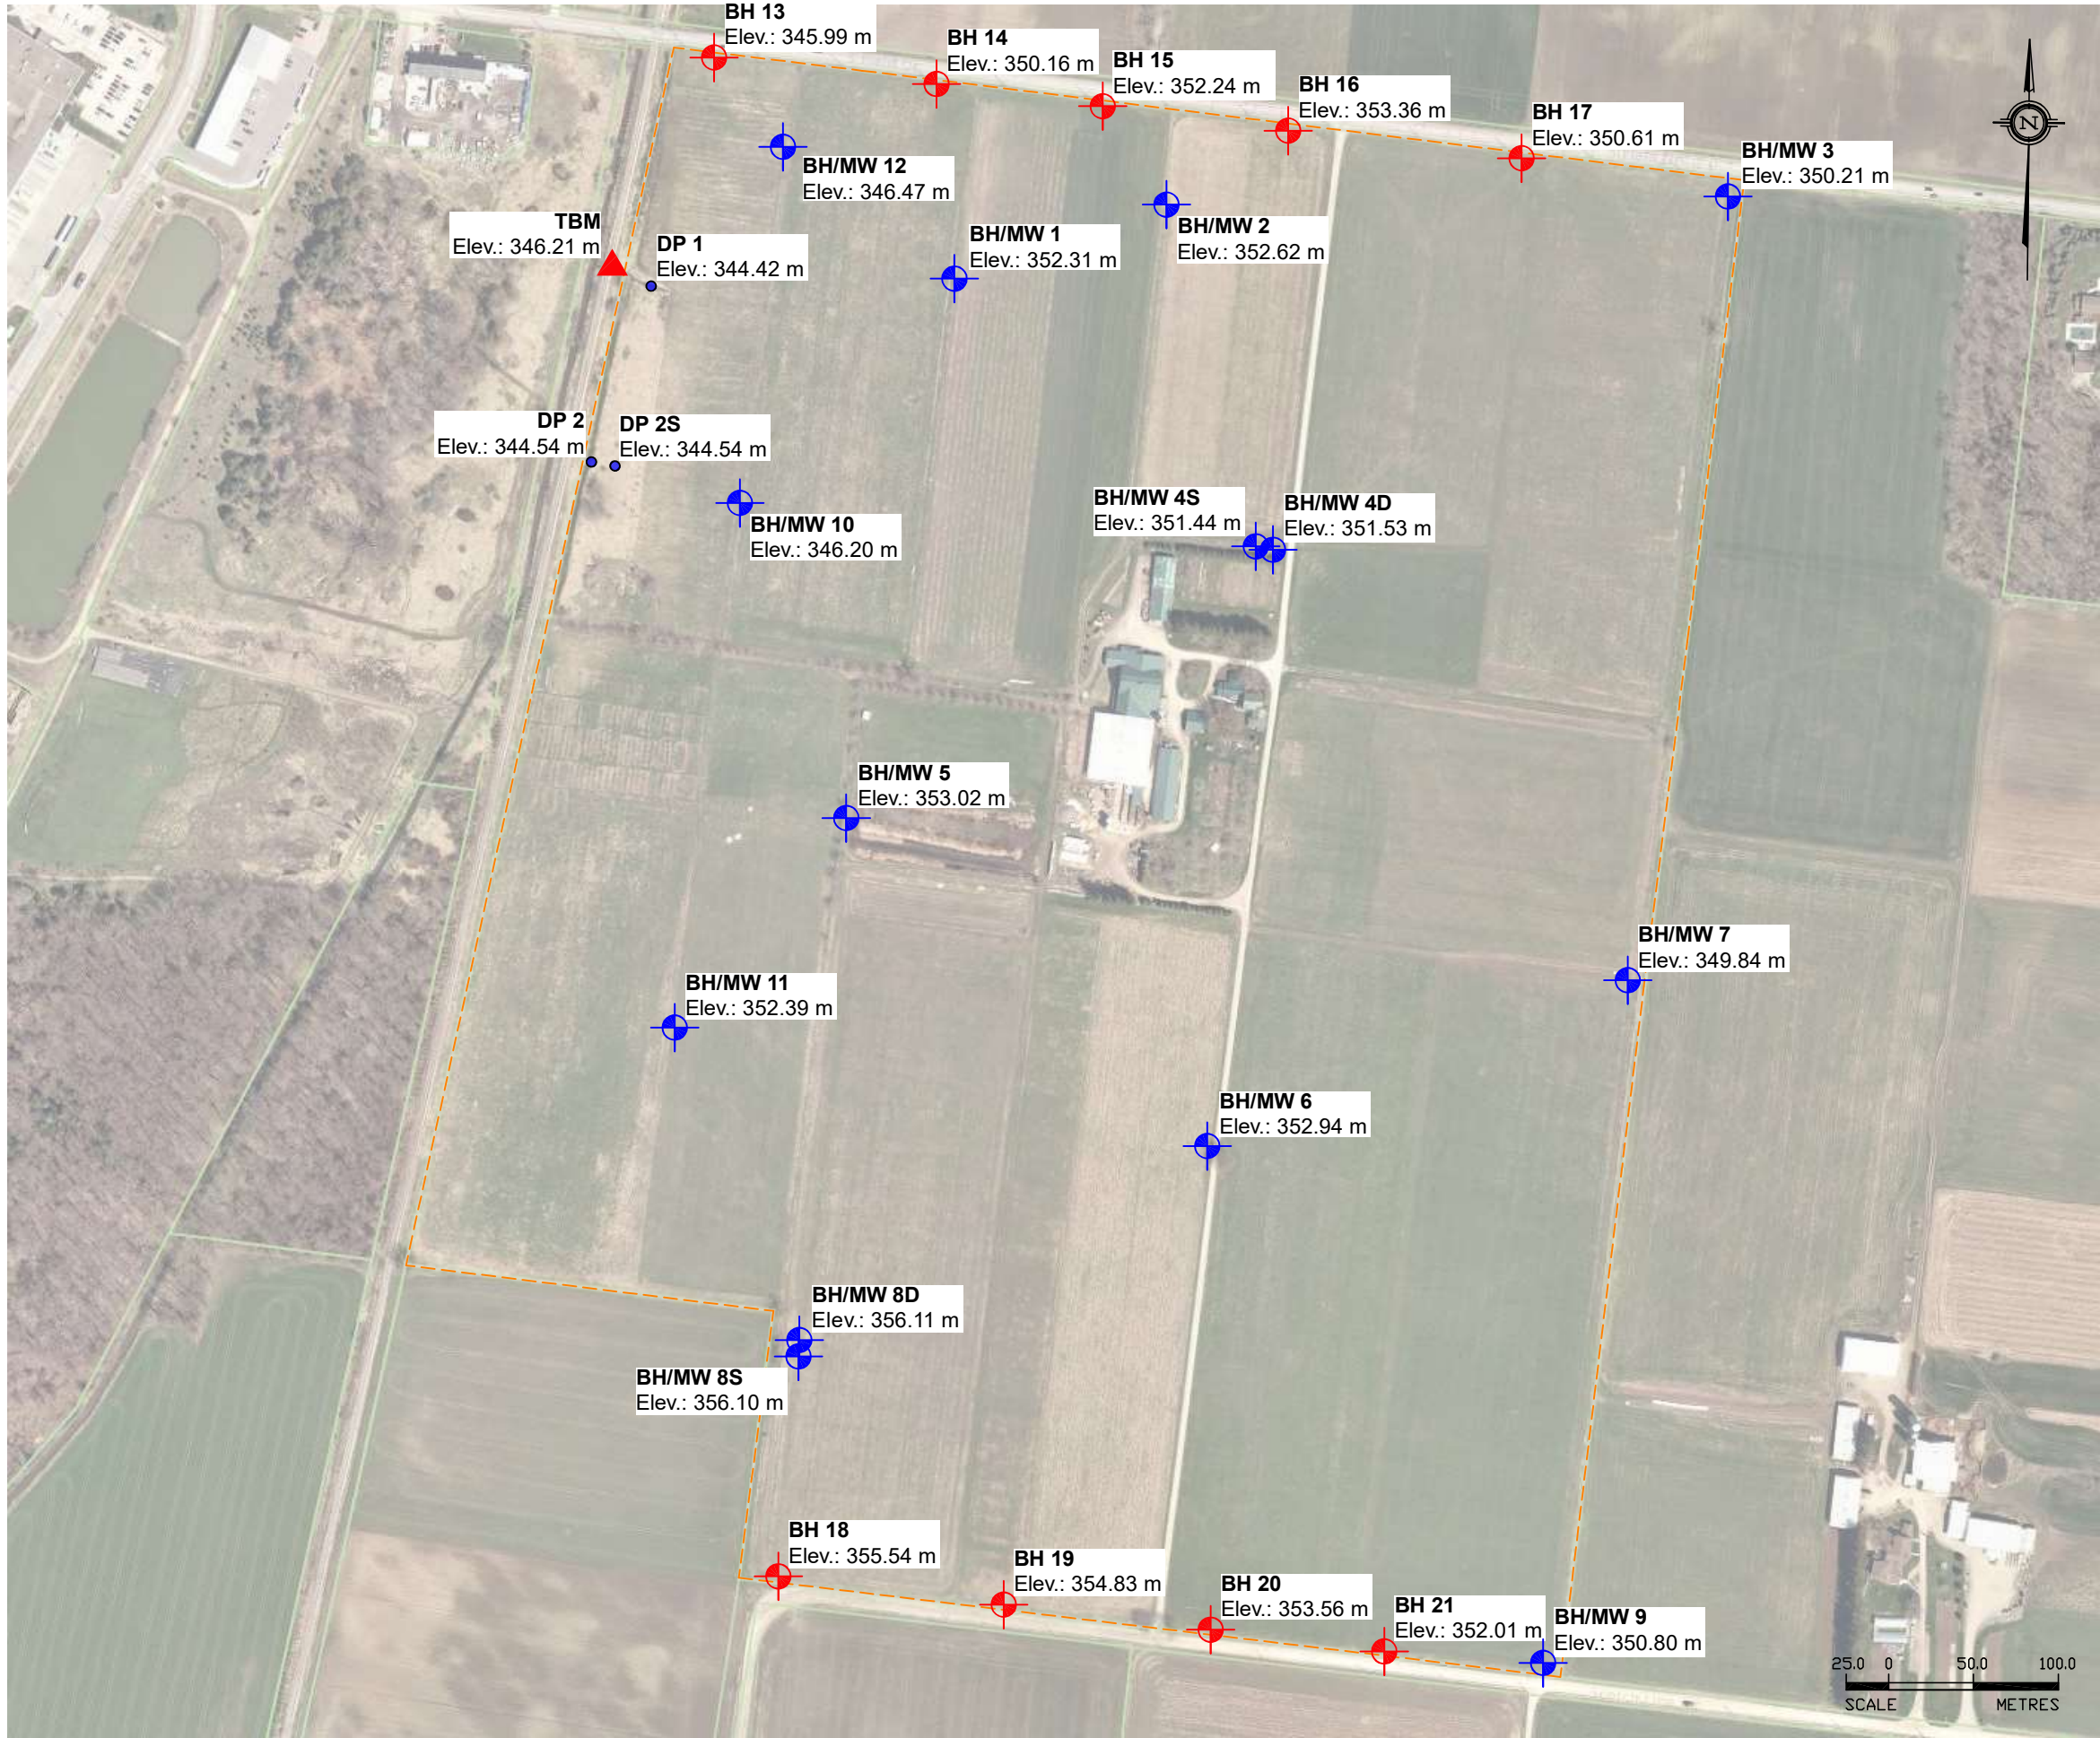

KEY PLAN SOURCE: Google Earth

LEGEND

- TBM: Top of culvert on east side of existing railroad tracks. Elev.: 346.21 m (Geodetic)
- Borehole Location
- Borehole and Monitoring Well Location
- Drive-Point Piezometer Location
- Site Boundary

Image Ref.: Region of Waterloo GIS; ESRI; Retrieved May 9, 2024.
Elev. Ref.: The borehole locations and associated ground surface elevations were surveyed using a Network RTK Global Navigation Satellite System (GNSS) Receiver. The survey data was collected using UTM Zone 17N Projection, NAD83(CSRS)v7-2010 datum and Canada Geoid Model HT2_2010v70 (CGVD28).

BOREHOLE LOCATION PLAN

Proposed Industrial Subdivision

1665 Scotch Line Road
Elmira, Ontario

CHUNG & VANDER DOELEN
ENGINEERING LTD.

311 VICTORIA STREET NORTH
KITCHENER / ONTARIO / N2H 5E1 / 519-742-8979

Drawn By: JR/YC	Date: May 2024	File No.: 1650
Checked By: PD	Scale: 1:4000	Drawing No.: 1