


EDWARD STREET

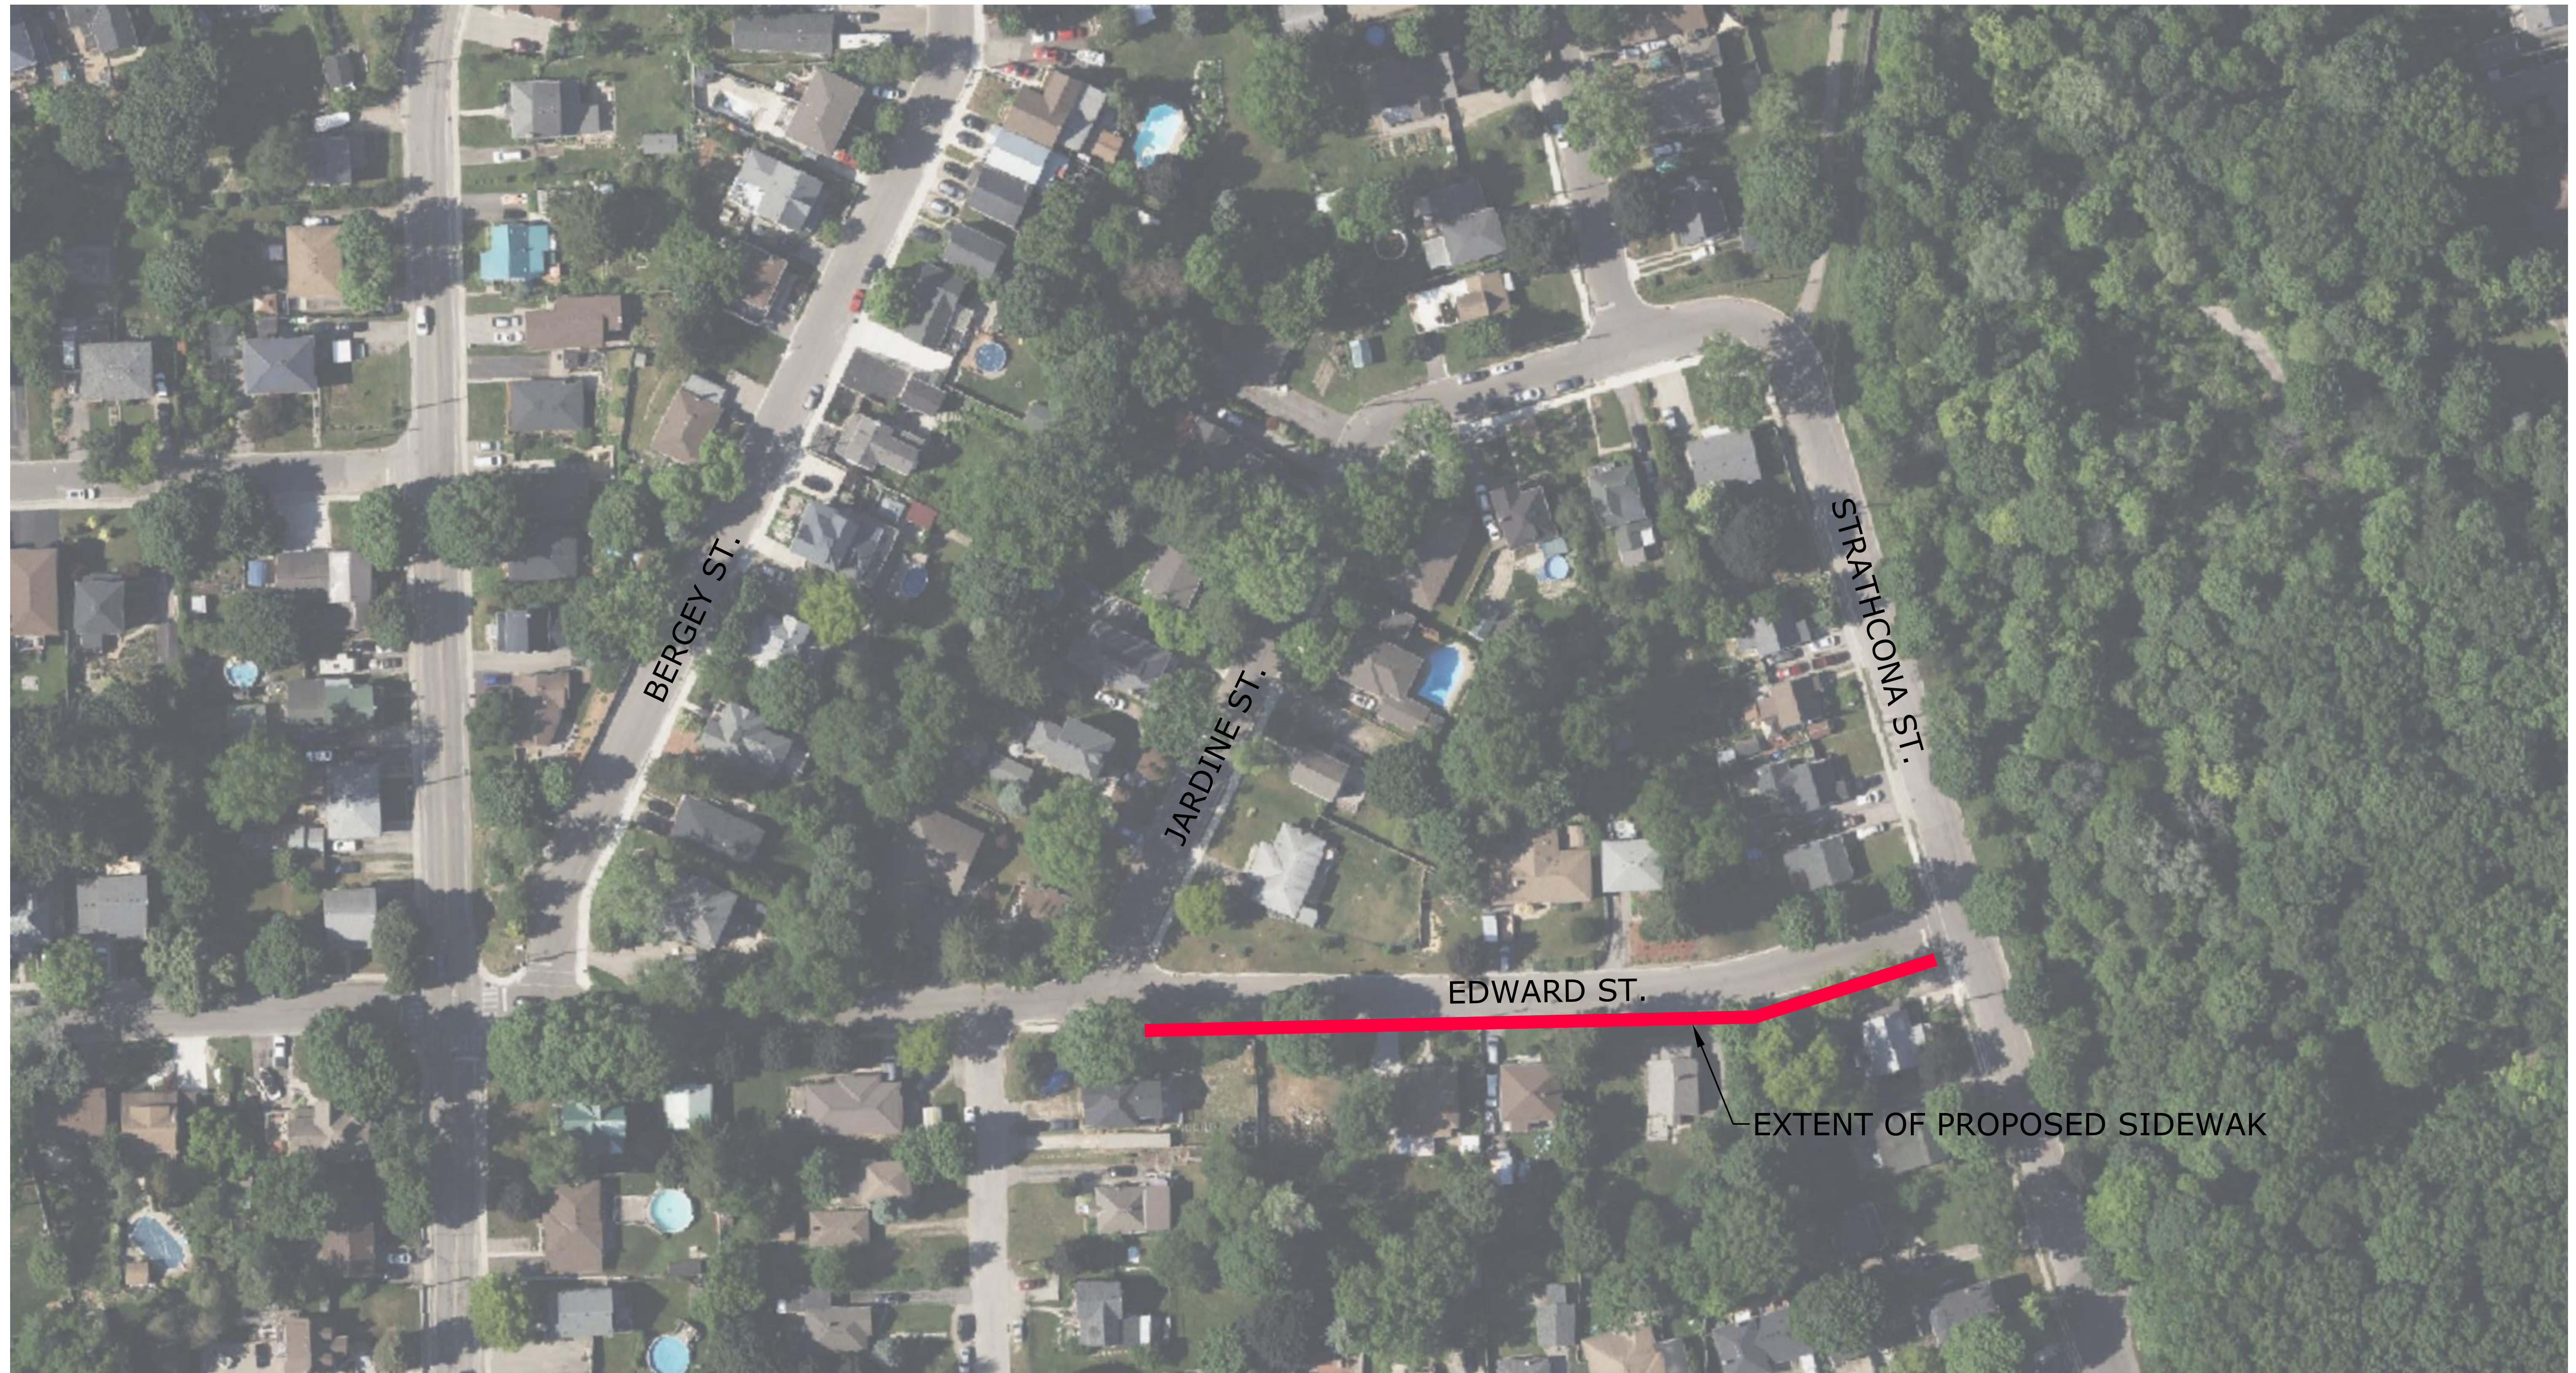



THE PARCEL INFORMATION SHOWN ON THIS MAP IS COMPILED FROM VARIOUS SOURCES & IS NOT WARRANTED AS TO ITS ACCURACY BY THE MUNICIPALITY. USERS ARE REMINDED THAT LOT SIZES & LEGAL DESCRIPTIONS MUST BE CONFIRMED AT THE LAND REGISTRY OFFICE. THIS IS NOT A LEGAL DOCUMENT.

THE POSITION OF POLE LINES, CONDUITS, WATERMANS, SINKERS, & OTHER UNDERGROUND & ABOVE GROUND UTILITIES & STRUCTURES IS NOT NECESSARILY SHOWN ON THE CONTRACT DRAWINGS & WHERE SHOWN, THE ACCURACY OF POSITION IS NOT GUARANTEED. BEFORE STARTING WORK, THE CONTRACTOR SHALL INFORM HIMSELF OF THE EXACT LOCATION OF ALL SUCH UTILITIES & STRUCTURES & SHALL ASSUME ALL LIABILITY FOR DAMAGE TO THEM.

2.	ISSUED FOR PUBLIC MEETING	S.J.P.	04/16/2024
1.	ISSUED FOR 30% DESIGN	S.J.P.	03/25/2024
REVISION		BY	DATE

STAMP

SURVEY DATA:		DRAWING INFORMATION:	
SURVEY BY:	MF	DRAWN BY:	R.M.
2023-12-22		DATE:	2024-03-25
FIELD BOOK:	11059A	DESIGN BY:	S.J.P.
REQUISITION NO:	11059A	DATE:	
CHECKED BY:		CHECKED BY:	
		DATE:	

























EDWARD STREET

JARDINE STREET TO STRATHCONA STREET

- PROPOSED GRADING PLAN -

DATE OF CONSTRUCTION:	PROJECT ID:
XX/XX/XX	423159
SCALE:	DRAWING NO:
HORIZONTAL: 1:250	1
VERTICAL:	

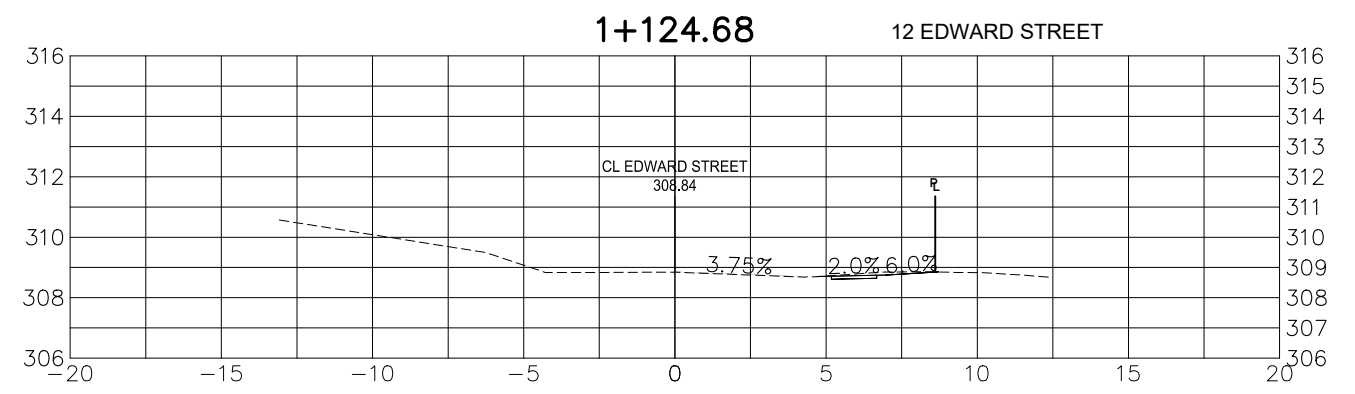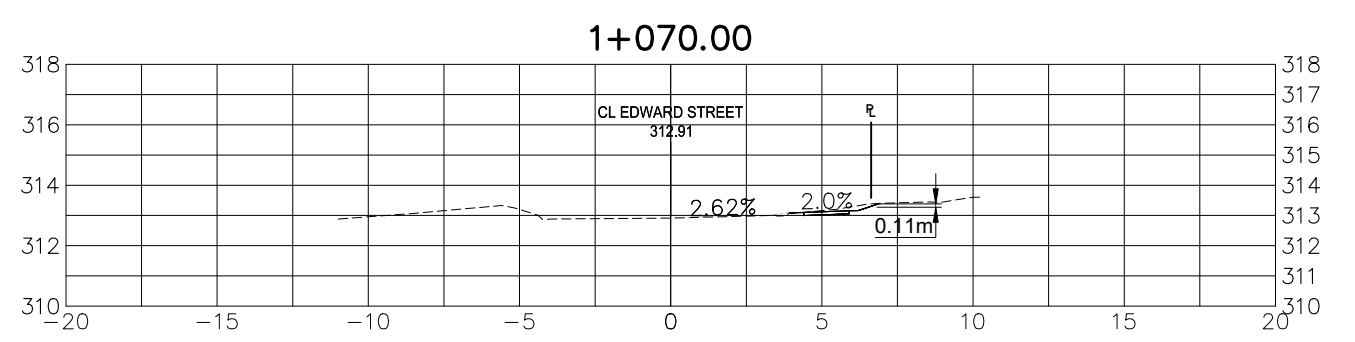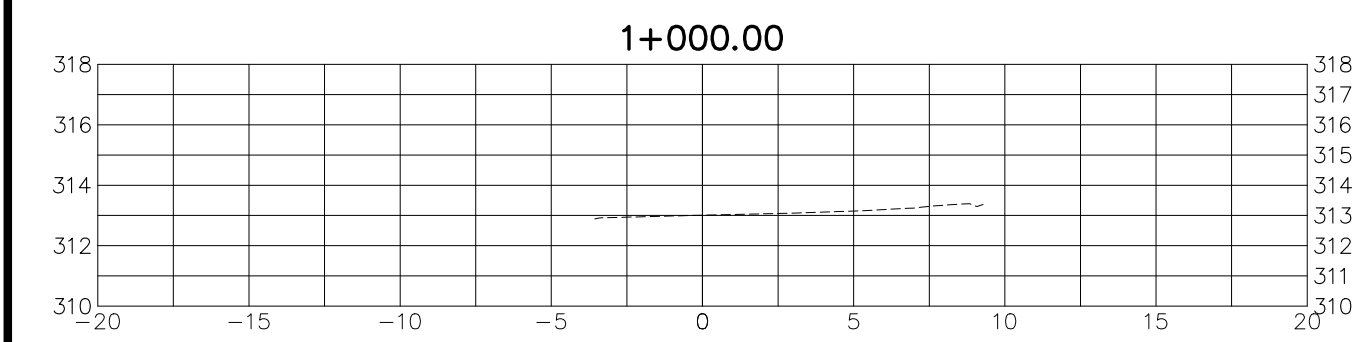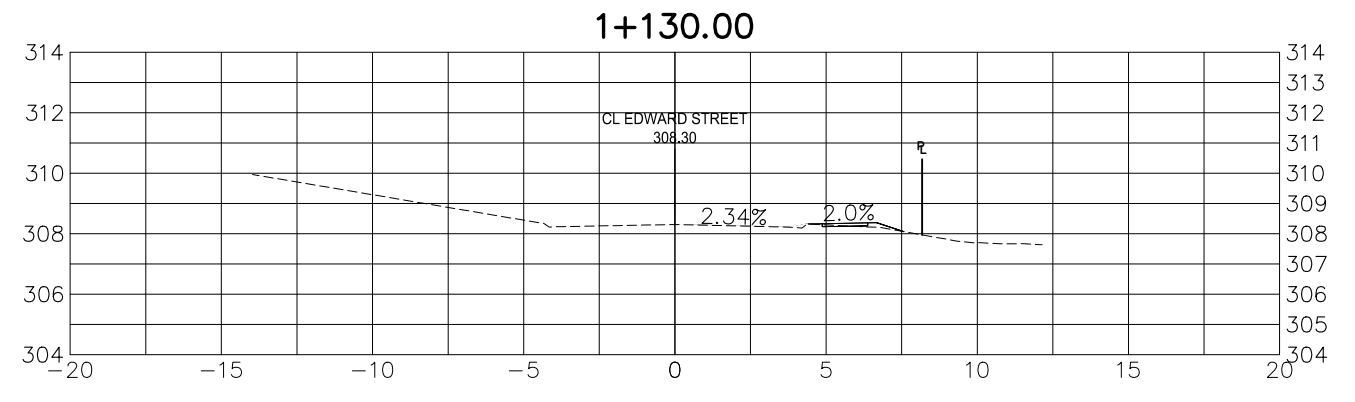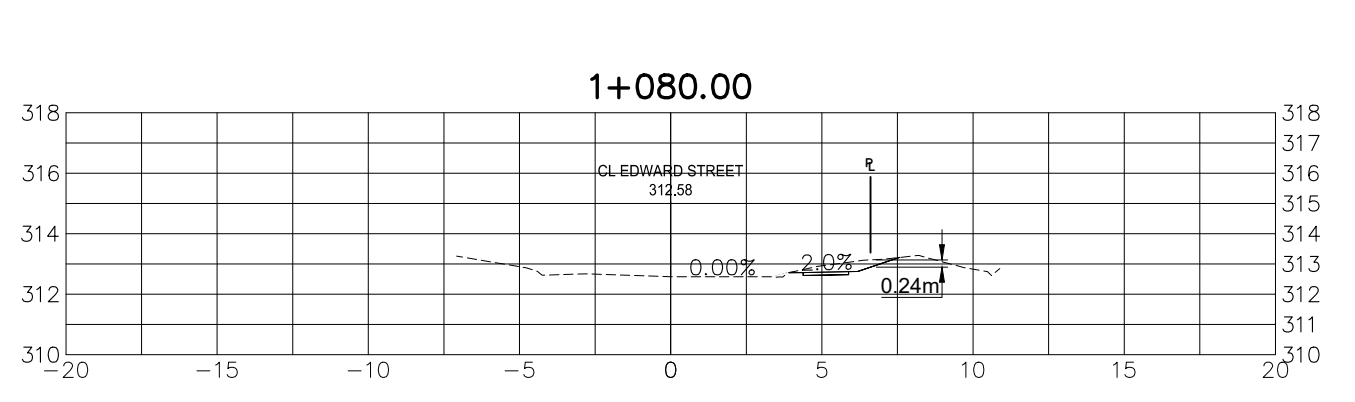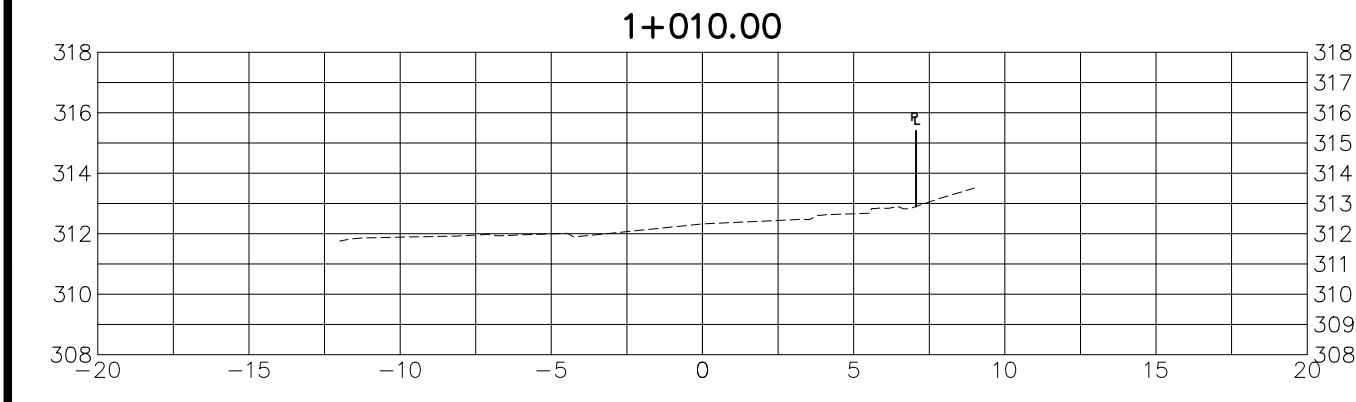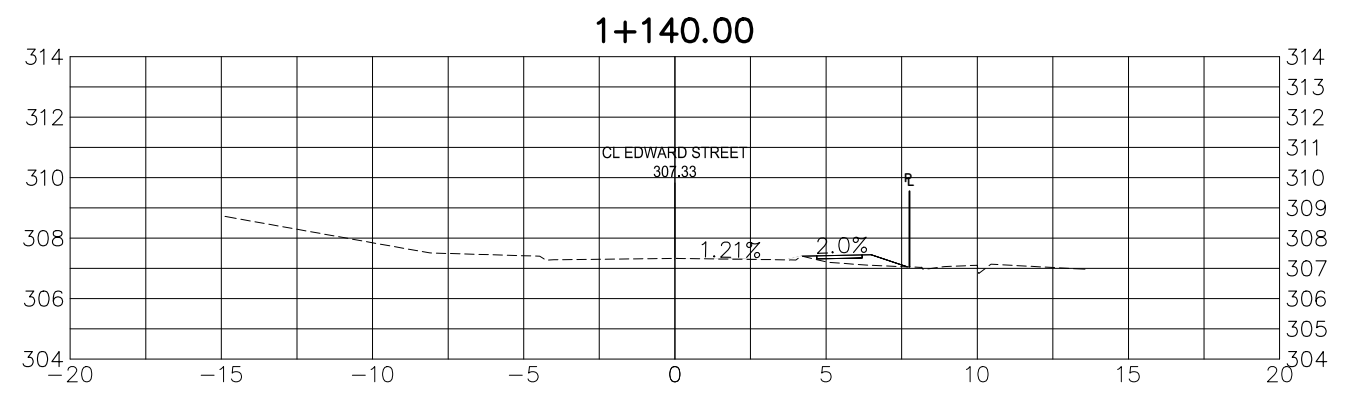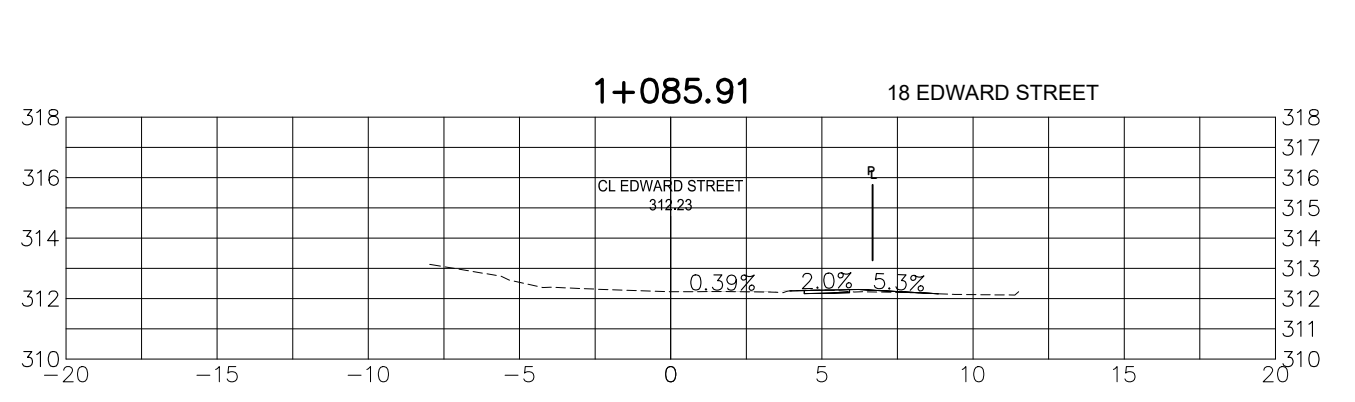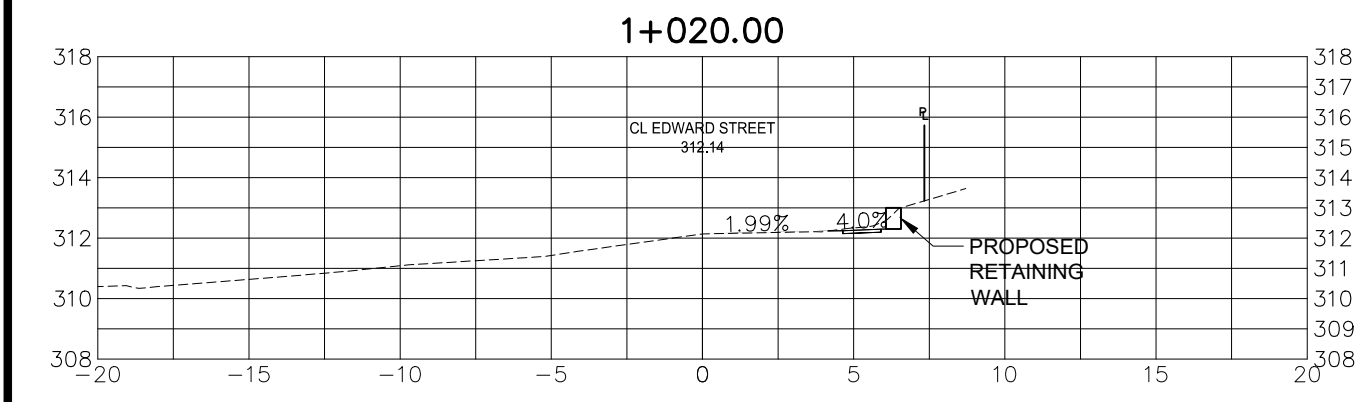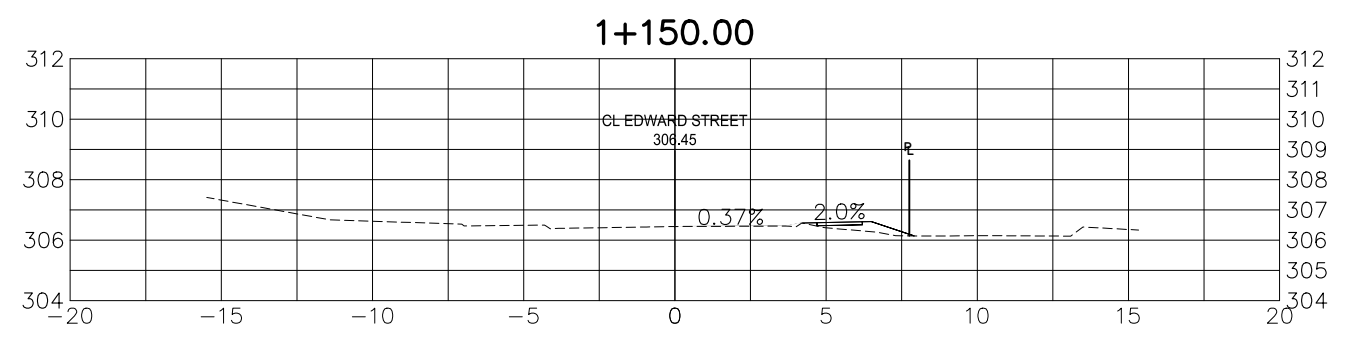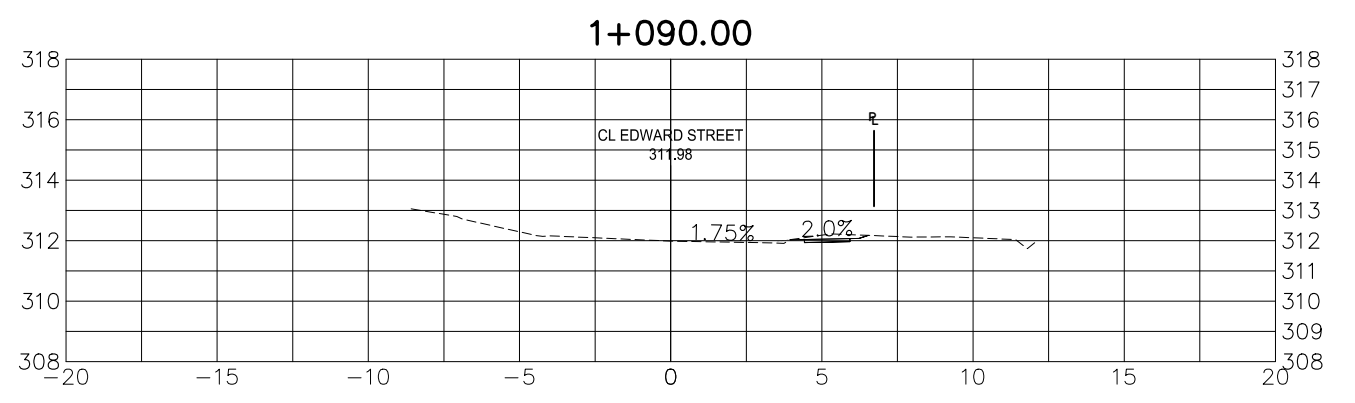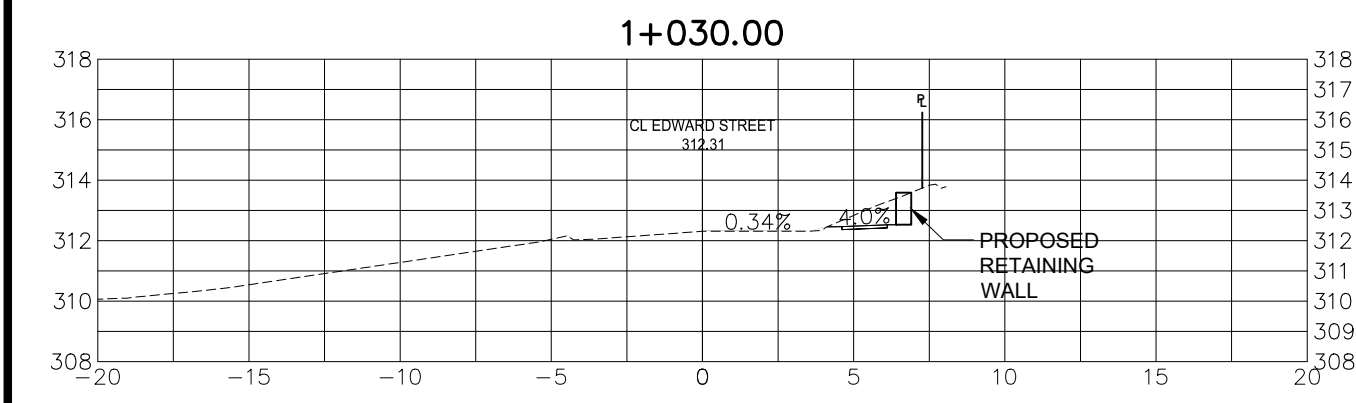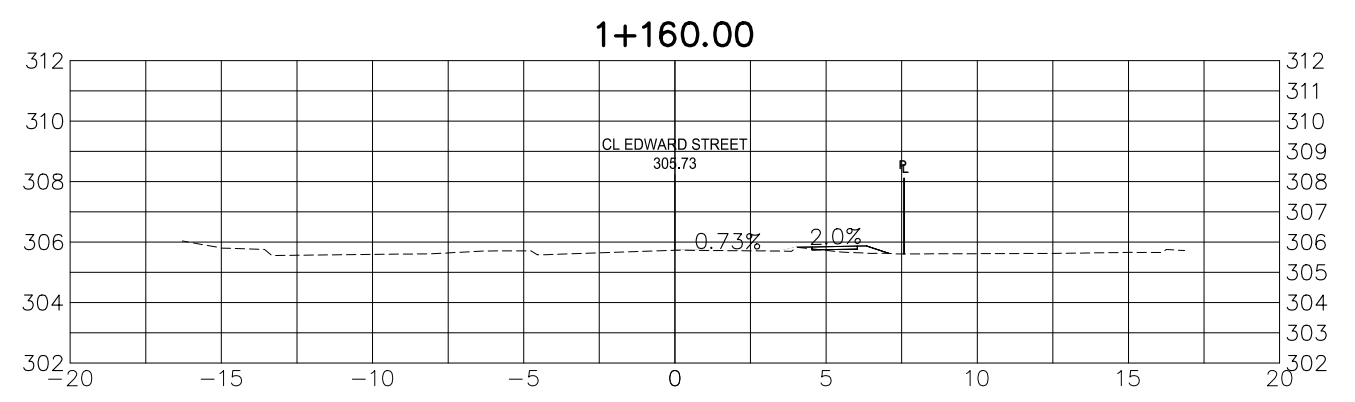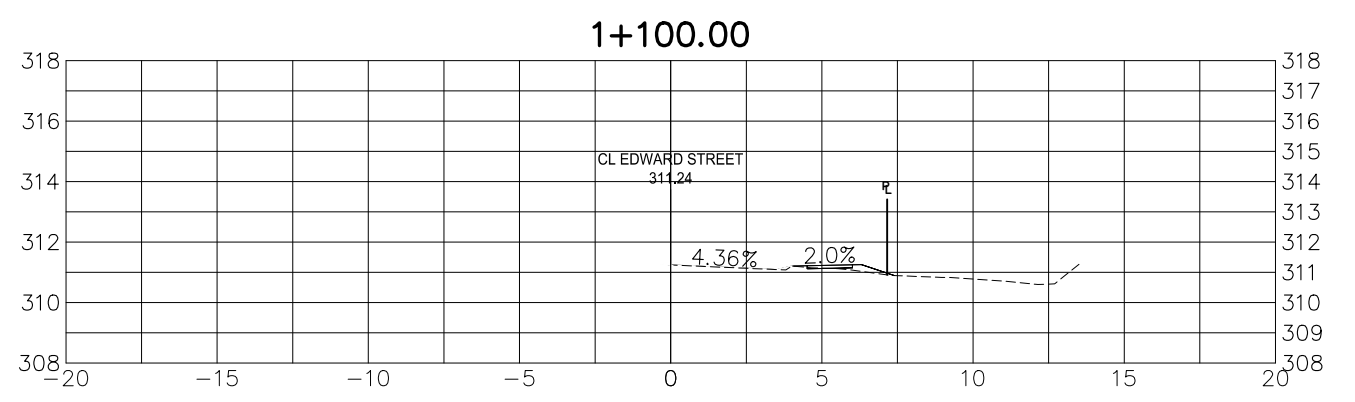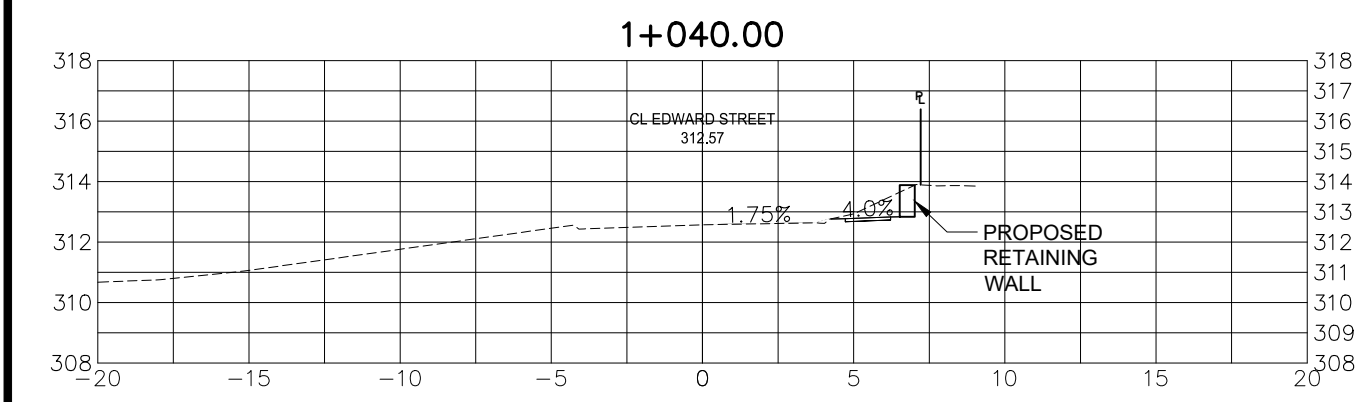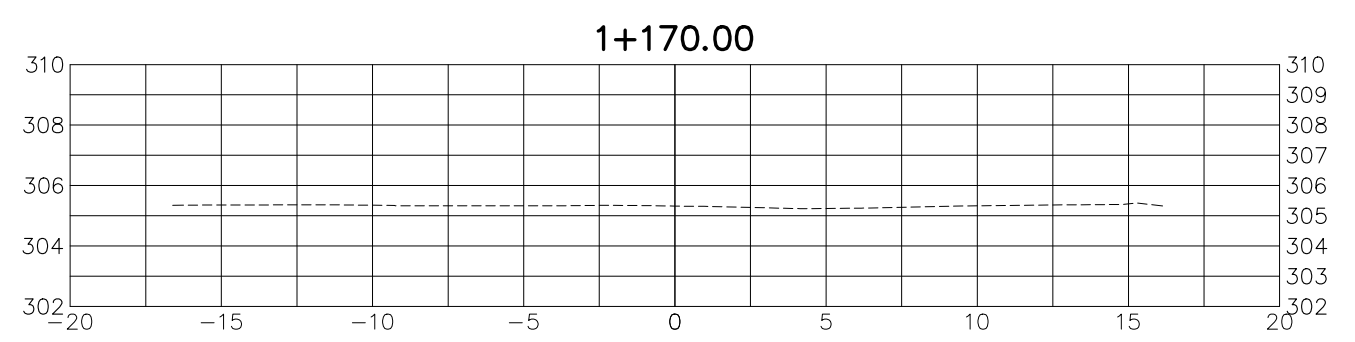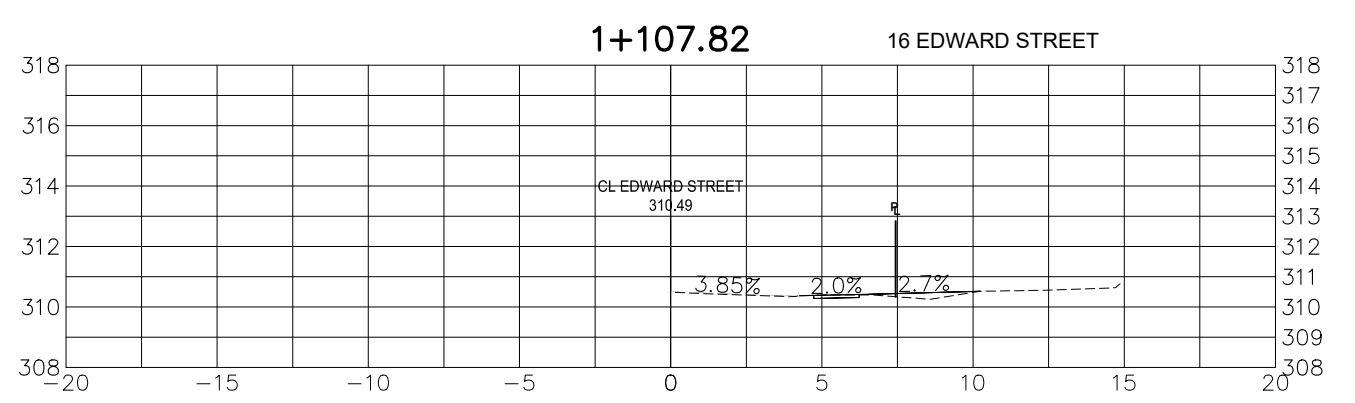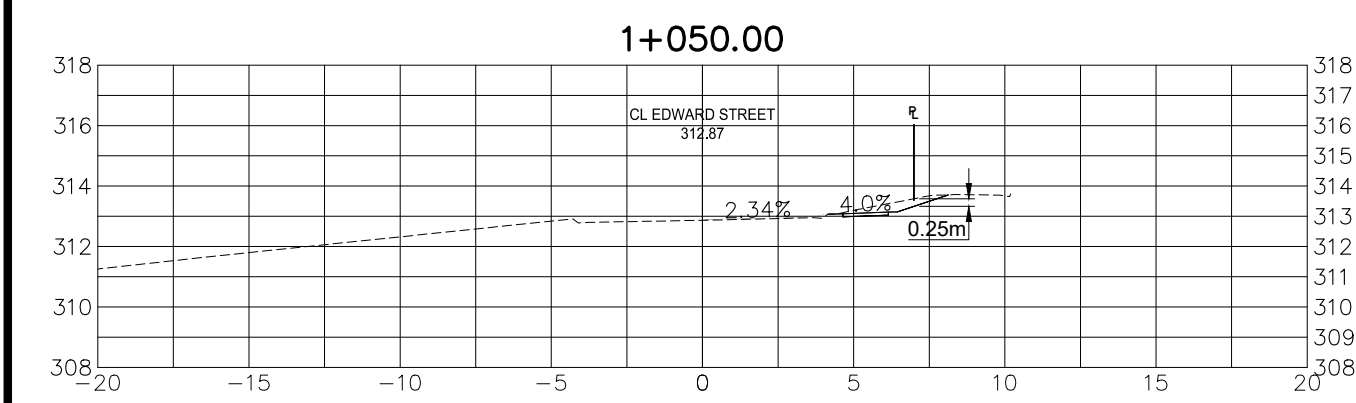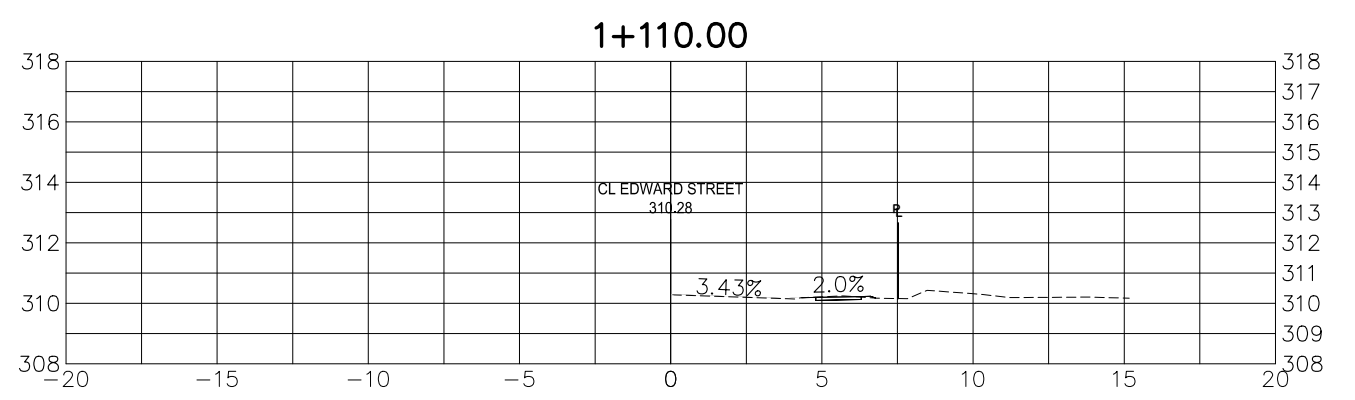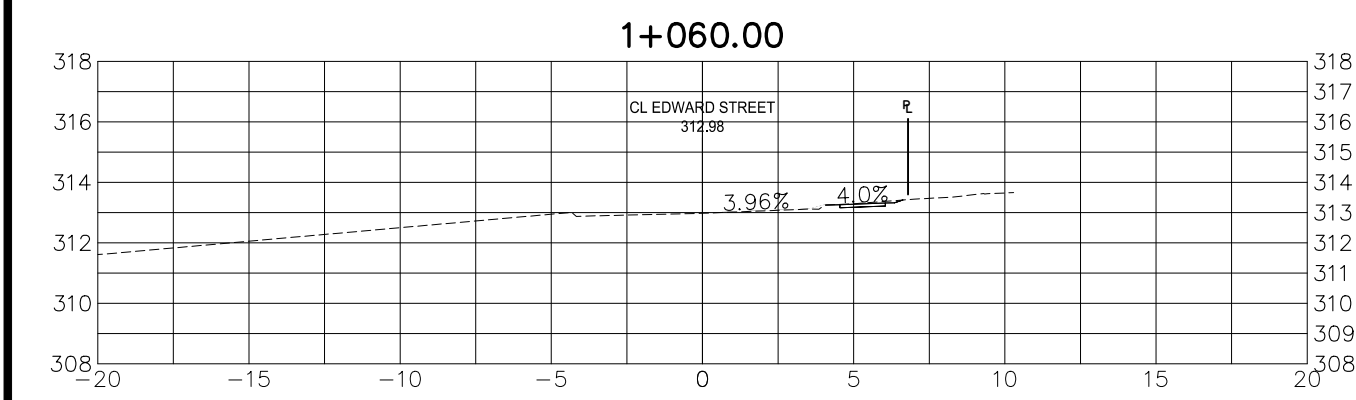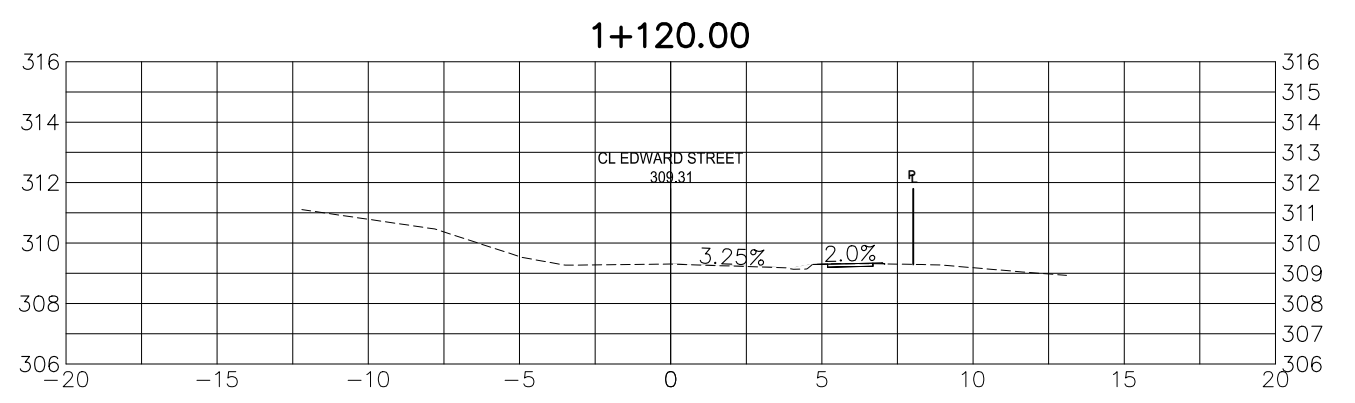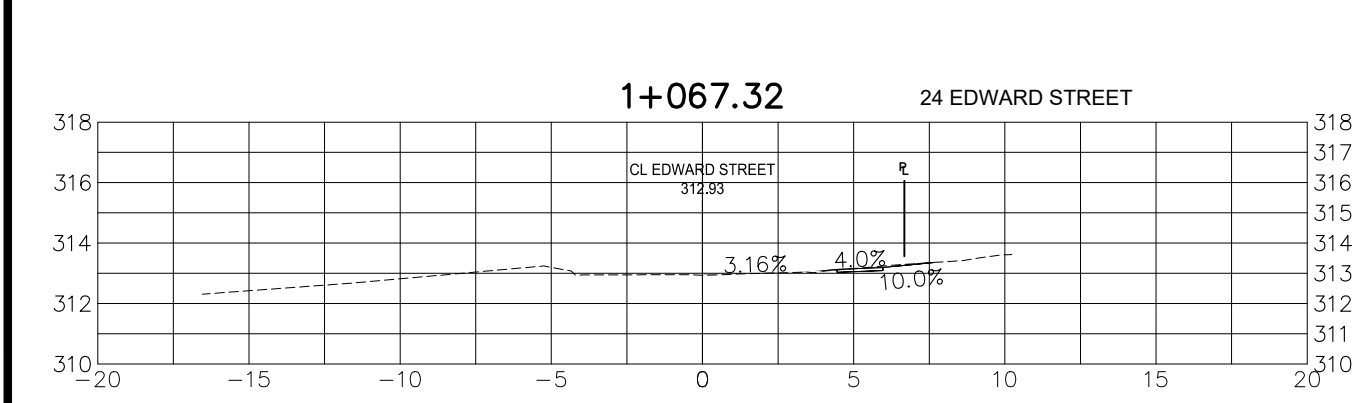

THE PARCEL INFORMATION SHOWN ON THIS MAP IS COMPILED FROM VARIOUS SOURCES & IS NOT WARRANTED AS TO ITS ACCURACY BY THE MUNICIPALITY. USERS ARE REMINDED THAT LOT SIZES & LEGAL DESCRIPTIONS MUST BE CONFIRMED AT THE LAND REGISTRY OFFICE. THIS IS NOT A LEGAL DOCUMENT.

THE POSITION OF POLE LINES, CONDUITS, WATERMANS, SINKERS, & OTHER UNDERGROUND & ABOVE GROUND UTILITIES & STRUCTURES IS NOT NECESSARILY SHOWN ON THE CONTRACT DRAWINGS & WHERE SHOWN, THE ACCURACY OF POSITION IS NOT GUARANTEED. BEFORE STARTING WORK, THE CONTRACTOR SHALL INFORM HIMSELF OF THE EXACT LOCATION OF ALL SUCH UTILITIES & STRUCTURES & SHALL ASSUME ALL LIABILITY FOR DAMAGE TO THEM.

2.	ISSUED FOR PUBLIC MEETING	S.J.P.	04/16/2024
1.	ISSUED FOR 30% DESIGN	S.J.P.	03/25/2024
	REVISION	BY	DATE

STAMP

SURVEY DATA:

SURVEY BY: MF 2023-12-22

FIELD BOOK: 11059A

REQUISITION NO: 11059A

CHECKED BY:

DRAWING INFORMATION:

DRAWN BY: R.M.

DATE: 2024-03-25

DESIGN BY: S.J.P.

DATE:

EDWARD STREET

JARDINE STREET TO STRATHCONA STREET

- SECTIONS PLAN -

DATE OF CONSTRUCTION: XX/XX/XX

PROJECT ID: 423159

SCALE: HORIZONTAL: 1:250

VERTICAL:

DRAWING NO: 2