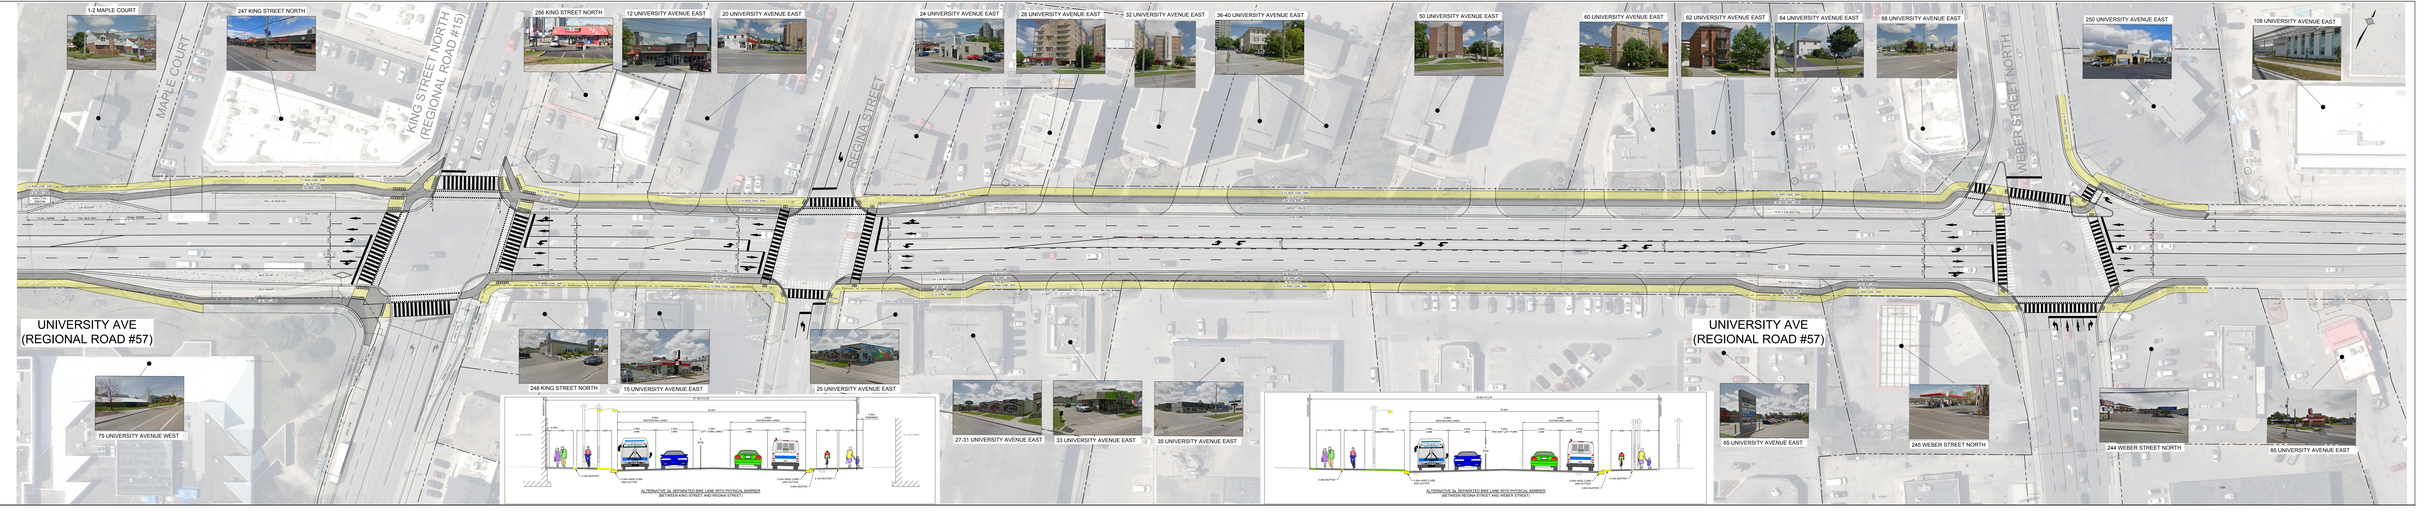

1-2 MAPLE COURT
247 KING STREET NORTH
256 KING STREET NORTH
12 UNIVERSITY AVENUE EAST
20 UNIVERSITY AVENUE EAST
24 UNIVERSITY AVENUE EAST
28 UNIVERSITY AVENUE EAST
32 UNIVERSITY AVENUE EAST
36-40 UNIVERSITY AVENUE EAST
50 UNIVERSITY AVENUE EAST
60 UNIVERSITY AVENUE EAST
62 UNIVERSITY AVENUE EAST
64 UNIVERSITY AVENUE EAST
68 UNIVERSITY AVENUE EAST
250 UNIVERSITY AVENUE EAST
108 UNIVERSITY AVENUE EAST
MAPLE COURT
KING STREET NORTH (REGIONAL ROAD #15)
REGINA STREET
WEBER STREET NORTH
UNIVERSITY AVE (REGIONAL ROAD #57)
UNIVERSITY AVE (REGIONAL ROAD #57)
75 UNIVERSITY AVENUE WEST
248 KING STREET NORTH
15 UNIVERSITY AVENUE EAST
25 UNIVERSITY AVENUE EAST
27-31 UNIVERSITY AVENUE EAST
33 UNIVERSITY AVENUE EAST
35 UNIVERSITY AVENUE EAST
65 UNIVERSITY AVENUE EAST
245 WEBER STREET NORTH
244 WEBER STREET NORTH
85 UNIVERSITY AVENUE EAST
ALTERNATIVE 3a: SEPARATED BIKE LANE WITH PHYSICAL BARRIER (BETWEEN KING STREET AND REGINA STREET)
ALTERNATIVE 3a: SEPARATED BIKE LANE WITH PHYSICAL BARRIER (BETWEEN REGINA STREET AND WEBER STREET)