
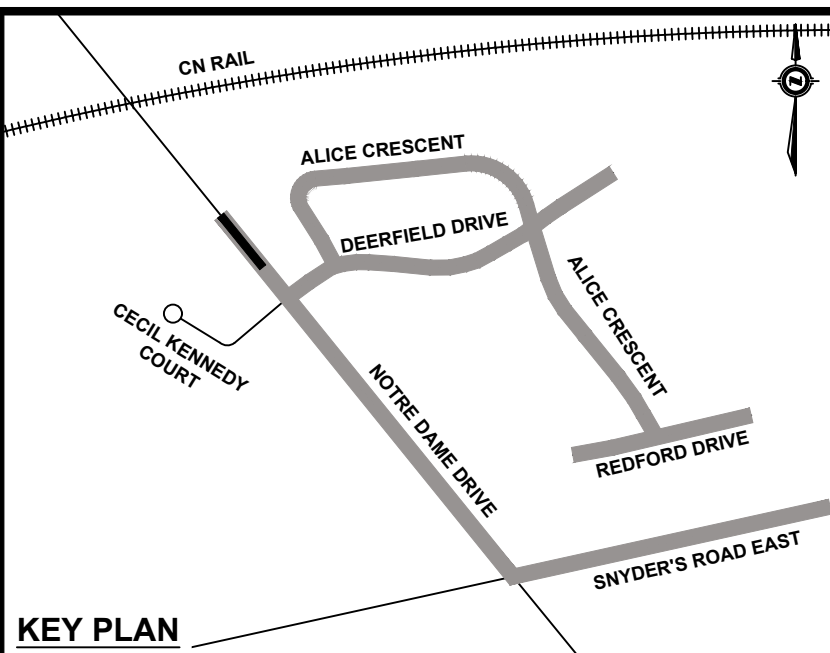


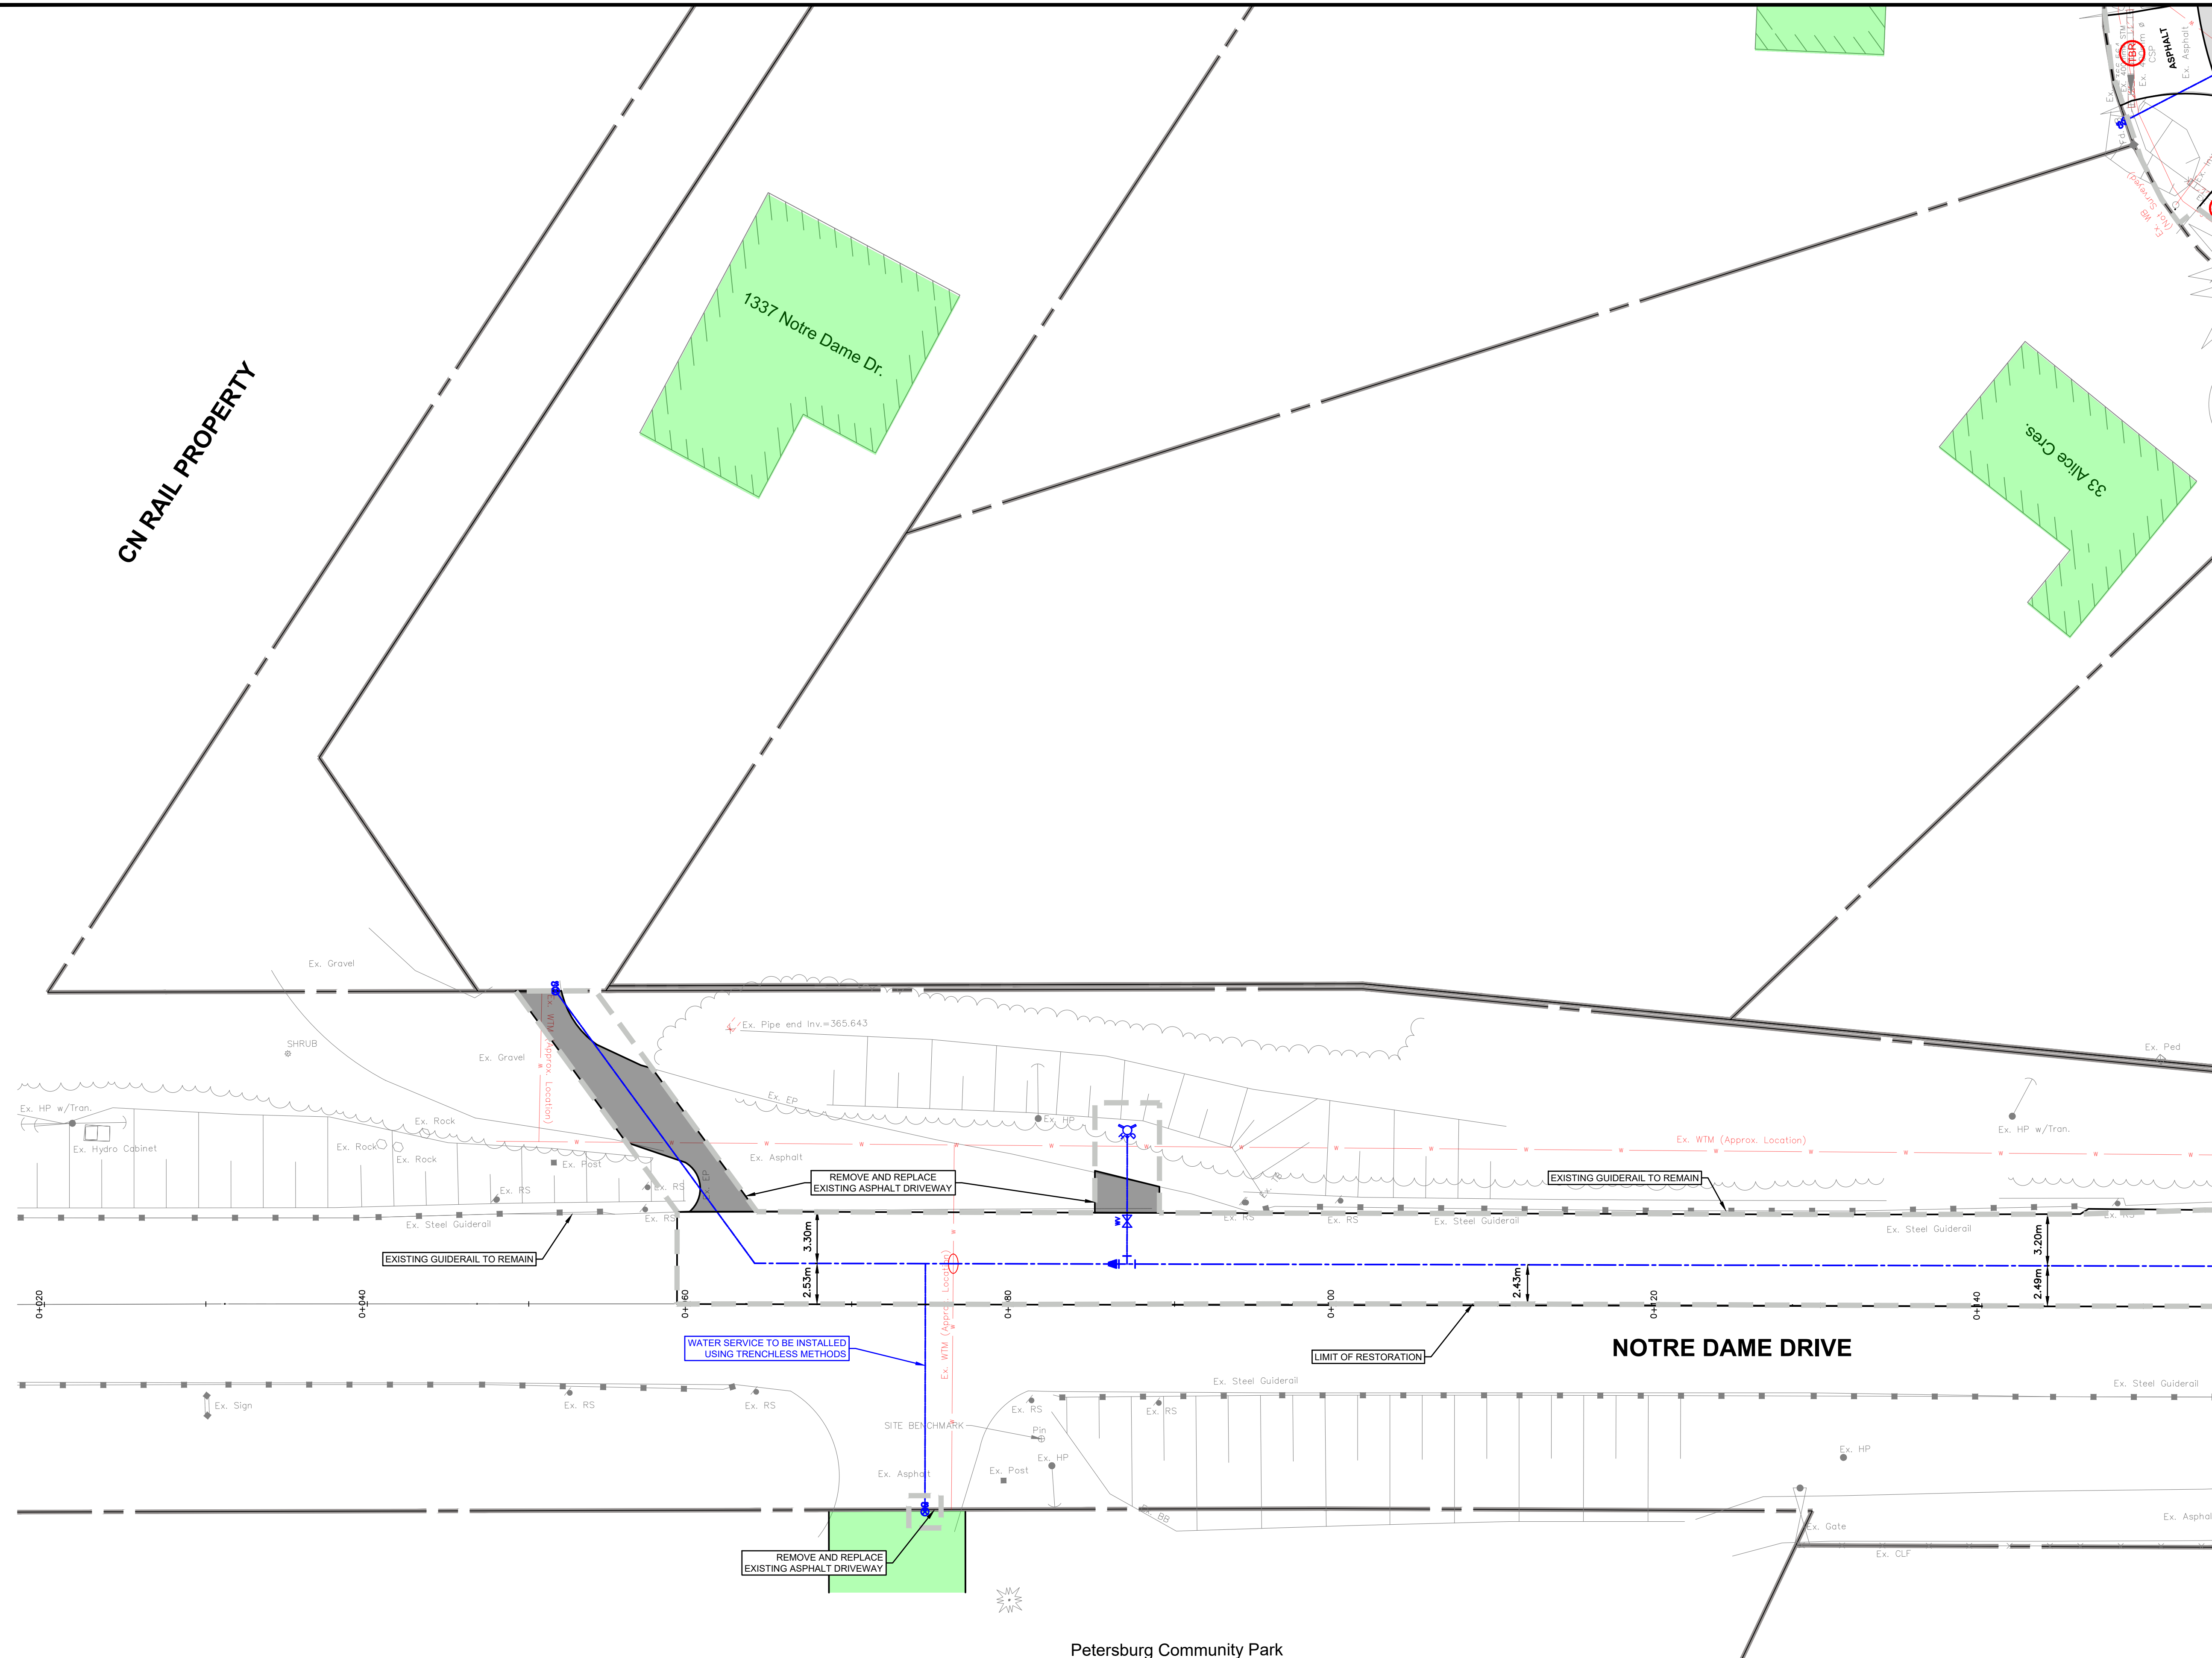

GENERAL NOTES

THE POSITION OF POLE LINES, CONDUITS, WATERMAINS, SEWERS AND OTHER UNDERGROUND AND ABOVE GROUND UTILITIES AND STRUCTURES ARE NOT NECESSARILY SHOWN ON THE CONTRACT DRAWINGS, AND WHERE SHOWN, THE ACCURACY OF THE POSITION OF SUCH UTILITIES AND STRUCTURES IS NOT GUARANTEED.

BEFORE STARTING WORK, THE CONTRACTOR(S) WILL PROVE THE POSITION OF ALL SUCH UTILITIES AND STRUCTURES AND WILL ASSUME LIABILITY FOR DAMAGE TO THEM.

ALL DIMENSIONS ARE IN METRES UNLESS OTHERWISE NOTED.

ALL DIMENSIONS RELATED TO CURB ARE FROM BASE OF CURB AT GUTTER

- | | | | | |
|---|----------------------------|---|---|------------------------------------|
| (TBA) | STRUCTURES TO BE ABANDONED |  | - | EX. TACTILE WARNING PLATE |
| (TBR) | STRUCTURES TO BE REMOVED |  | - | PROPOSED TACTILE WARNING PLATE |
| (P) | TREES TO BE PROTECTED | 361.560 | - | EX. ELEVATION |
| (X) | TREES TO BE REMOVED | 361.560 | - | PROP. ELEVATION |
|  | SEDIMENT CONTROL REQUIRED |  | - | STANDARD SERVICE |
| | |  | - | NOT SERVICED/
SERVICE AVAILABLE |
| | |  | - | NON-STANDARD SERVICE |

GEODETIC BENCHMARK ELEV. = 365.566

BM WI49 RMW 37'. TABLET SET IN CONC. RETAINING WALL ALONG TOP OF BRIDGE CARRYING REG RD 12 OVER HWY 7/8. TABLET IS SET IN W FACE ON S END OF WALL AT END OF STEEL GUIDE RAIL, 0.2m ABOVE CHAMFER AND 0.4m N OF S END OF WALL.

MUNICIPAL SERVICES:

EXISTING SANITARY SEWER ——— SAN ———
 EXISTING STORM SEWER ——— STM ——— STM ——— STM ——— STM ———
 EXISTING WATER MAIN ——— W ———
 PROPOSED SANITARY SEWER ———
 PROPOSED STORM SEWER ———
 PROPOSED WATER MAIN ———

UTILITIES:

BELL TELEPHONE	_____	B	_____
ENBRIDGE GAS	_____	G	_____
HYDRO	_____	H	_____
HYDRO ONE	_____	HO	_____
ROGERS COMMUNICATIONS	_____	TV	_____

2	Revised per Region Comments	JAN. 19/26	D.R.
1	ISSUED FOR REGION APPROVAL	JAN. 07/26	D.R.

No.	DESCRIPTION	DATE	BY
-----	-------------	------	----

REVISIONS





NOTRE DAME DRIVE
WATERMAIN CONSTRUCTION
CONTRACT RFT2026-XX

NOTRE DAME DRIVE
STA. 0+019 TO 0+155

PLAN

SCALE:	HORIZ: 1:200 VERT: 1:50	
DATE:	FEBRUARY 17, 2026	ENGINEERS STAMP
DRAWN BY:	J.S.	
DESIGNED BY:	J.S.	
REVIEWED BY:	D.R.	
SHEET:	OF	

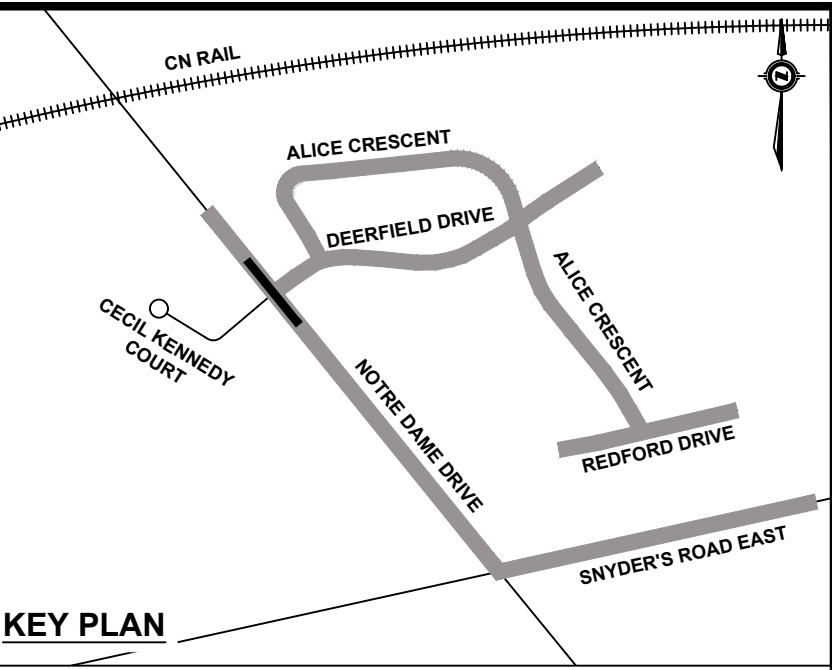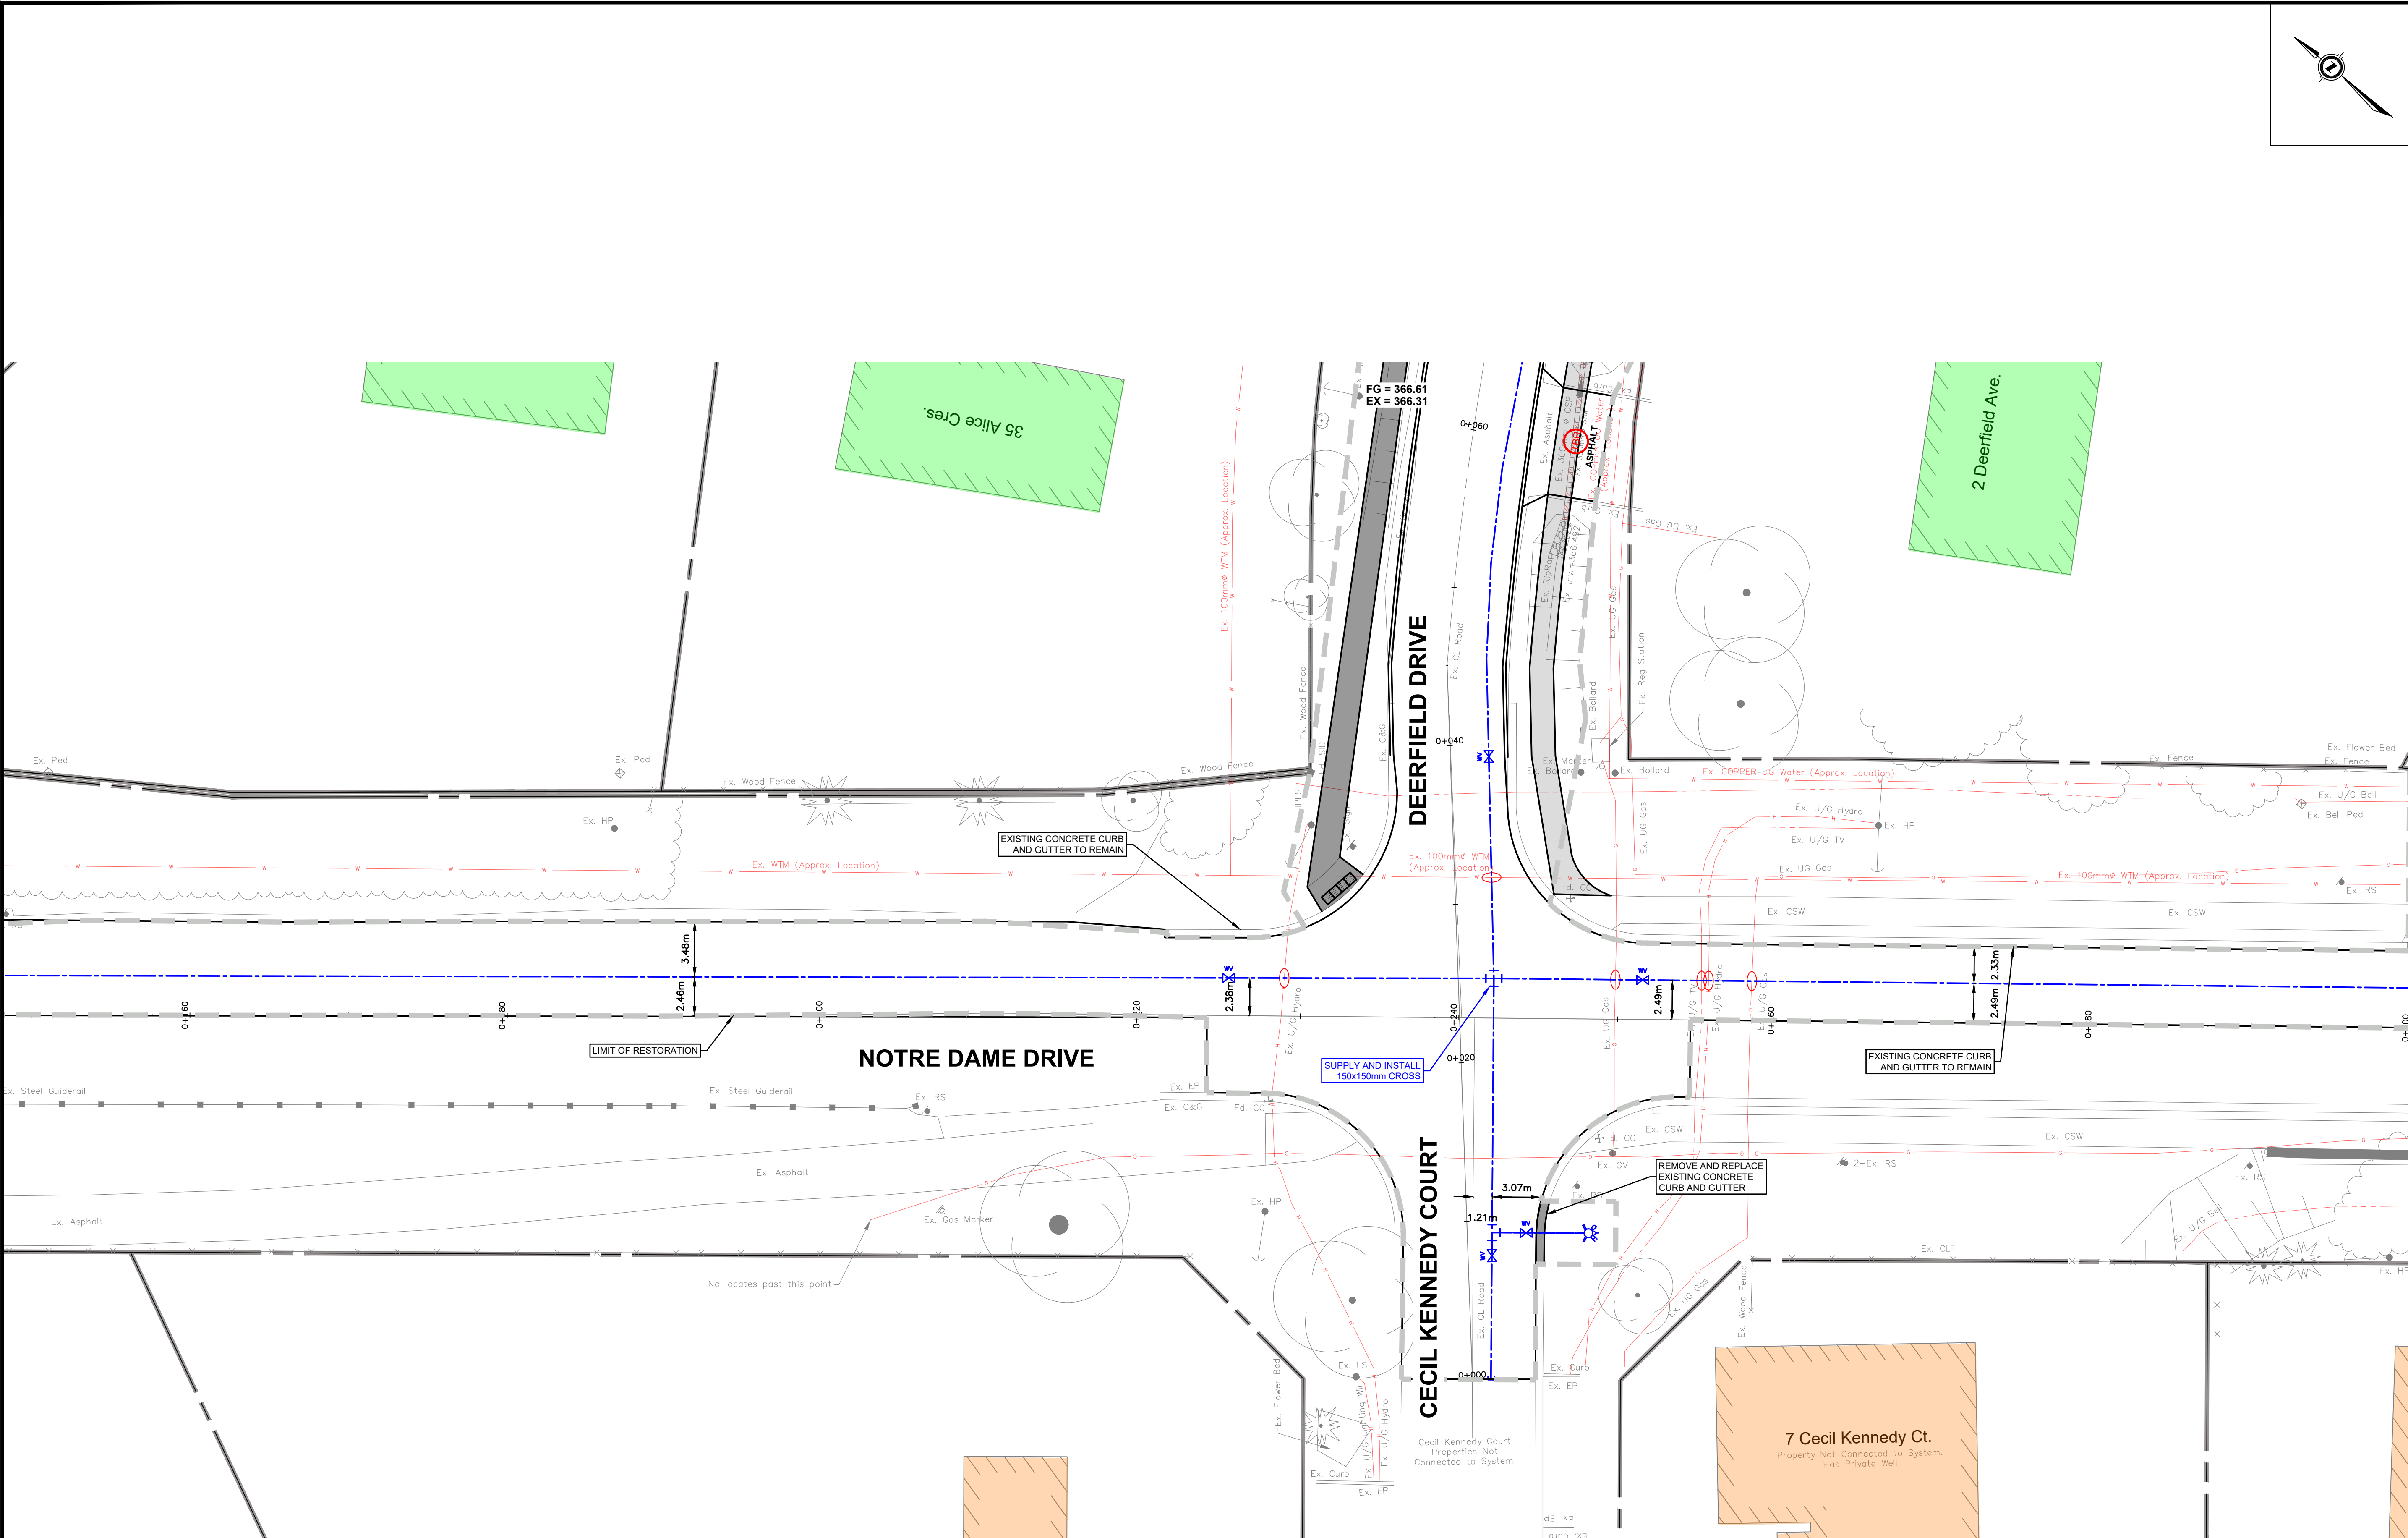

- GENERAL NOTES**
- THE POSITION OF POLE LINES, CONDUITS, WATERMANS, SEWERS AND OTHER UNDERGROUND AND ABOVE GROUND UTILITIES AND STRUCTURES ARE NOT NECESSARILY SHOWN ON THE CONTRACT DRAWINGS, AND WHERE SHOWN, THE ACCURACY OF THE POSITION OF SUCH UTILITIES AND STRUCTURES IS NOT GUARANTEED.
- BEFORE STARTING WORK, THE CONTRACTOR(S) WILL PROVE THE POSITION OF ALL SUCH UTILITIES AND STRUCTURES AND WILL ASSUME LIABILITY FOR DAMAGE TO THEM.
- ALL DIMENSIONS ARE IN METRES UNLESS OTHERWISE NOTED.
- ALL DIMENSIONS RELATED TO CURB ARE FROM BASE OF CURB AT GUTTER.
- STRUCTURES TO BE ABANDONED
 - STRUCTURES TO BE REMOVED
 - TREES TO BE PROTECTED
 - TREES TO BE REMOVED
 - SEDIMENT CONTROL REQUIRED
 - EX. TACTILE WARNING PLATE
 - PROPOSED TACTILE WARNING PLATE
 - EX. ELEVATION
 - PROP. ELEVATION
 - STANDARD SERVICE
 - NOT SERVICED/ SERVICE AVAILABLE
 - NON-STANDARD SERVICE

GEODETIC BENCHMARK ELEV. = 365.566

BM W149 RMV 371. TABLET SET IN CONC. RETAINING WALL ALONG TOP OF BRIDGE CARRYING REG RD 12 OVER HWY 78. TABLET IS SET IN W FACE ON S END OF WALL AT END OF STEEL GUIDE RAIL, 0.2m ABOVE CHAMFER AND 0.4m N OF S END OF WALL.

- MUNICIPAL SERVICES:**
- EXISTING SANITARY SEWER
EXISTING STORM SEWER
EXISTING WATER MAIN
PROPOSED SANITARY SEWER
PROPOSED STORM SEWER
PROPOSED WATER MAIN
- UTILITIES:**
- BELL TELEPHONE
ENBRIDGE GAS
HYDRO
HYDRO ONE
ROGERS COMMUNICATIONS

No.	DESCRIPTION	DATE	BY
2	Revised per Region Comments	JAN. 19/26	D.R.
1	ISSUED FOR REGION APPROVAL	JAN. 07/26	D.R.

REVISIONS

THE CORPORATION OF THE
TOWNSHIP OF WILMOT
INFRASTRUCTURE SERVICES DEPARTMENT

NOTRE DAME DRIVE

WATERMAIN CONSTRUCTION

CONTRACT RFT2026-XX

NOTRE DAME DRIVE

STA. 0+155 TO 0+300




PLAN

SCALE: HORIZ. 1:200
VERT. 1:50

DATE: FEBRUARY 17, 2026

DRAWN BY: J.S.
DESIGNED BY: J.S.
REVIEWED BY: D.R.
SHEET: OF

ENGINEERS STAMP

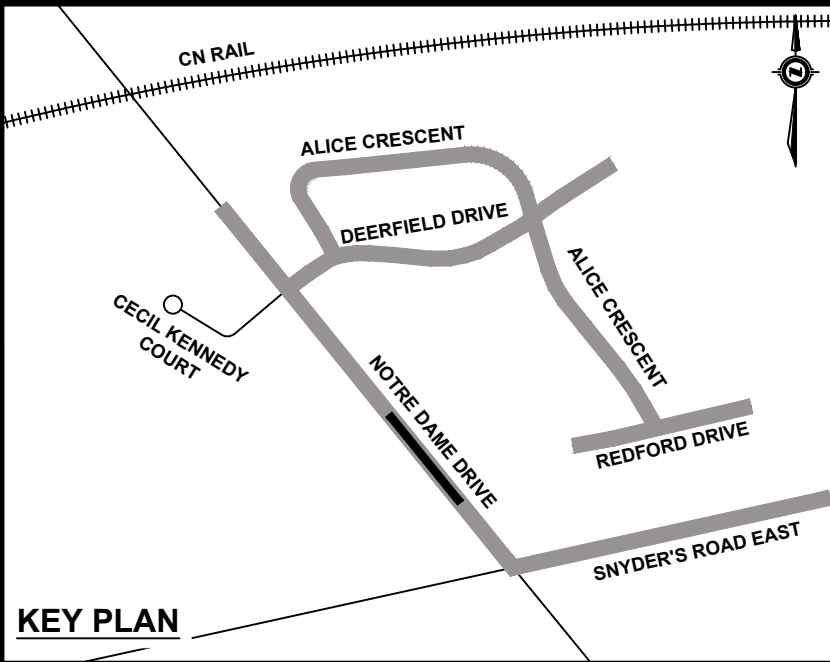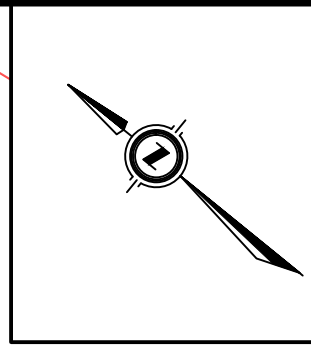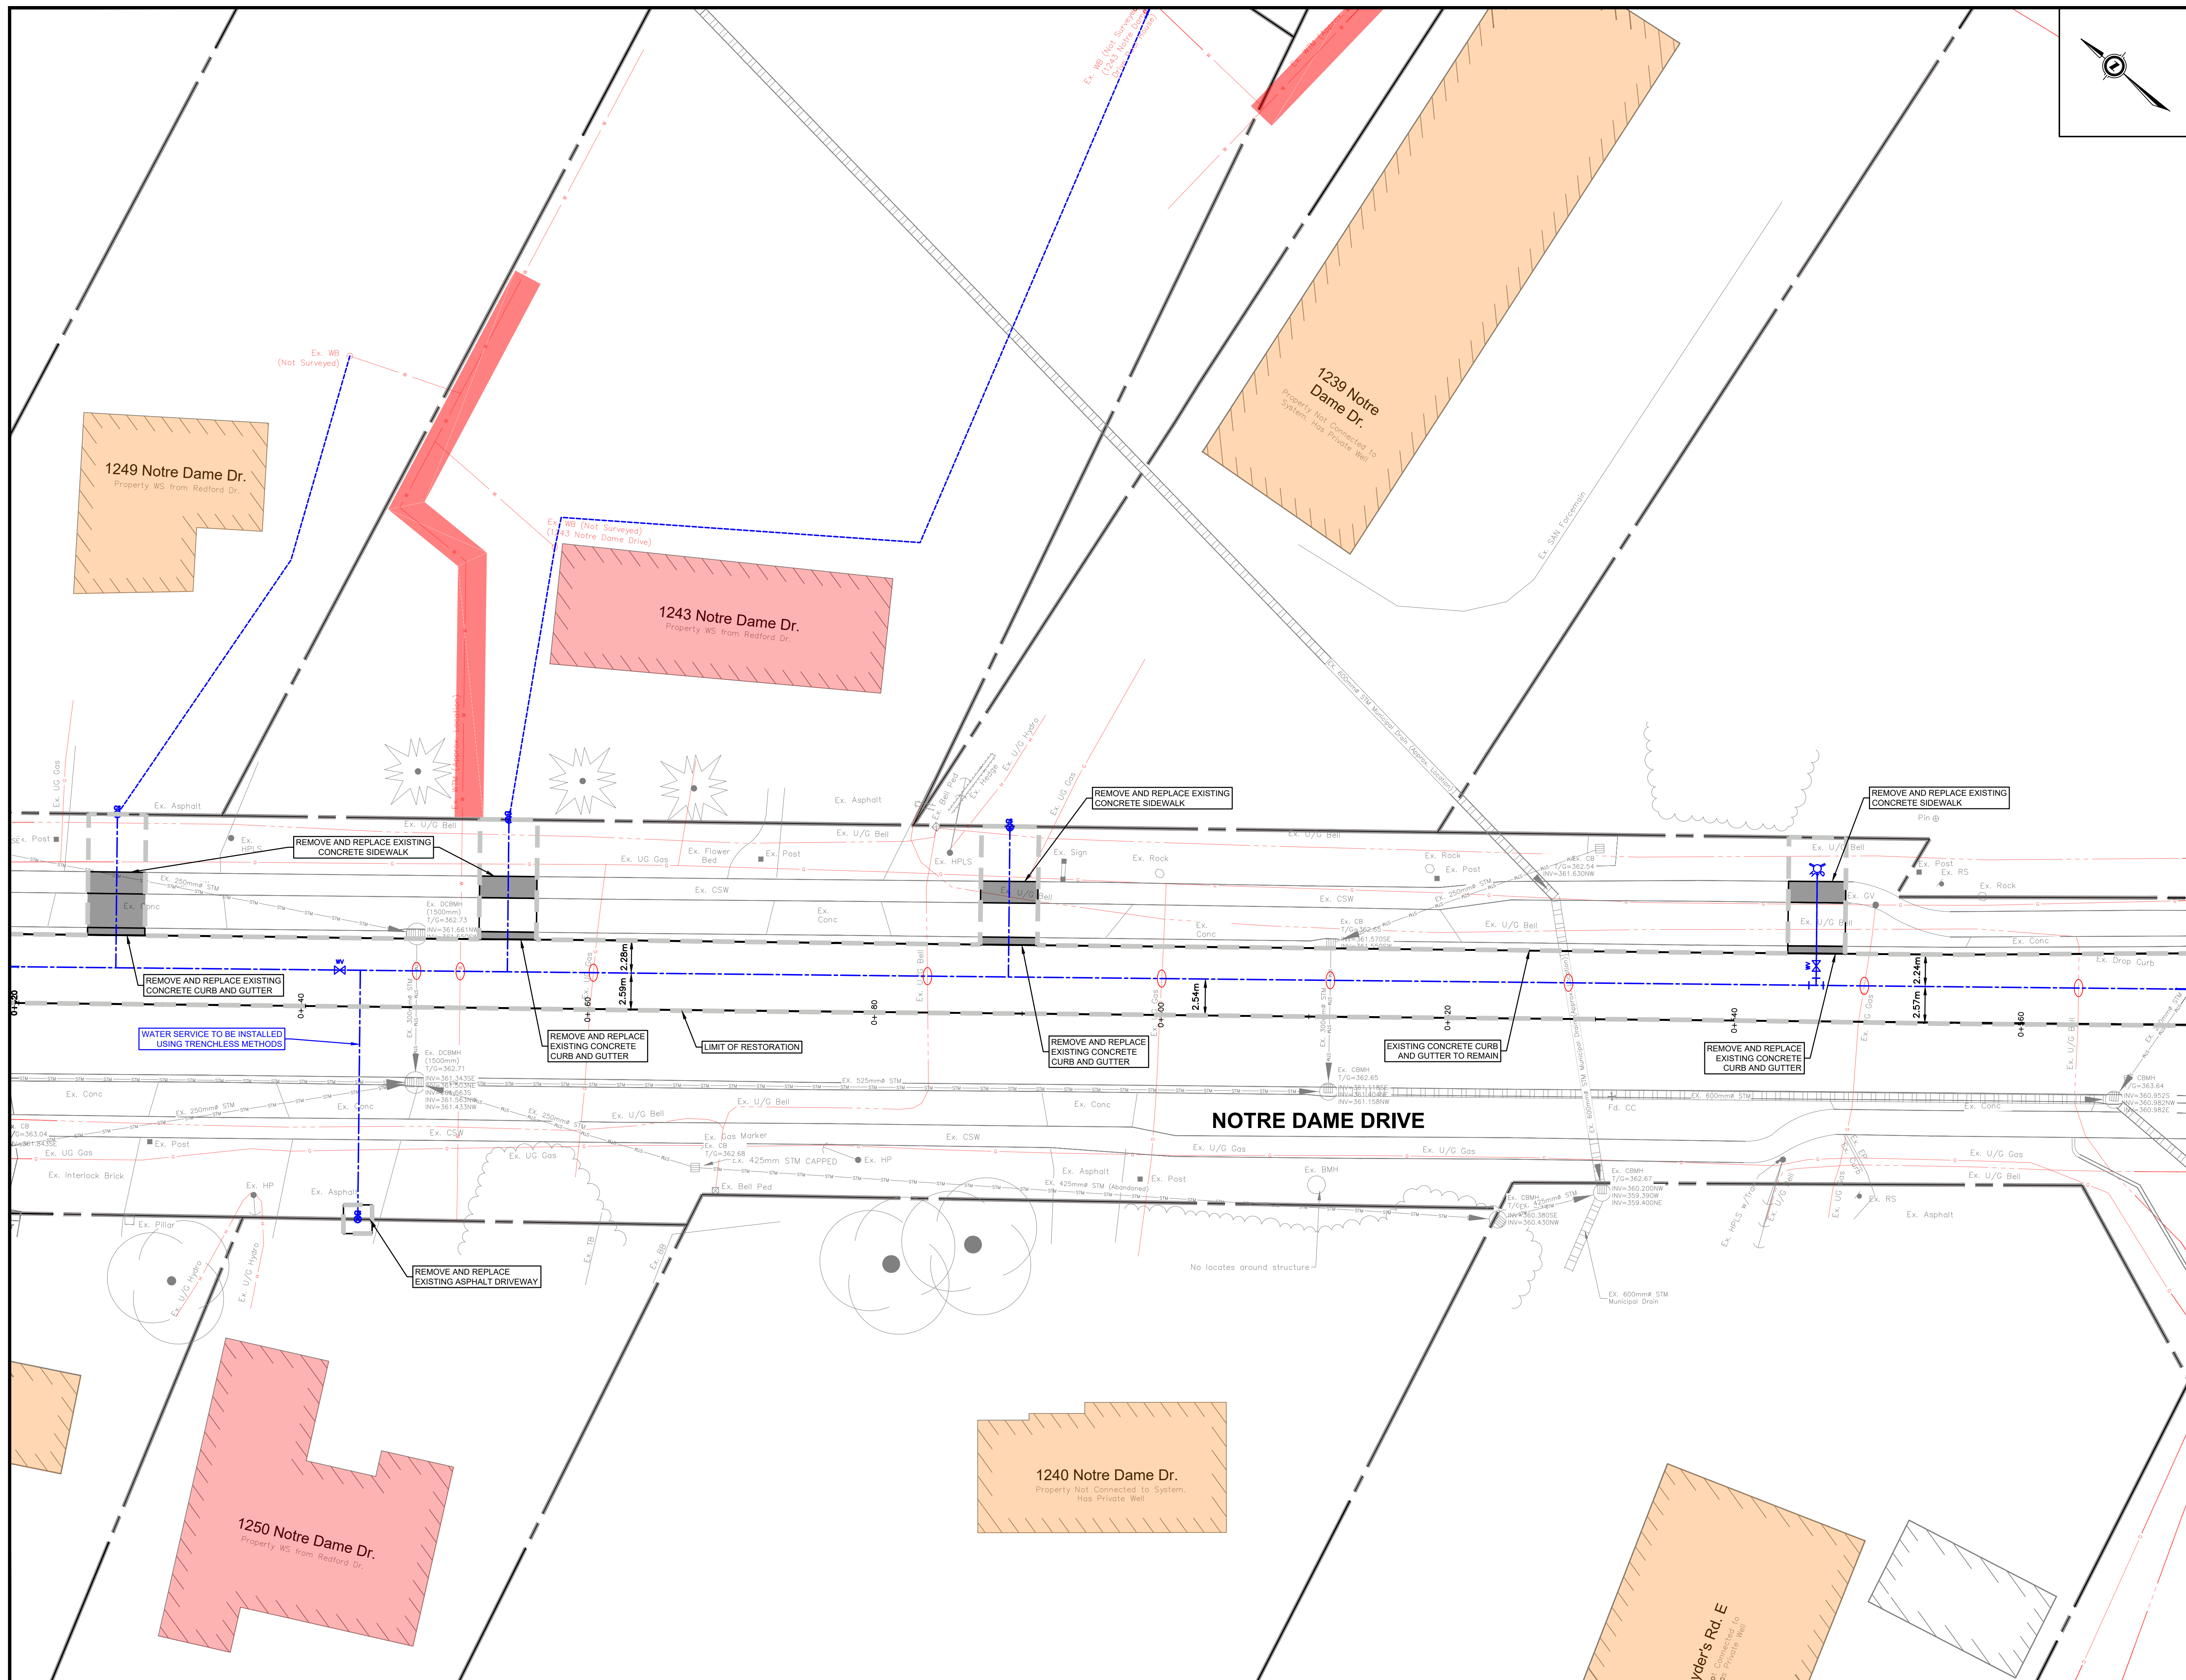

GENERAL NOTES

THE POSITION OF POLE LINES, CONDUITS, WATERMAINS, SEWERS AND OTHER UNDERGROUND AND ABOVE GROUND UTILITIES AND STRUCTURES ARE NOT NECESSARILY SHOWN ON THE CONTRACT DRAWINGS, AND WHERE SHOWN, THE ACCURACY OF THE POSITION OF SUCH UTILITIES AND STRUCTURES IS NOT GUARANTEED.

BEFORE STARTING WORK, THE CONTRACTOR(S) WILL PROVE THE POSITION OF ALL SUCH UTILITIES AND STRUCTURES AND WILL ASSUME LIABILITY FOR DAMAGE TO THEM.

ALL DIMENSIONS ARE IN METRES UNLESS OTHERWISE NOTED.

ALL DIMENSIONS RELATED TO CURB ARE FROM BASE OF CURB AT GUTTER.


- | | | | |
|---|----------------------------|---|--------------------------------|
| (TBA) | STRUCTURES TO BE ABANDONED |  | EX. TACTILE WARNING PLATE |
| (TBR) | STRUCTURES TO BE REMOVED |  | PROPOSED TACTILE WARNING PLATE |
| (P) | TREES TO BE PROTECTED |  | EX. ELEVATION |
| (X) | TREES TO BE REMOVED |  | PROP. ELEVATION |
|  | SEDIMENT CONTROL REQUIRED |  | STANDARD SERVICE |
| | |  | NOT SERVICE/AVAILABILITY |
| | |  | NON-STANDARD SERVICE |

GEODETIC BENCHMARK ELEV. = 365.566

BM WI49 RMW 371. TABLET SET IN CONC. RETAINING WALL ALONG TOP OF BRIDGE CARRYING REG RD 12 OVER HWY 7/8. TABLET IS SET IN W FACE OF S END OF WALL AT END OF STEEL GUIDE RAIL, 0.2m ABOVE CHAMFER AND 0.4m N OF S END OF WALL.

MUNICIPAL SERVICES:

EXISTING SANITARY SEWER
EXISTING STORM SEWER
EXISTING WATER MAIN
PROPOSED SANITARY SEWER
PROPOSED STORM SEWER
PROPOSED WATER MAIN

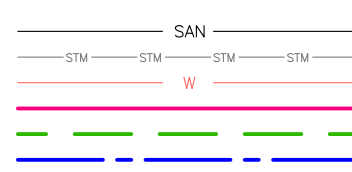

UTILITIES:

BELL TELEPHONE
ENBRIDGE GAS
HYDRO
HYDRO ONE
ROGERS COMMUNICATIONS

2	Revised per Region Comments	JAN. 19/26	D.
1	ISSUED FOR REGION APPROVAL	JAN. 07/26	D.

No.	DESCRIPTION	DATE	B
REVISIONS			



**THE CORPORATION OF THE
TOWNSHIP OF WILMOT
INFRASTRUCTURE SERVICES DEPARTMENT**

NOTRE DAME DRIVE

WATERMAIN CONSTRUCTION

CONTRACT RFT2026-XX

NOTRE DAME DRIVE

STA. 0+420 TO 0+571

PLAN

SCALE:
HORIZ: 1:20
VERT: 1:50

DATE: FEBRUARY 17, 2021

DRAWN BY
J.S.

DESIGNED
J.S.REVIEWED
D.R.

SHEET: _____ OF _____

ENGINEERS STAMP




[illegible]

[illegible]




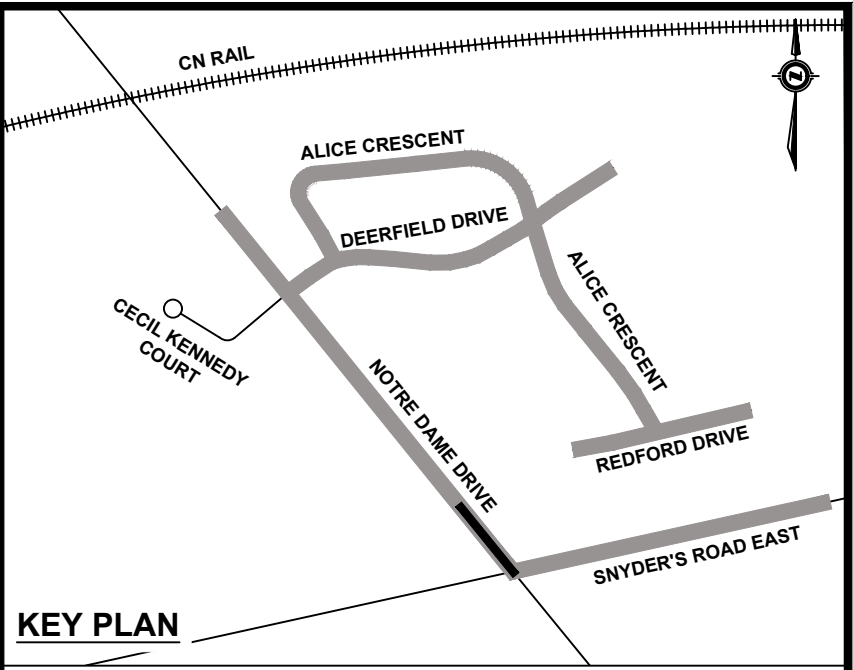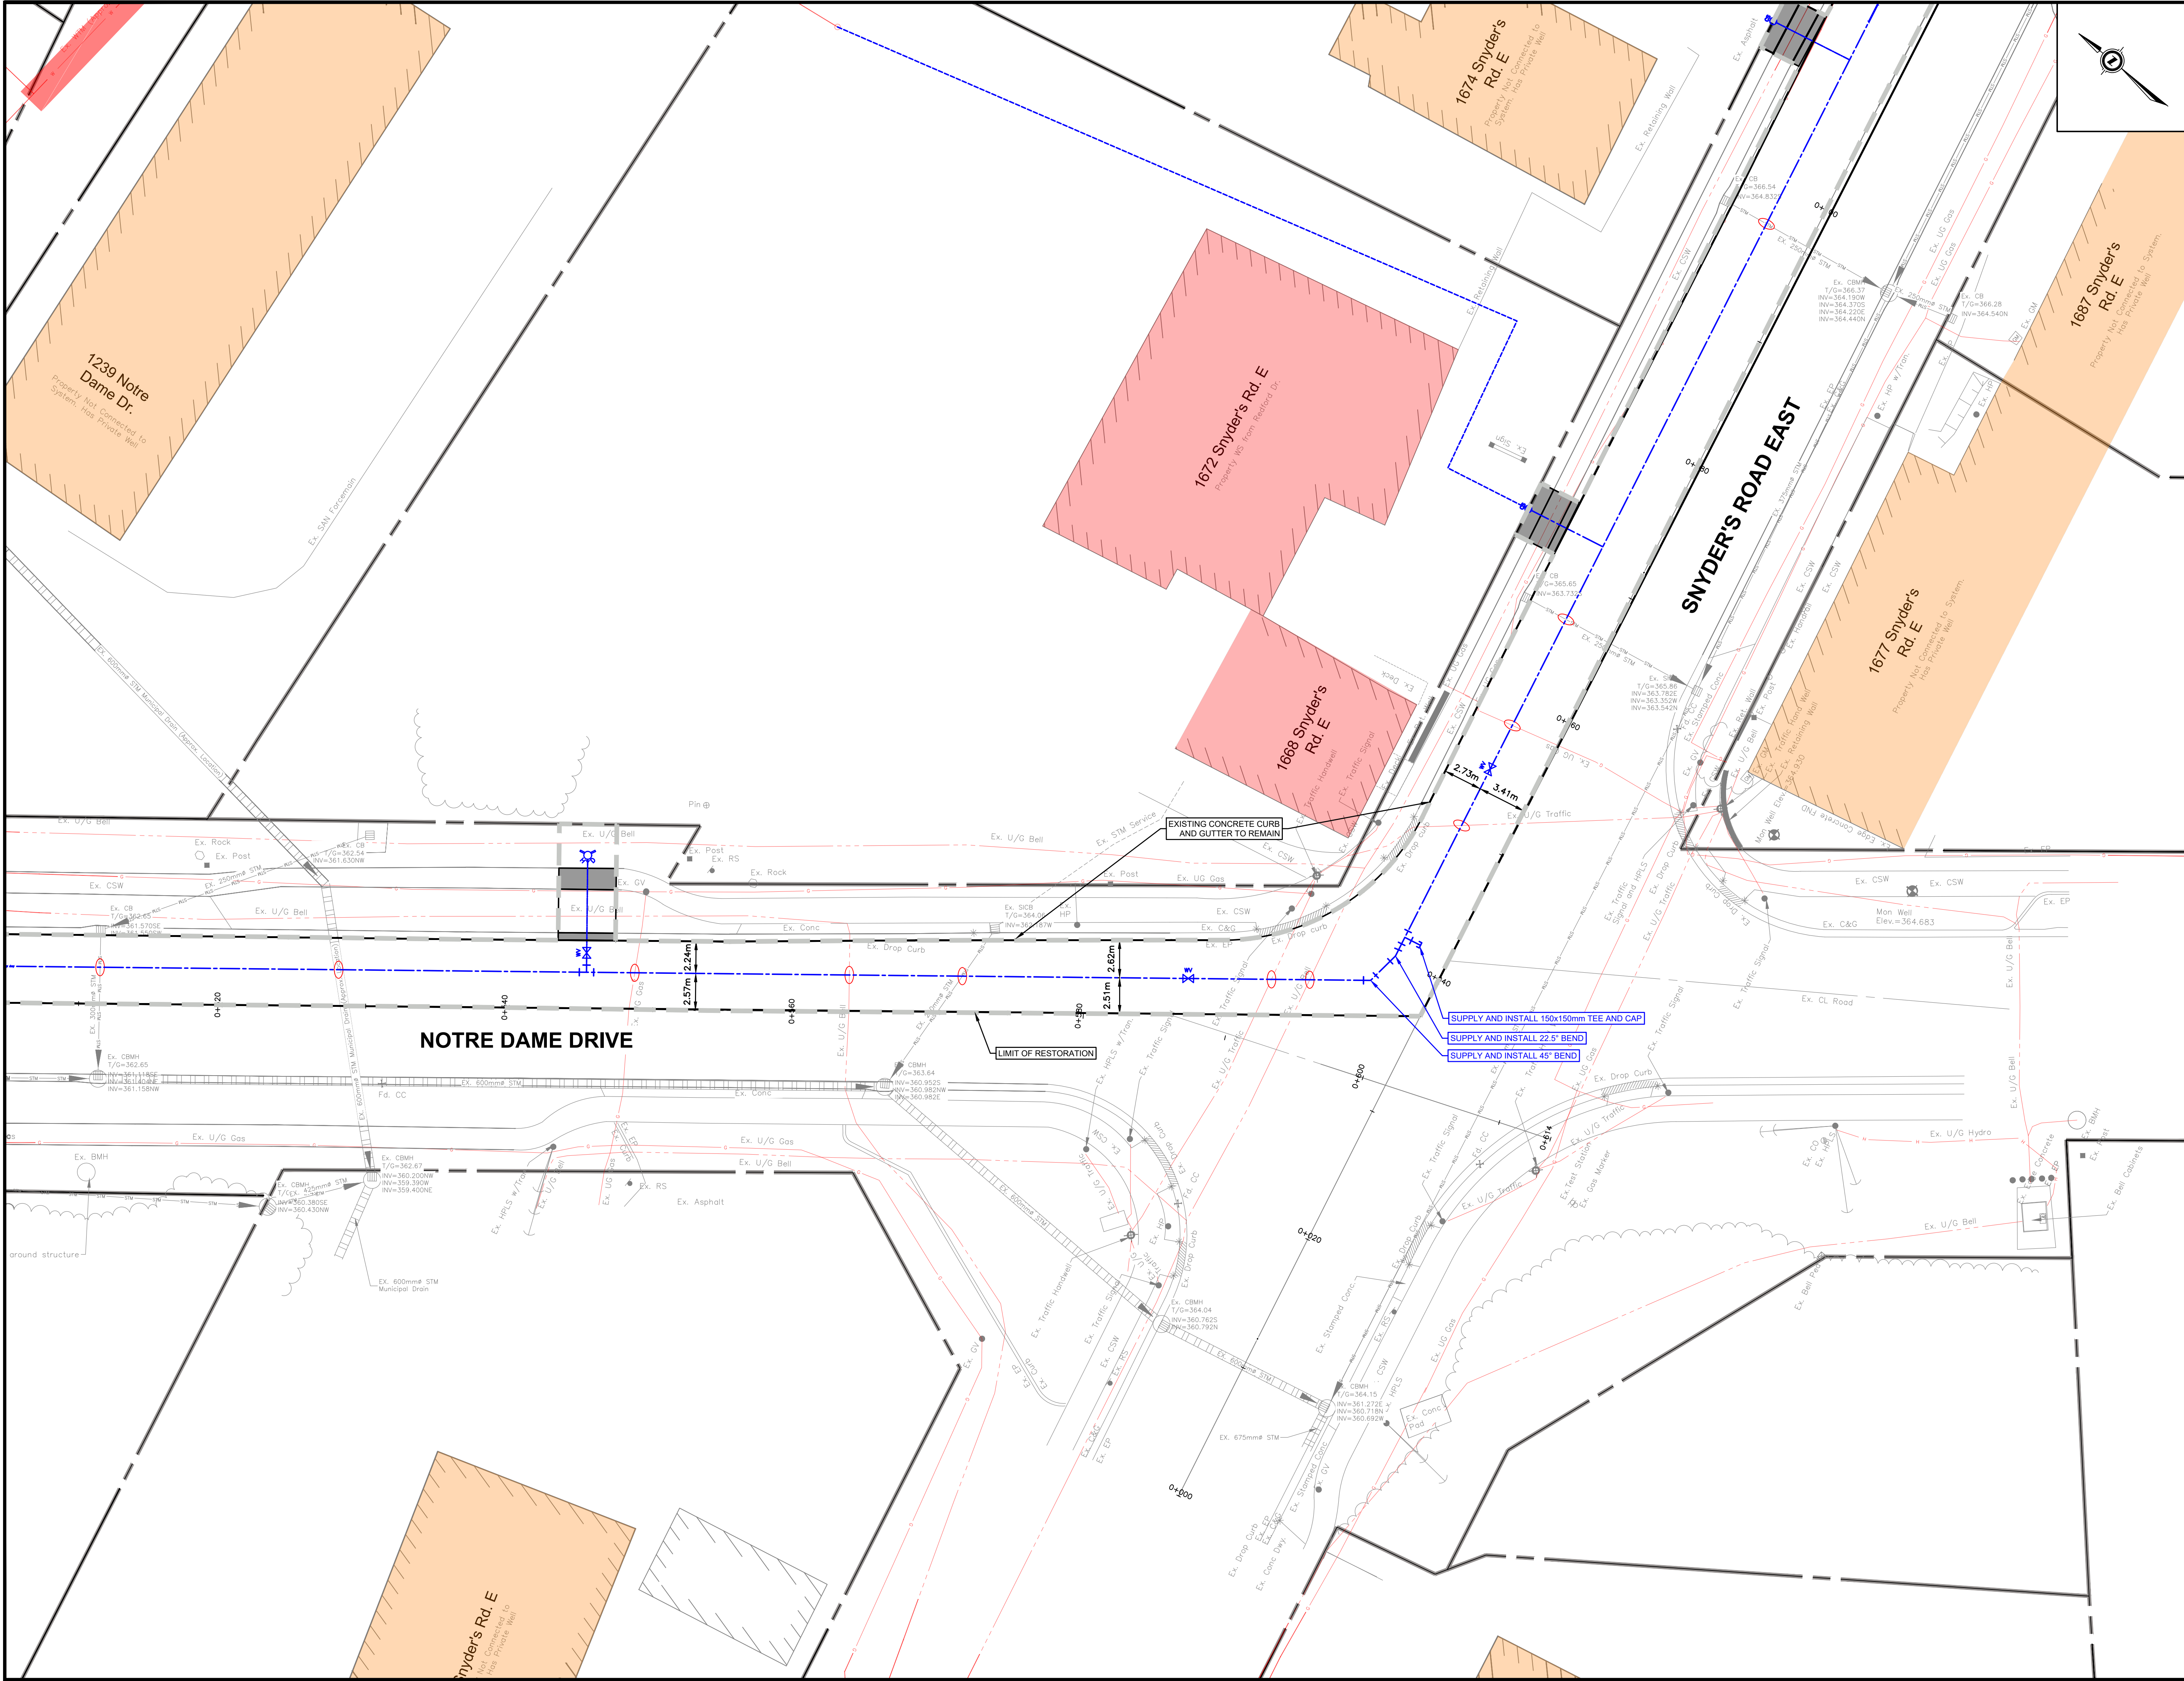

- GENERAL NOTES**
- THE POSITION OF POLE LINES, CONDUITS, WATERMAINS, SEWERS AND OTHER UNDERGROUND AND ABOVE GROUND UTILITIES AND STRUCTURES ARE NOT NECESSARILY SHOWN ON THE CONTRACT DRAWINGS, AND WHERE SHOWN, THE ACCURACY OF THE POSITION OF SUCH UTILITIES AND STRUCTURES IS NOT GUARANTEED.
- BEFORE STARTING WORK, THE CONTRACTOR(S) WILL PROVE THE POSITION OF ALL SUCH UTILITIES AND STRUCTURES AND WILL ASSUME LIABILITY FOR DAMAGE TO THEM.
- ALL DIMENSIONS ARE IN METRES UNLESS OTHERWISE NOTED.
- ALL DIMENSIONS RELATED TO CURB ARE FROM BASE OF CURB AT GUTTER.
- STRUCTURES TO BE ABANDONED
 - STRUCTURES TO BE REMOVED
 - TREES TO BE PROTECTED
 - TREES TO BE REMOVED
 - SEDIMENT CONTROL REQUIRED
 - EX. TACTILE WARNING PLATE
 - PROPOSED TACTILE WARNING PLATE
 - EX. ELEVATION
 - PROP. ELEVATION
 - STANDARD SERVICE
 - NOT SERVICED/ SERVICE AVAILABLE
 - NON-STANDARD SERVICE

GEODETIC BENCHMARK ELEV. = 365.566

BM W149 RMV 371. TABLE SET IN CONC. RETAINING WALL ALONG TOP OF BRIDGE CARRYING REG RD 12 OVER HWY 78. TABLE IS SET IN W FACE ON S END OF WALL AT END OF STEEL GUIDE RAIL, 0.2m ABOVE CHAMFER AND 0.4m N OF S END OF WALL.

- MUNICIPAL SERVICES:**
- EXISTING SANITARY SEWER
 - EXISTING STORM SEWER
 - EXISTING WATER MAIN
 - PROPOSED SANITARY SEWER
 - PROPOSED STORM SEWER
 - PROPOSED WATER MAIN
- UTILITIES:**
- BELL TELEPHONE
 - ENBRIDGE GAS
 - HYDRO
 - HYDRO ONE
 - ROGERS COMMUNICATIONS

No.	DESCRIPTION	DATE	BY
2	Revised per Region Comments	JAN. 19/26	D.R.
1	ISSUED FOR REGION APPROVAL	JAN. 07/26	D.R.

REVISIONS



THE CORPORATION OF THE TOWNSHIP OF WILMOT
INFRASTRUCTURE SERVICES DEPARTMENT

NOTRE DAME DRIVE




WATERMAIN CONSTRUCTION

CONTRACT RFT2026-XX

NOTRE DAME DRIVE

STA. 0+505 TO 0+614

PLAN	
SCALE:	HORIZ. 1:200 VERT. 1:50
DATE:	FEBRUARY 17, 2026
DRAWN BY:	J.S.
DESIGNED BY:	J.S.
REVIEWED BY:	D.R.
SHEET:	OF

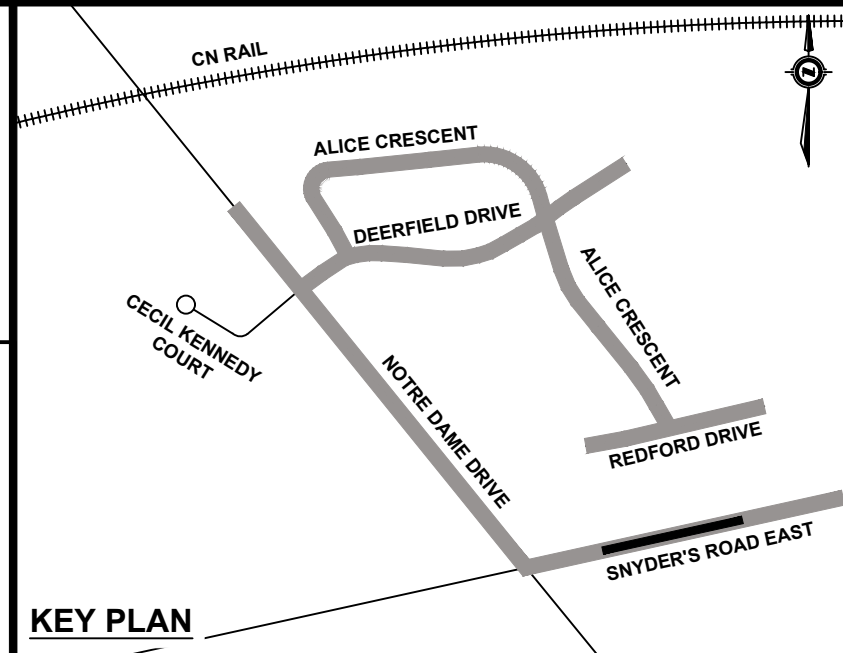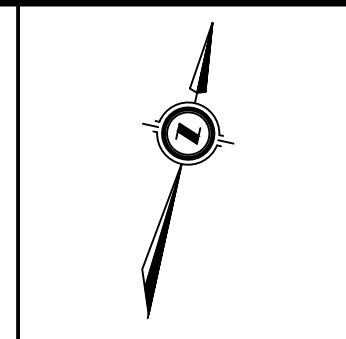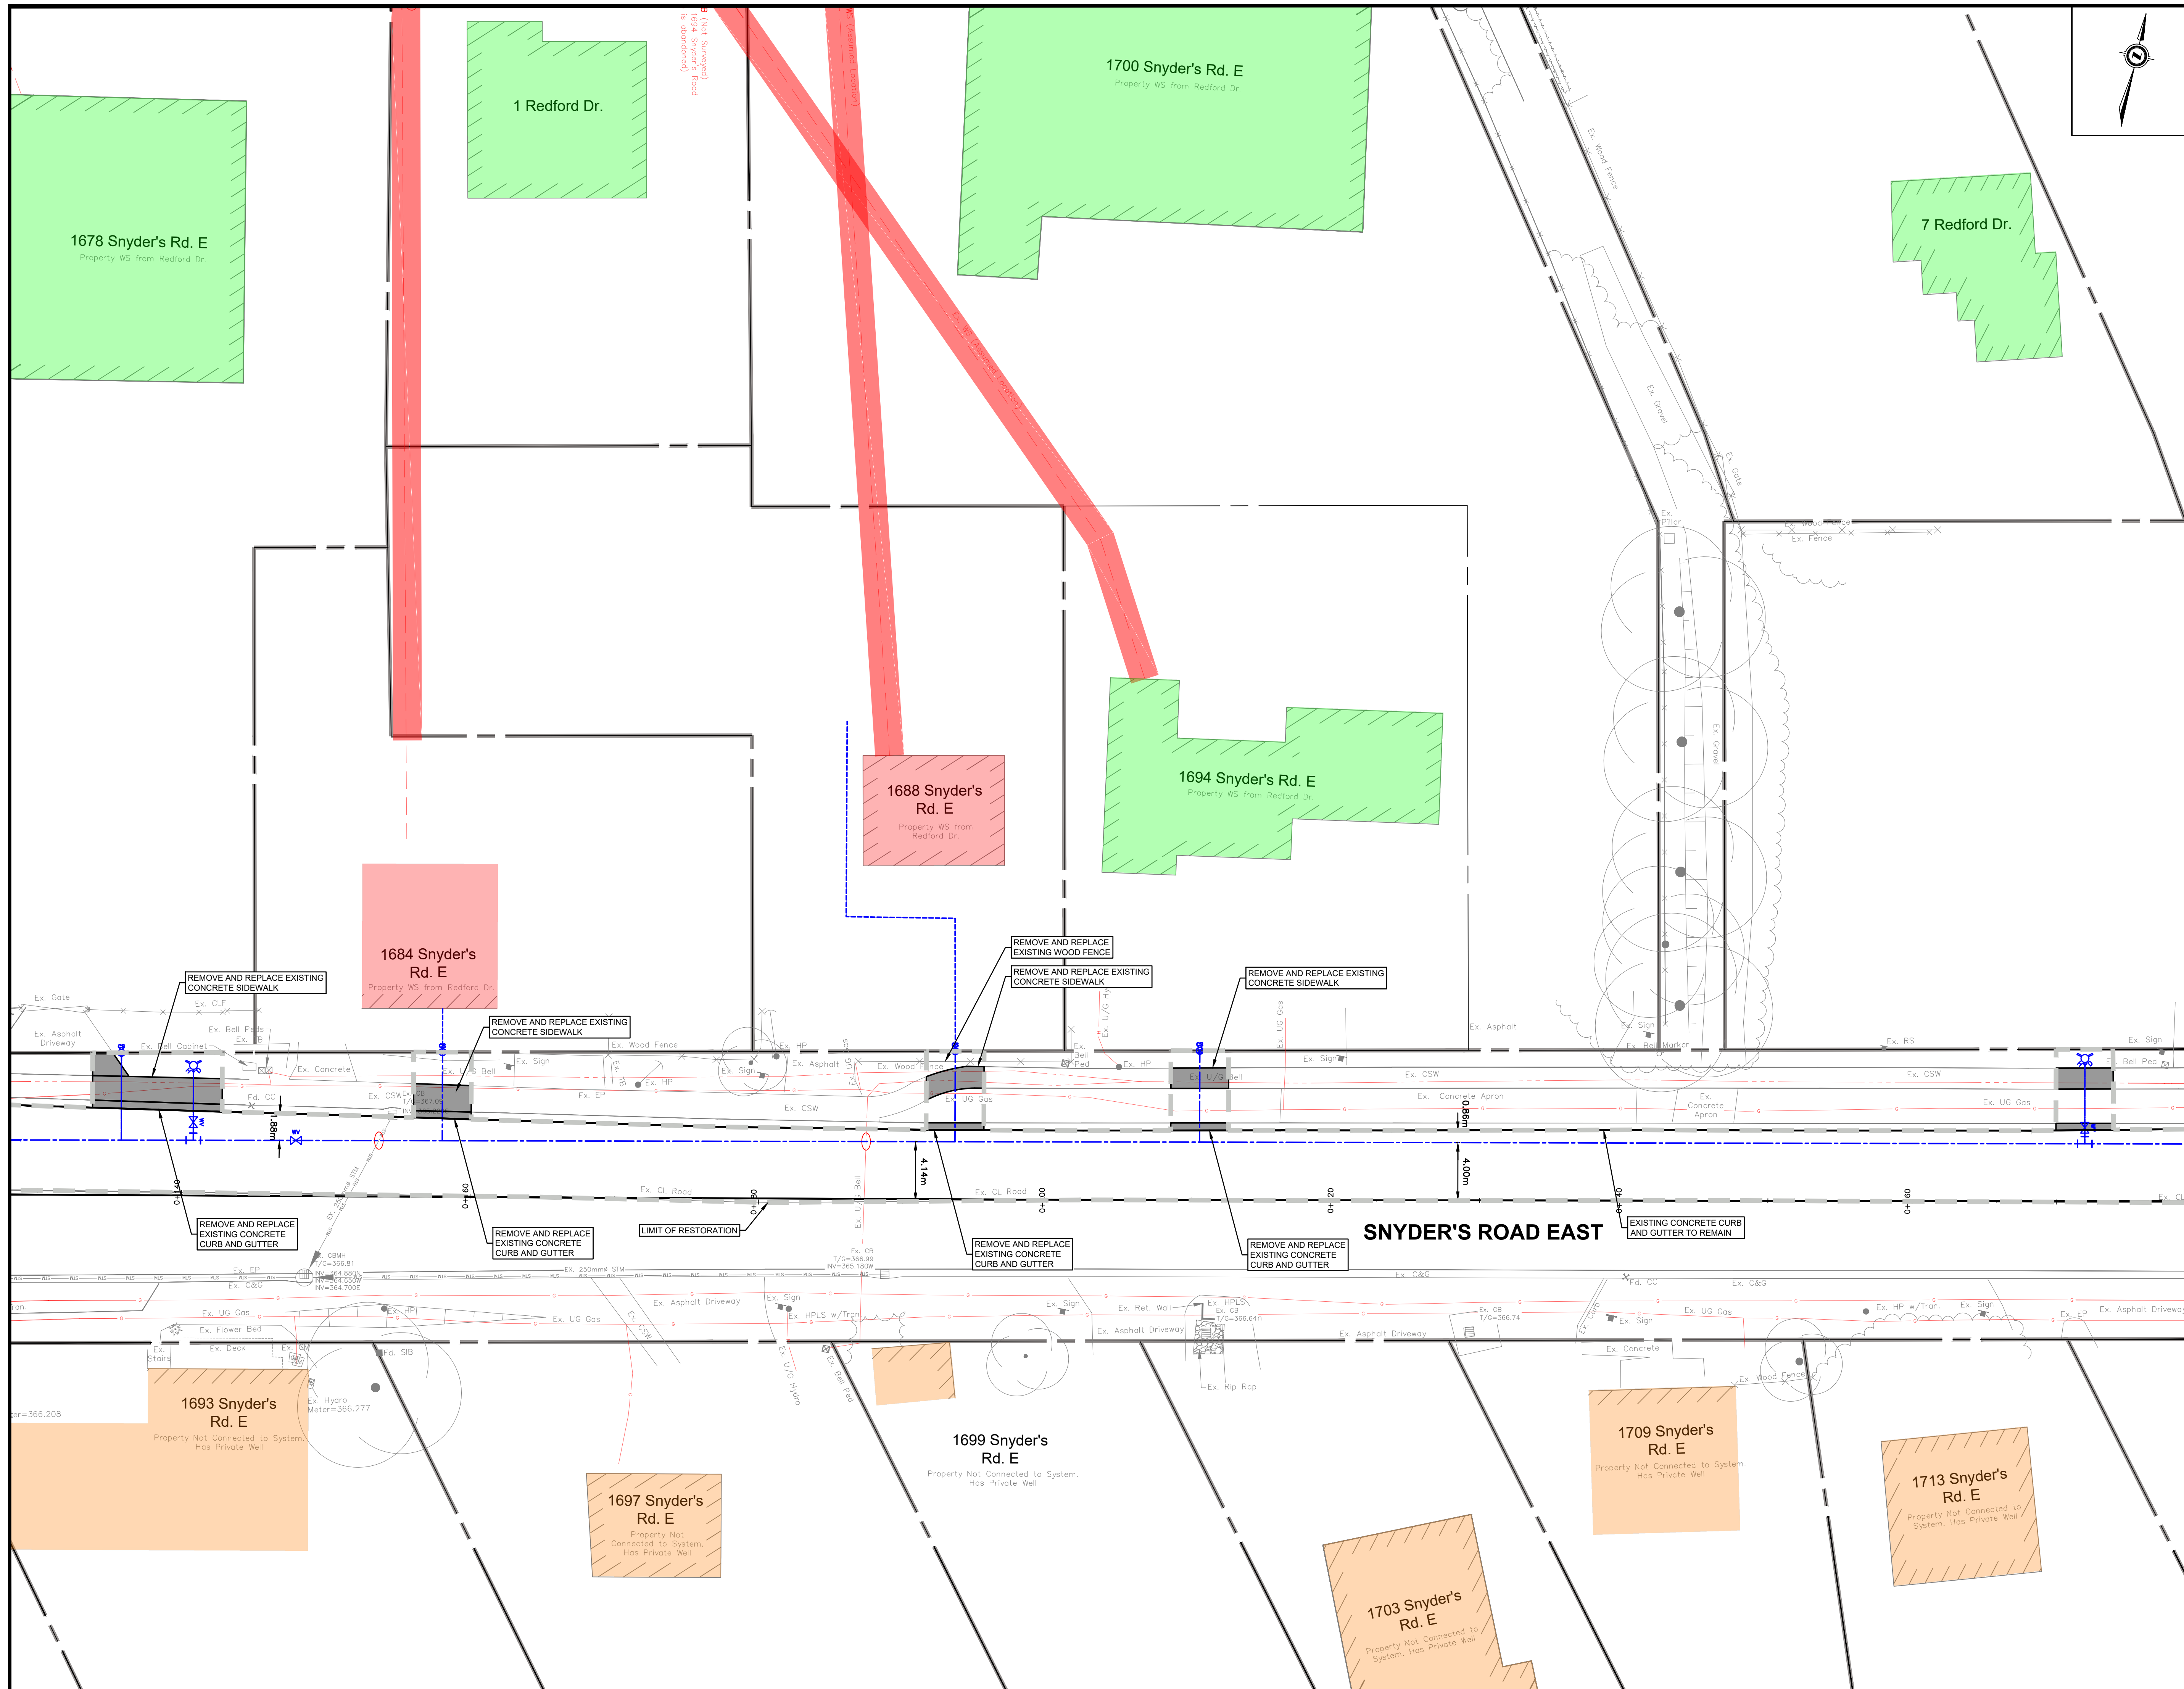

KEY PLAN

GENERAL NOTES

THE POSITION OF POLE LINES, CONDUITS, WATERMAINS, SEWERS AND OTHER UNDERGROUND AND ABOVE GROUND UTILITIES AND STRUCTURES ARE NOT NECESSARILY SHOWN ON THE CONTRACT DRAWINGS, AND WHERE SHOWN, THE ACCURACY OF THE POSITION OF SUCH UTILITIES AND STRUCTURES IS NOT GUARANTEED.

BEFORE STARTING WORK, THE CONTRACTOR(S) WILL PROVE THE POSITION OF ALL SUCH UTILITIES AND STRUCTURES AND WILL ASSUME LIABILITY FOR DAMAGE TO THEM.

ALL DIMENSIONS ARE IN METRES UNLESS OTHERWISE NOTED.

ALL DIMENSIONS RELATED TO CURB ARE FROM BASE OF CURB AT GUTTER.


- | | | | |
|---|----------------------------|--|------------------------------------|
|  | STRUCTURES TO BE ABANDONED |  | EX. TACTILE WARMING PLATE |
|  | STRUCTURES TO BE REMOVED |  | PROPOSED TACTILE WARMING PLATE |
|  | TREES TO BE PROTECTED | 361.560
 | EX. ELEVATION
PROP. ELEVATION |
|  | TREES TO BE REMOVED |  | STANDARD SERVICE |
|  | SEDIMENT CONTROL REQUIRED |  | NOT SERVICED/
SERVICE AVAILABLE |
| | |  | NON-STANDARD |

GEODETIC BENCHMARK ELEV. = 365.566

BM WI49 RMW 371. TABLET SET IN CONC. RETAINING WALL ALONG TOP OF BRIDGE CARRYING REG RD 12 OVER HWY 7/8. TABLET IS SET IN W FACE ON S END OF WALL AT END OF STEEL GUIDE RAIL, 0.2m ABOVE CHAMFER AND 0.4m N OF S END OF WALL.

MUNICIPAL SERVICES:

EXISTING SANITARY SEWER
EXISTING STORM SEWER
EXISTING WATER MAIN
PROPOSED SANITARY SEWER
PROPOSED STORM SEWER
PROPOSED WATER MAIN

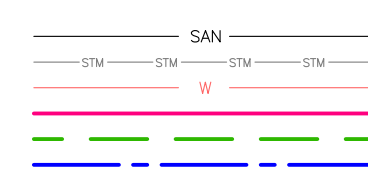

UTILITIES:

BELL TELEPHONE
ENBRIDGE GAS
HYDRO
HYDRO ONE
ROGERS COMMUNICATIONS

2	Revised per Region Comments	JAN. 19/26	D.R.
1	ISSUED FOR REGION APPROVAL	JAN. 07/26	D.R.

No.	DESCRIPTION	DATE	BY
-----	-------------	------	----

REVISIONS



THE CORPORATION OF THE
TOWNSHIP OF WILMOT
INFRASTRUCTURE SERVICES DEPARTMENT

SNYDER'S ROAD EAST

WATERMAIN CONSTRUCTION

CONTRACT RFT2026-XX

SNYDER'S ROAD EAST

STA. 0+129 TO 0+280

PLAN

SCALE:
HORIZ: 1:20
VERT: 1:50


DATE: FEBRUARY 17, 2021

DRAWN BY:
J.S.

DESIGNED BY:
J.S.

REVIEWED BY:
D.R.

SHEET: _____ OF _____

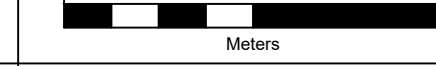

ENGINEERS STAMP

