


PRESTON PARKWAY

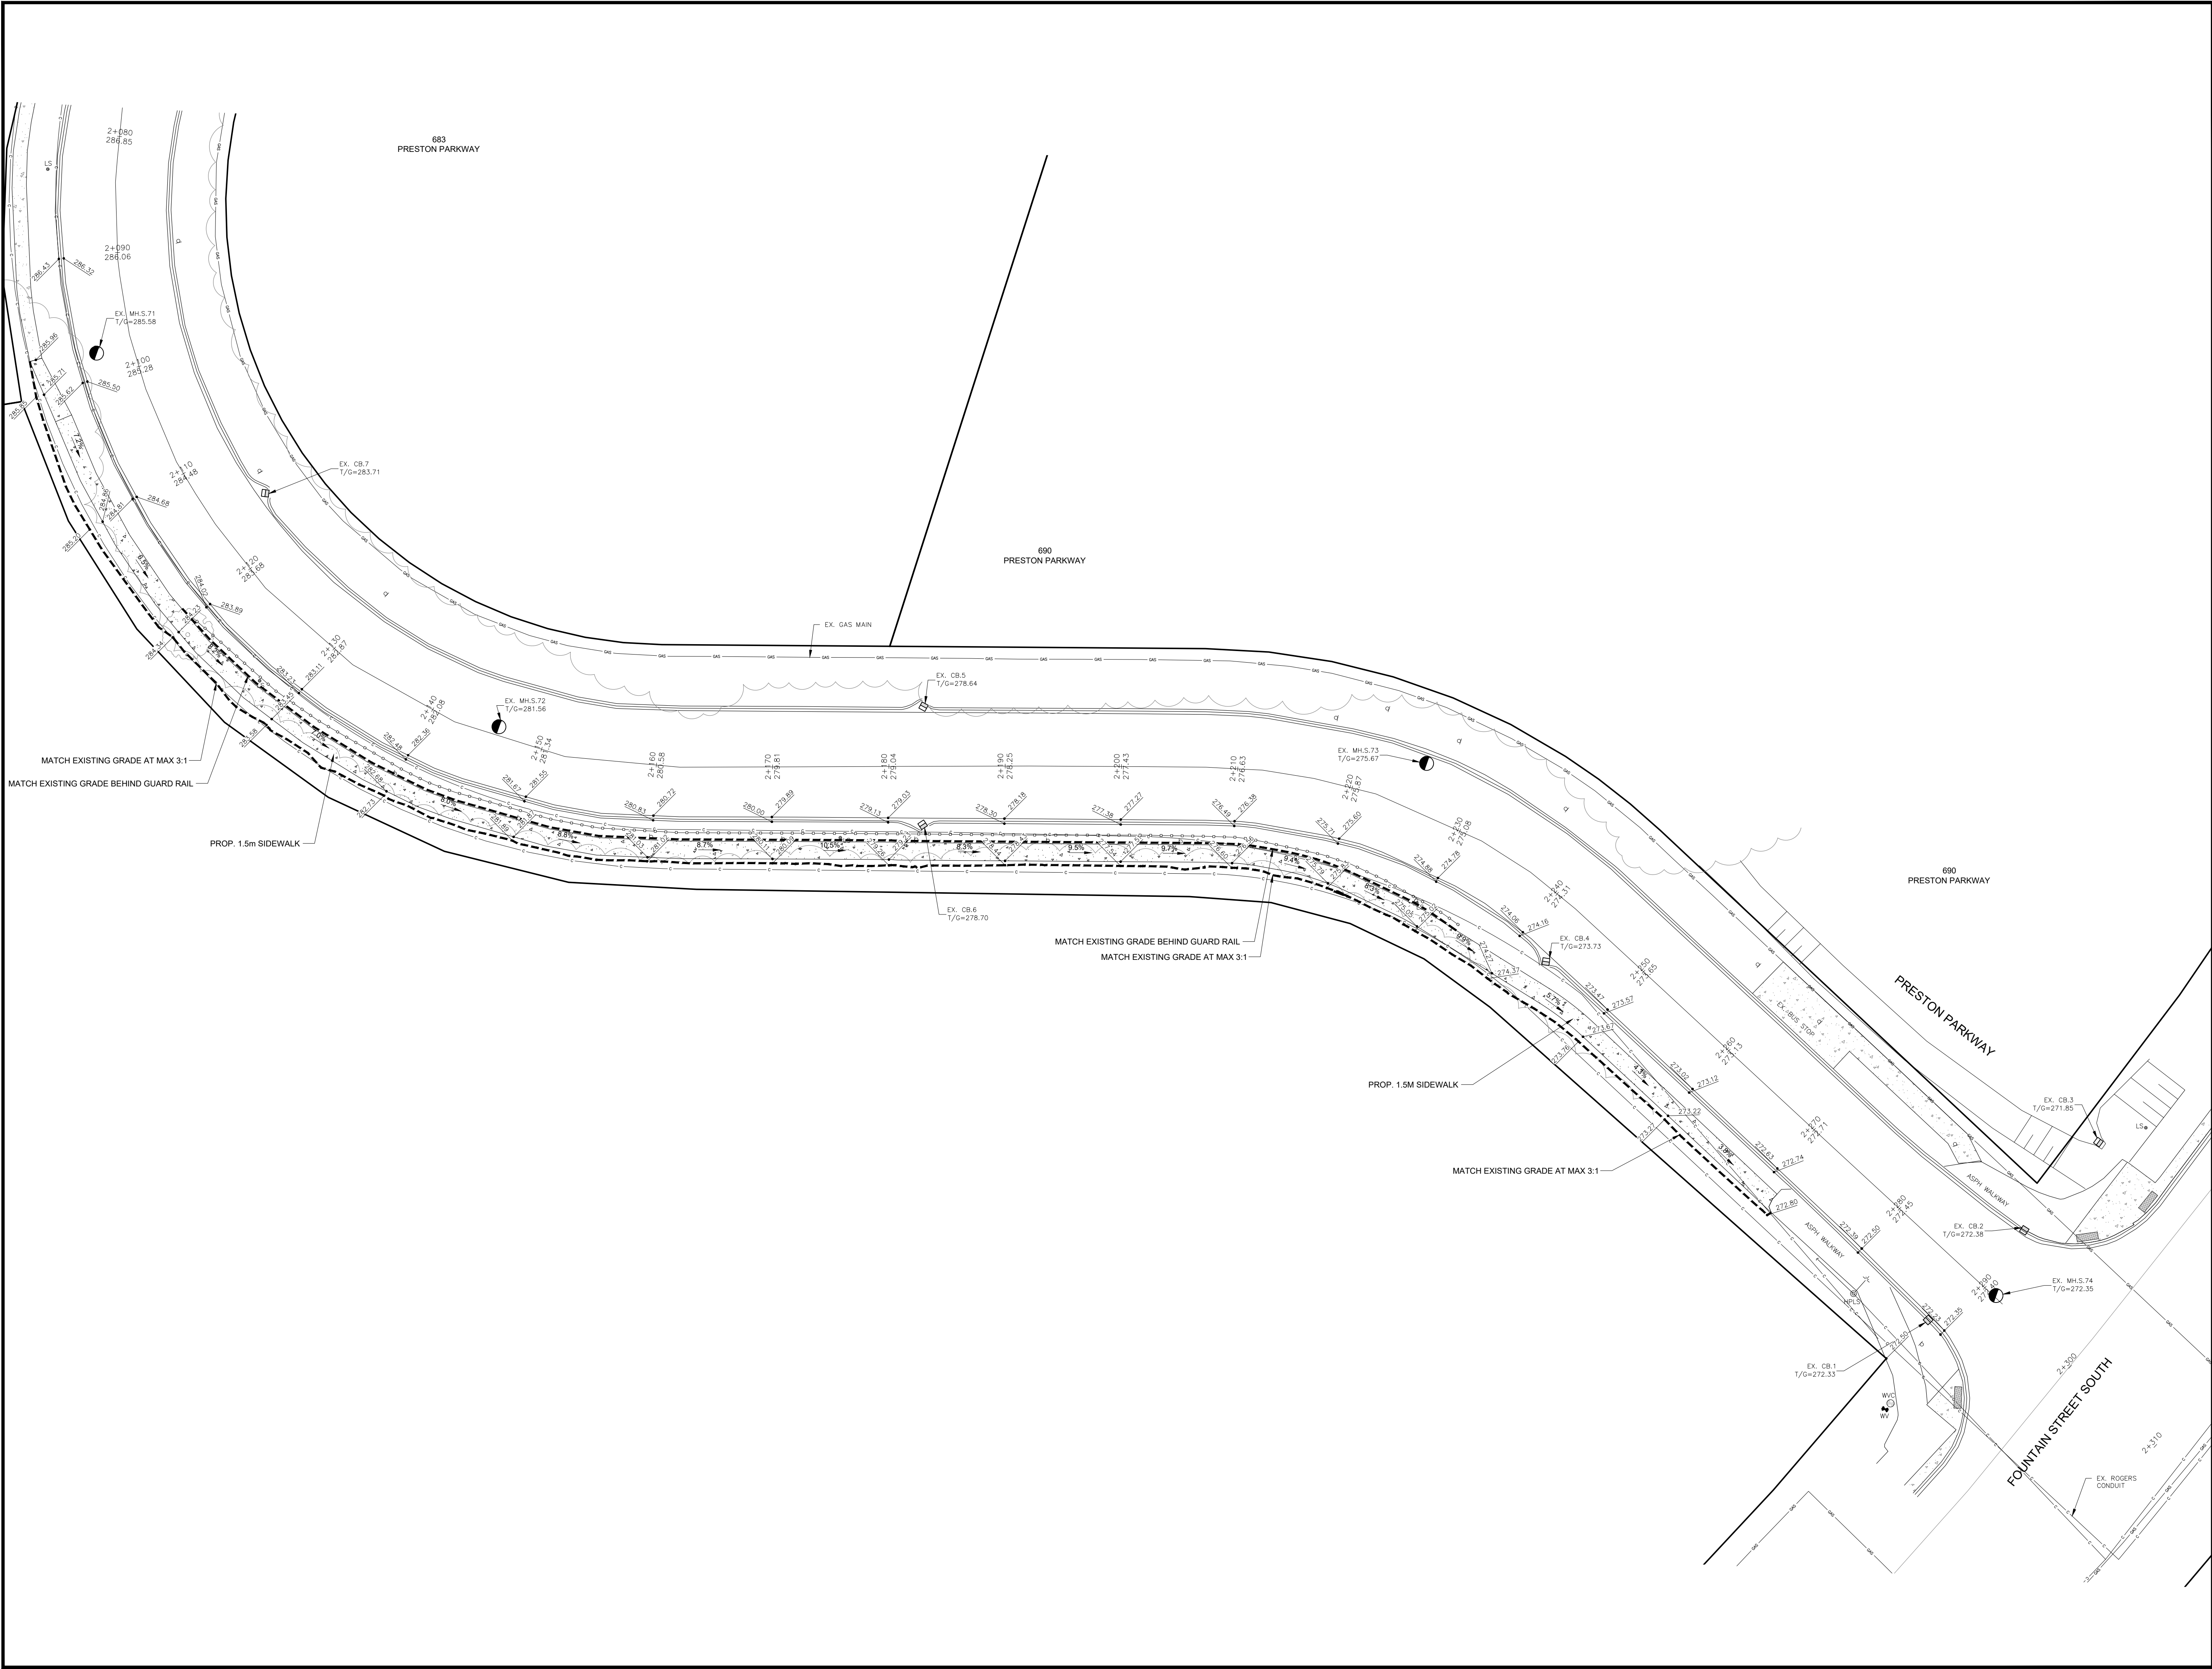



THE PARCEL INFORMATION SHOWN ON THIS MAP IS COMPILED FROM VARIOUS SOURCES & IS NOT WARRANTED AS TO ITS ACCURACY BY THE MUNICIPALITY. USERS ARE REMINDED THAT LOT SIZES & LEGAL DESCRIPTIONS MUST BE CONFIRMED AT THE LAND REGISTRY OFFICE. THIS IS NOT A LEGAL DOCUMENT.

THE POSITION OF POLE LINES, CONDUITS, WATERMANS, SINKERS, & OTHER UNDERGROUND & ABOVE GROUND UTILITIES & STRUCTURES IS NOT NECESSARILY SHOWN ON THE CONTRACT DRAWINGS & WHERE SHOWN, THE ACCURACY OF POSITION IS NOT GUARANTEED. BEFORE STARTING WORK, THE CONTRACTOR SHALL INFORM HIMSELF OF THE EXACT LOCATION OF ALL SUCH UTILITIES & STRUCTURES & SHALL ASSUME ALL LIABILITY FOR DAMAGE TO THEM.

2.	ISSUED FOR PUBLIC MEETING	S.J.P.	04/16/2024
1.	ISSUED FOR 30% DESIGN	S.J.P.	03/25/2024
REVISION		BY	DATE





















STAMP

SURVEY DATA:		DRAWING INFORMATION:	
SURVEY BY:	MF	DRAWN BY:	R.M.
	2021-10-13	DATE:	2024-03-25
FIELD BOOK:	10945A	DESIGN BY:	S.J.P.
REQUISITION NO:	10945A	DATE:	
CHECKED BY:		CHECKED BY:	
		DATE:	



PRESTON PKWY
FOUNTAIN ST S. TO WOODS LANE
STA. 2+080 TO STA. 2+300
- PROPOSED GRADING PLAN -

DATE OF CONSTRUCTION: XX/XX/XX	PROJECT ID: 423159
SCALE: HORIZONTAL: 1:250 VERTICAL:	DRAWING NO: 3

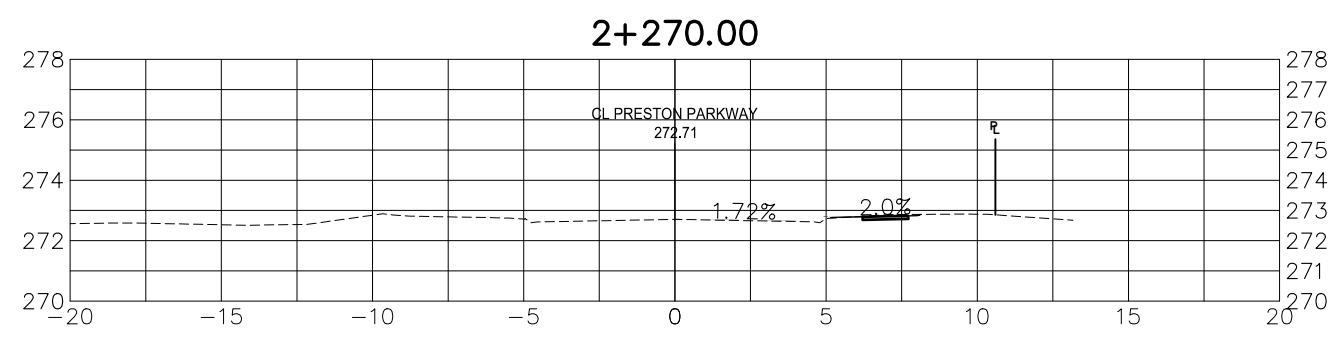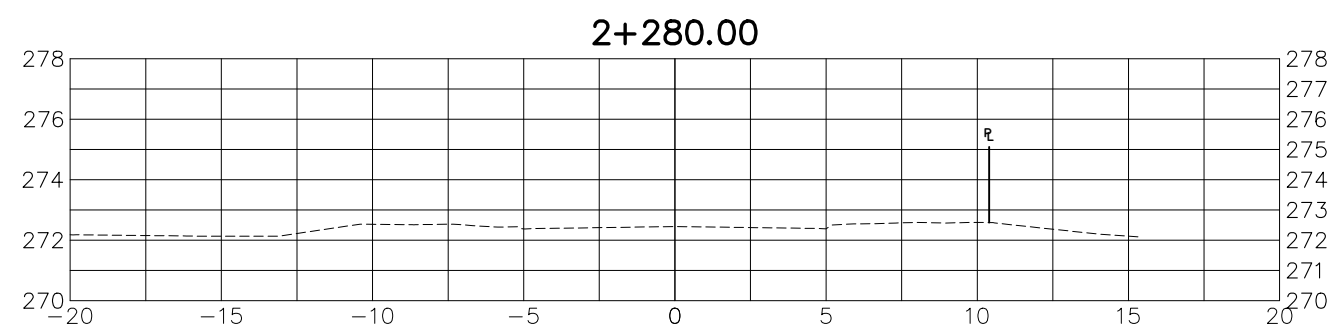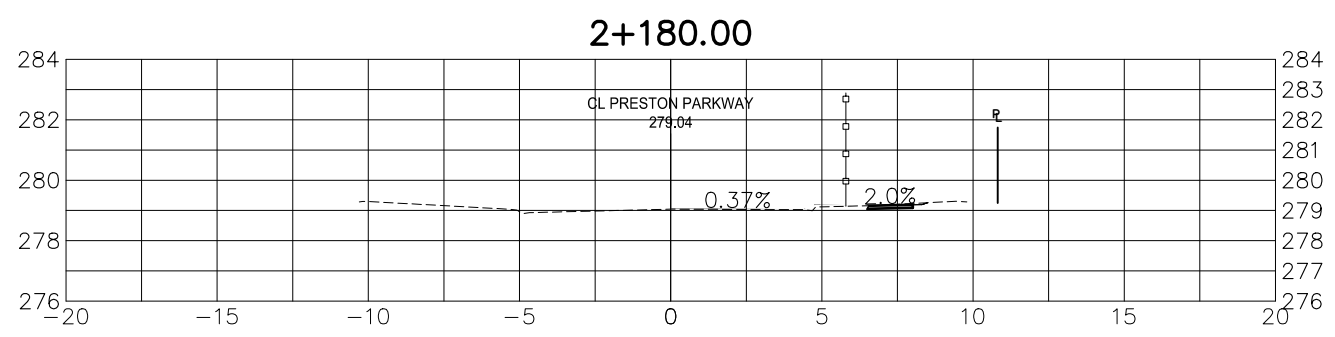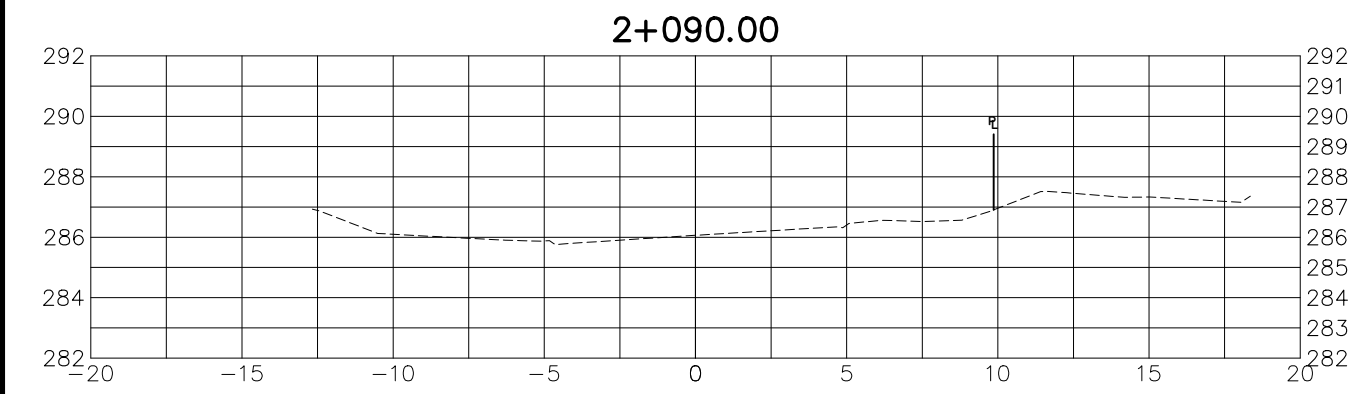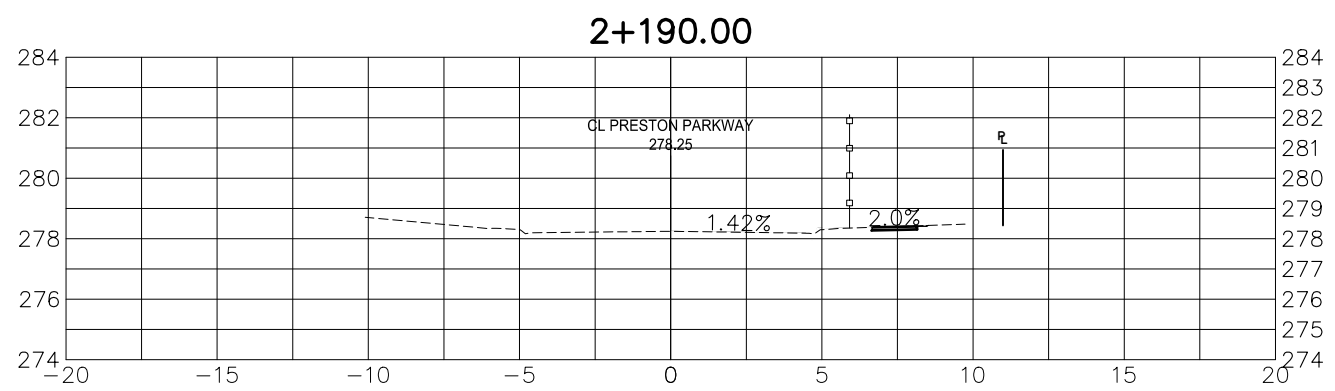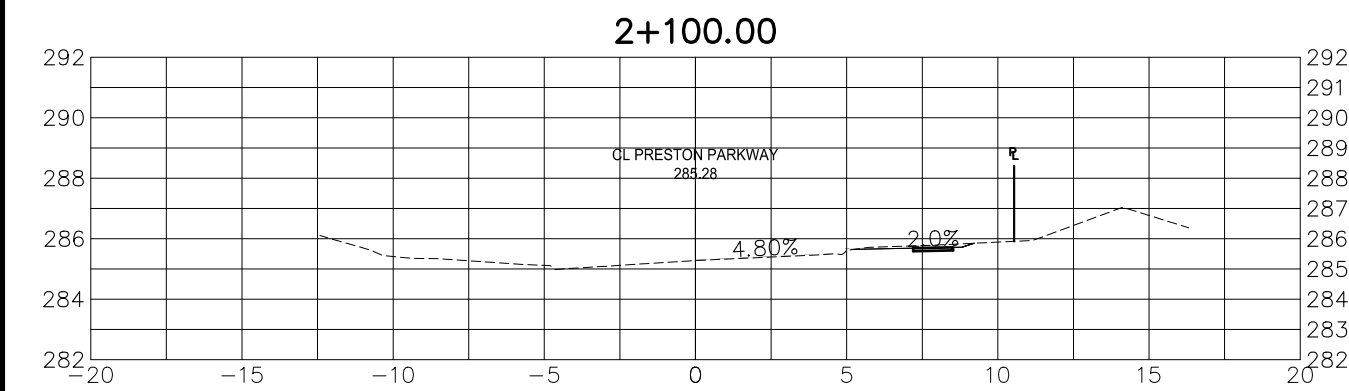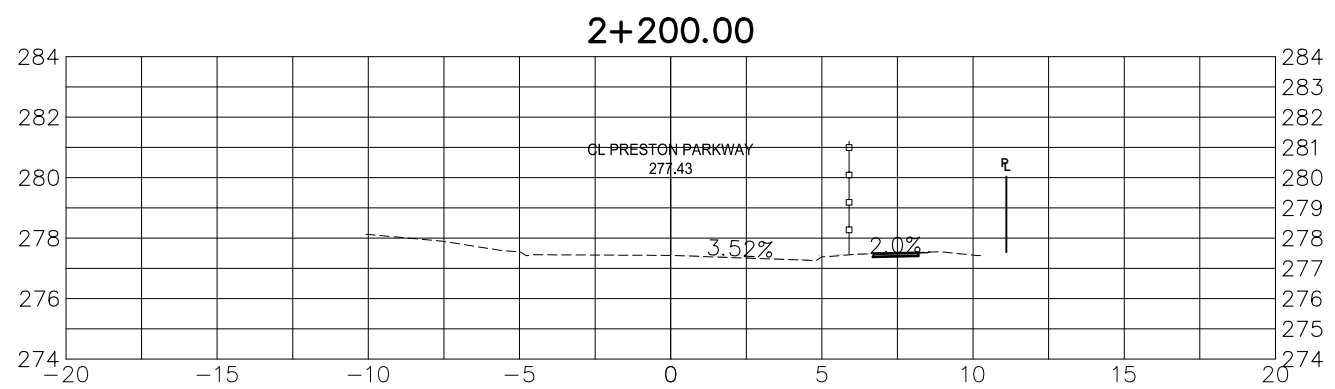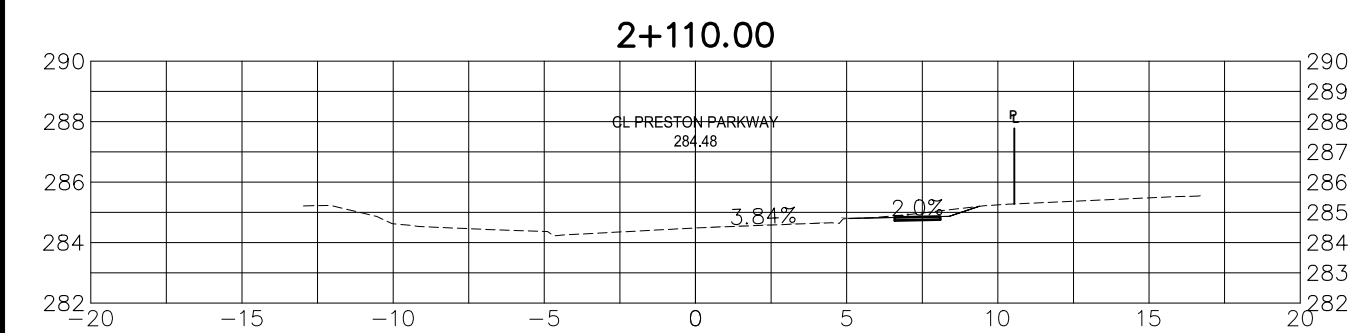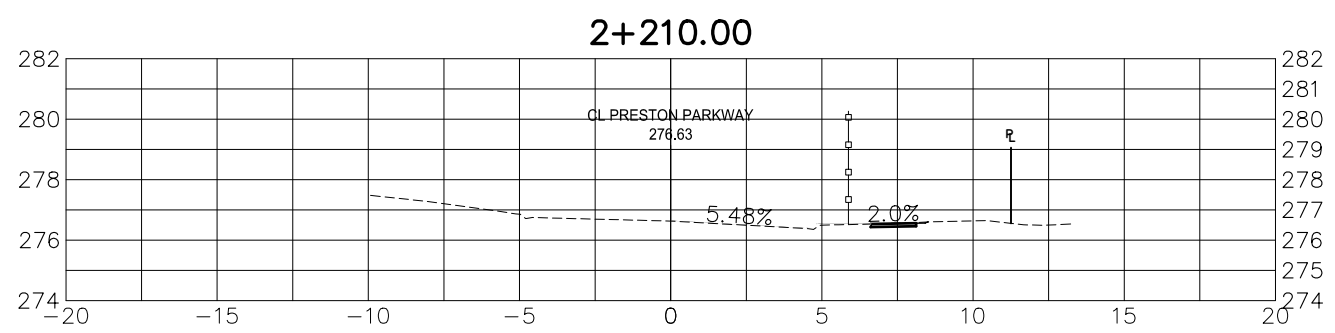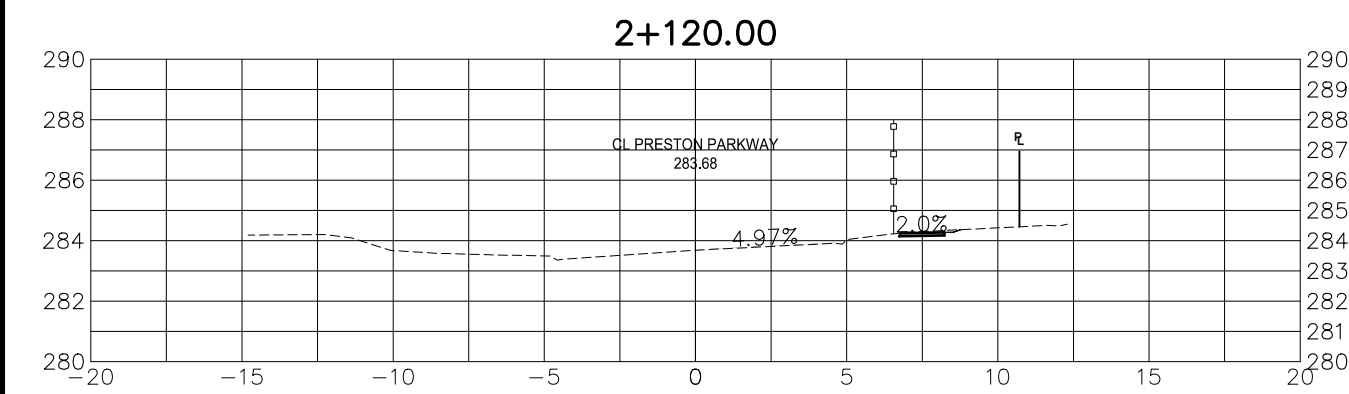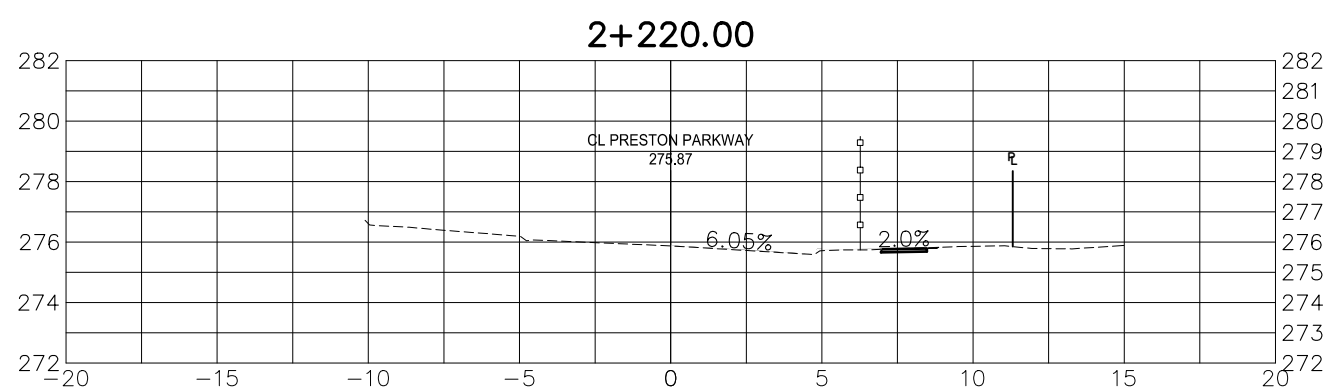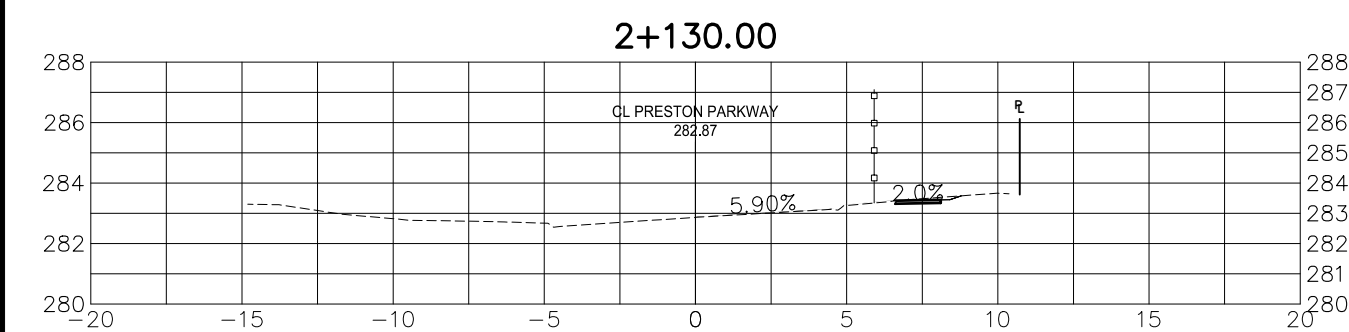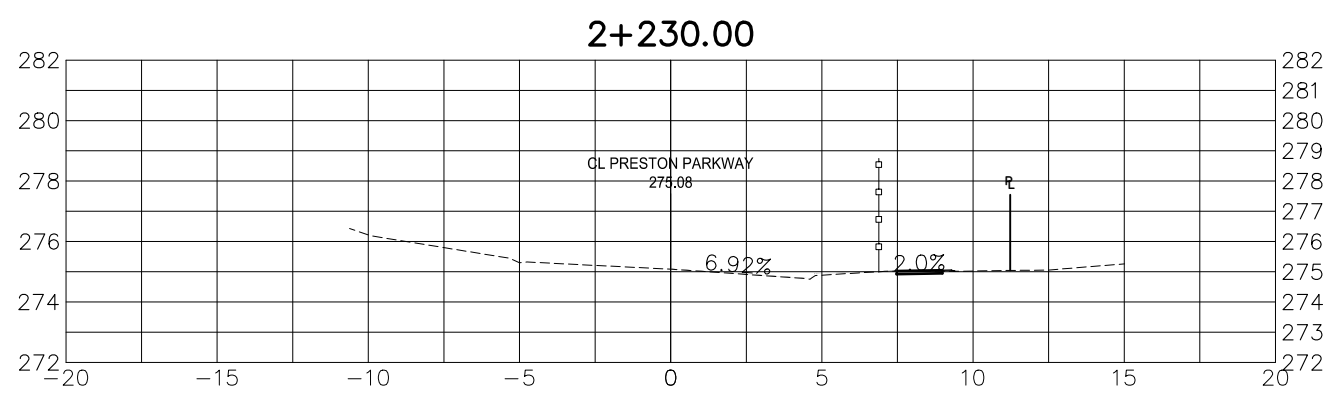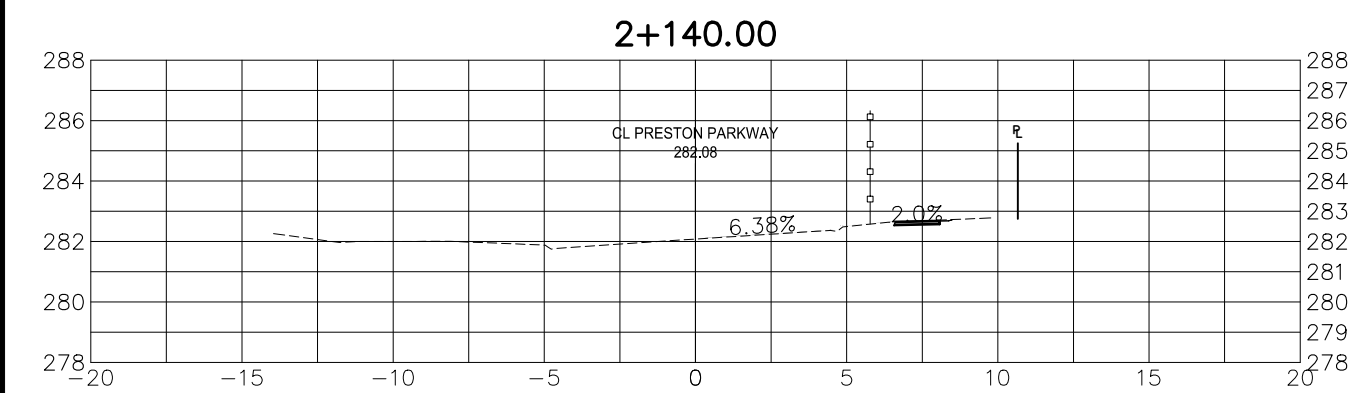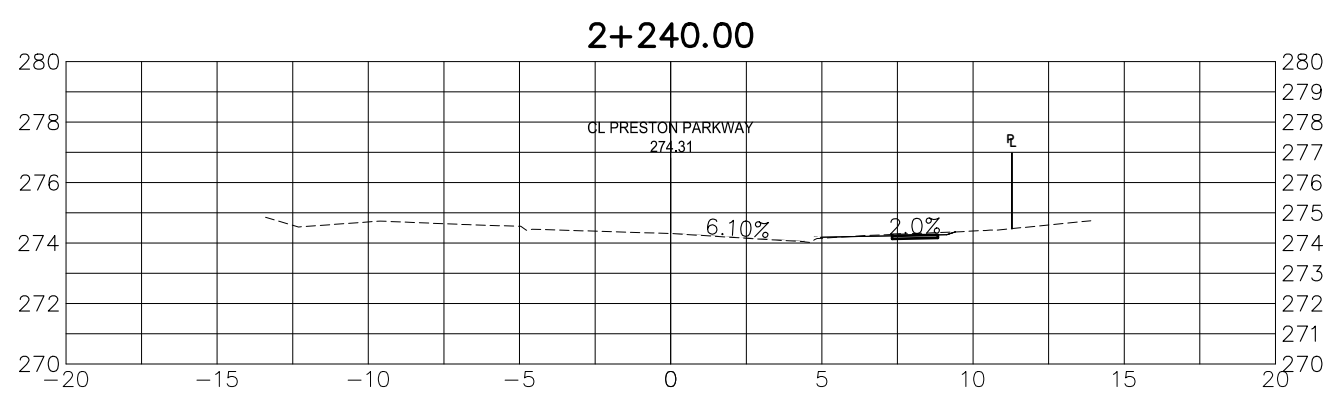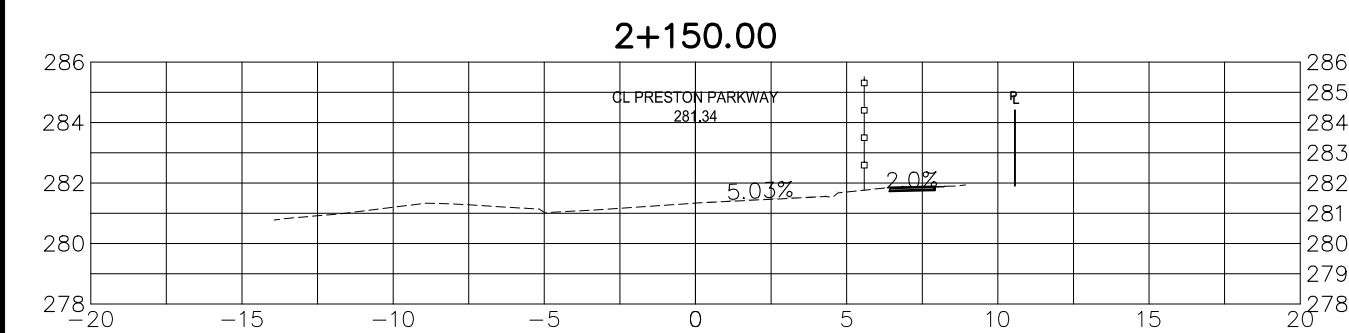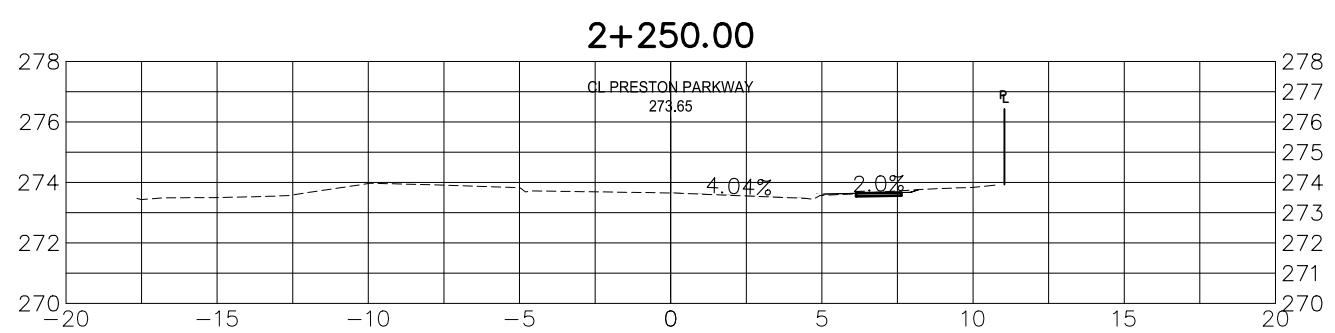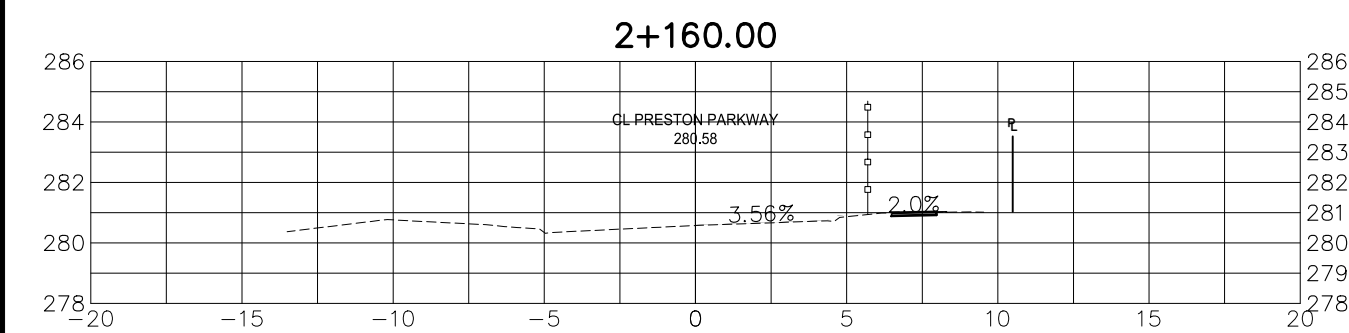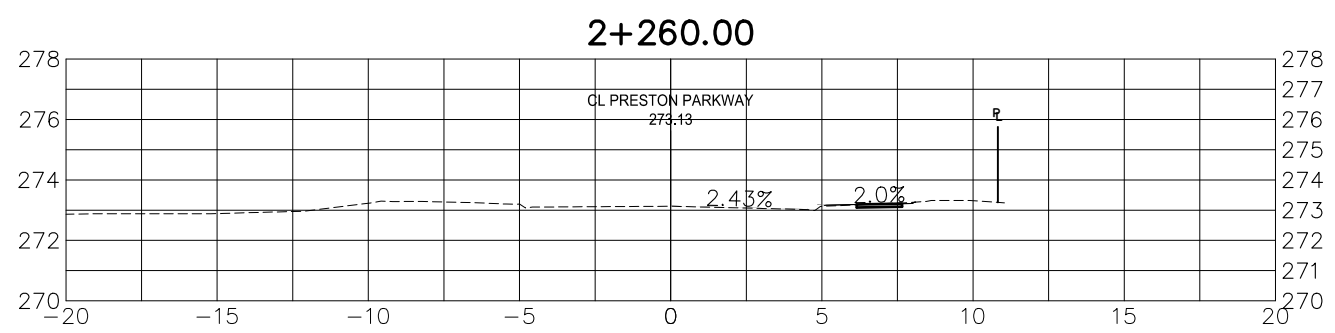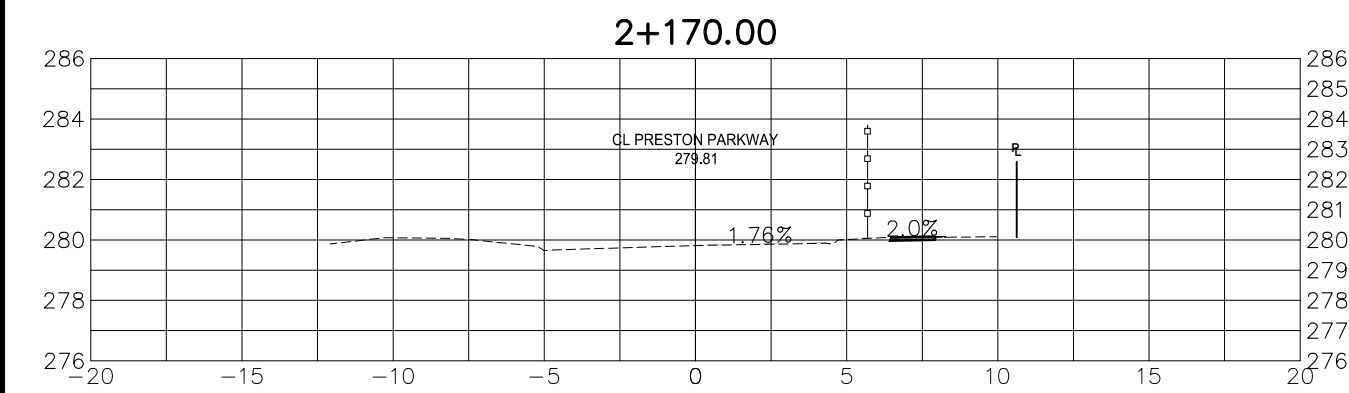

THE PARCEL INFORMATION SHOWN ON THIS MAP IS COMPILED FROM VARIOUS SOURCES & IS NOT WARRANTED AS TO ITS ACCURACY BY THE MUNICIPALITY. USERS ARE REMINDED THAT LOT SIZES & LEGAL DESCRIPTIONS MUST BE CONFIRMED AT THE LAND REGISTRY OFFICE. THIS IS NOT A LEGAL DOCUMENT.

THE POSITION OF POLE LINES, CONDUITS, WATERMANS, SEWERS, & OTHER UNDERGROUND & ABOVE GROUND UTILITIES & STRUCTURES IS NOT NECESSARILY SHOWN ON THE CONTRACT DRAWINGS & WHERE SHOWN, THE ACCURACY OF POSITION IS NOT GUARANTEED. BEFORE STARTING WORK, THE CONTRACTOR SHALL INFORM HIMSELF OF THE EXACT LOCATION OF ALL SUCH UTILITIES & STRUCTURES & SHALL ASSUME ALL LIABILITY FOR DAMAGE TO THEM.

2.	ISSUED FOR PUBLIC MEETING	S.J.P.	04/16/2024
1.	ISSUED FOR 30% DESIGN	S.J.P.	03/25/2024
REVISION		BY	DATE

STAMP

SURVEY DATA:	DRAWING INFORMATION:
SURVEY BY: MF	DRAWN BY: R.M.
2021-10-13	DATE: 2024-03-25
FIELD BOOK: 10945A	DESIGN BY: S.J.P.
REQUISITION NO: 10945A	DATE:
CHECKED BY:	CHECKED BY: DATE:



PRESTON PKWY FOUNTAIN ST S. TO WOODS LANE STA. 2+090 TO STA. 2+280 - SECTIONS PLAN -	
DATE OF CONSTRUCTION: XX/XX/XX	PROJECT ID: 423159
SCALE: HORIZONTAL: 1:250 VERTICAL:	DRAWING NO: 4