



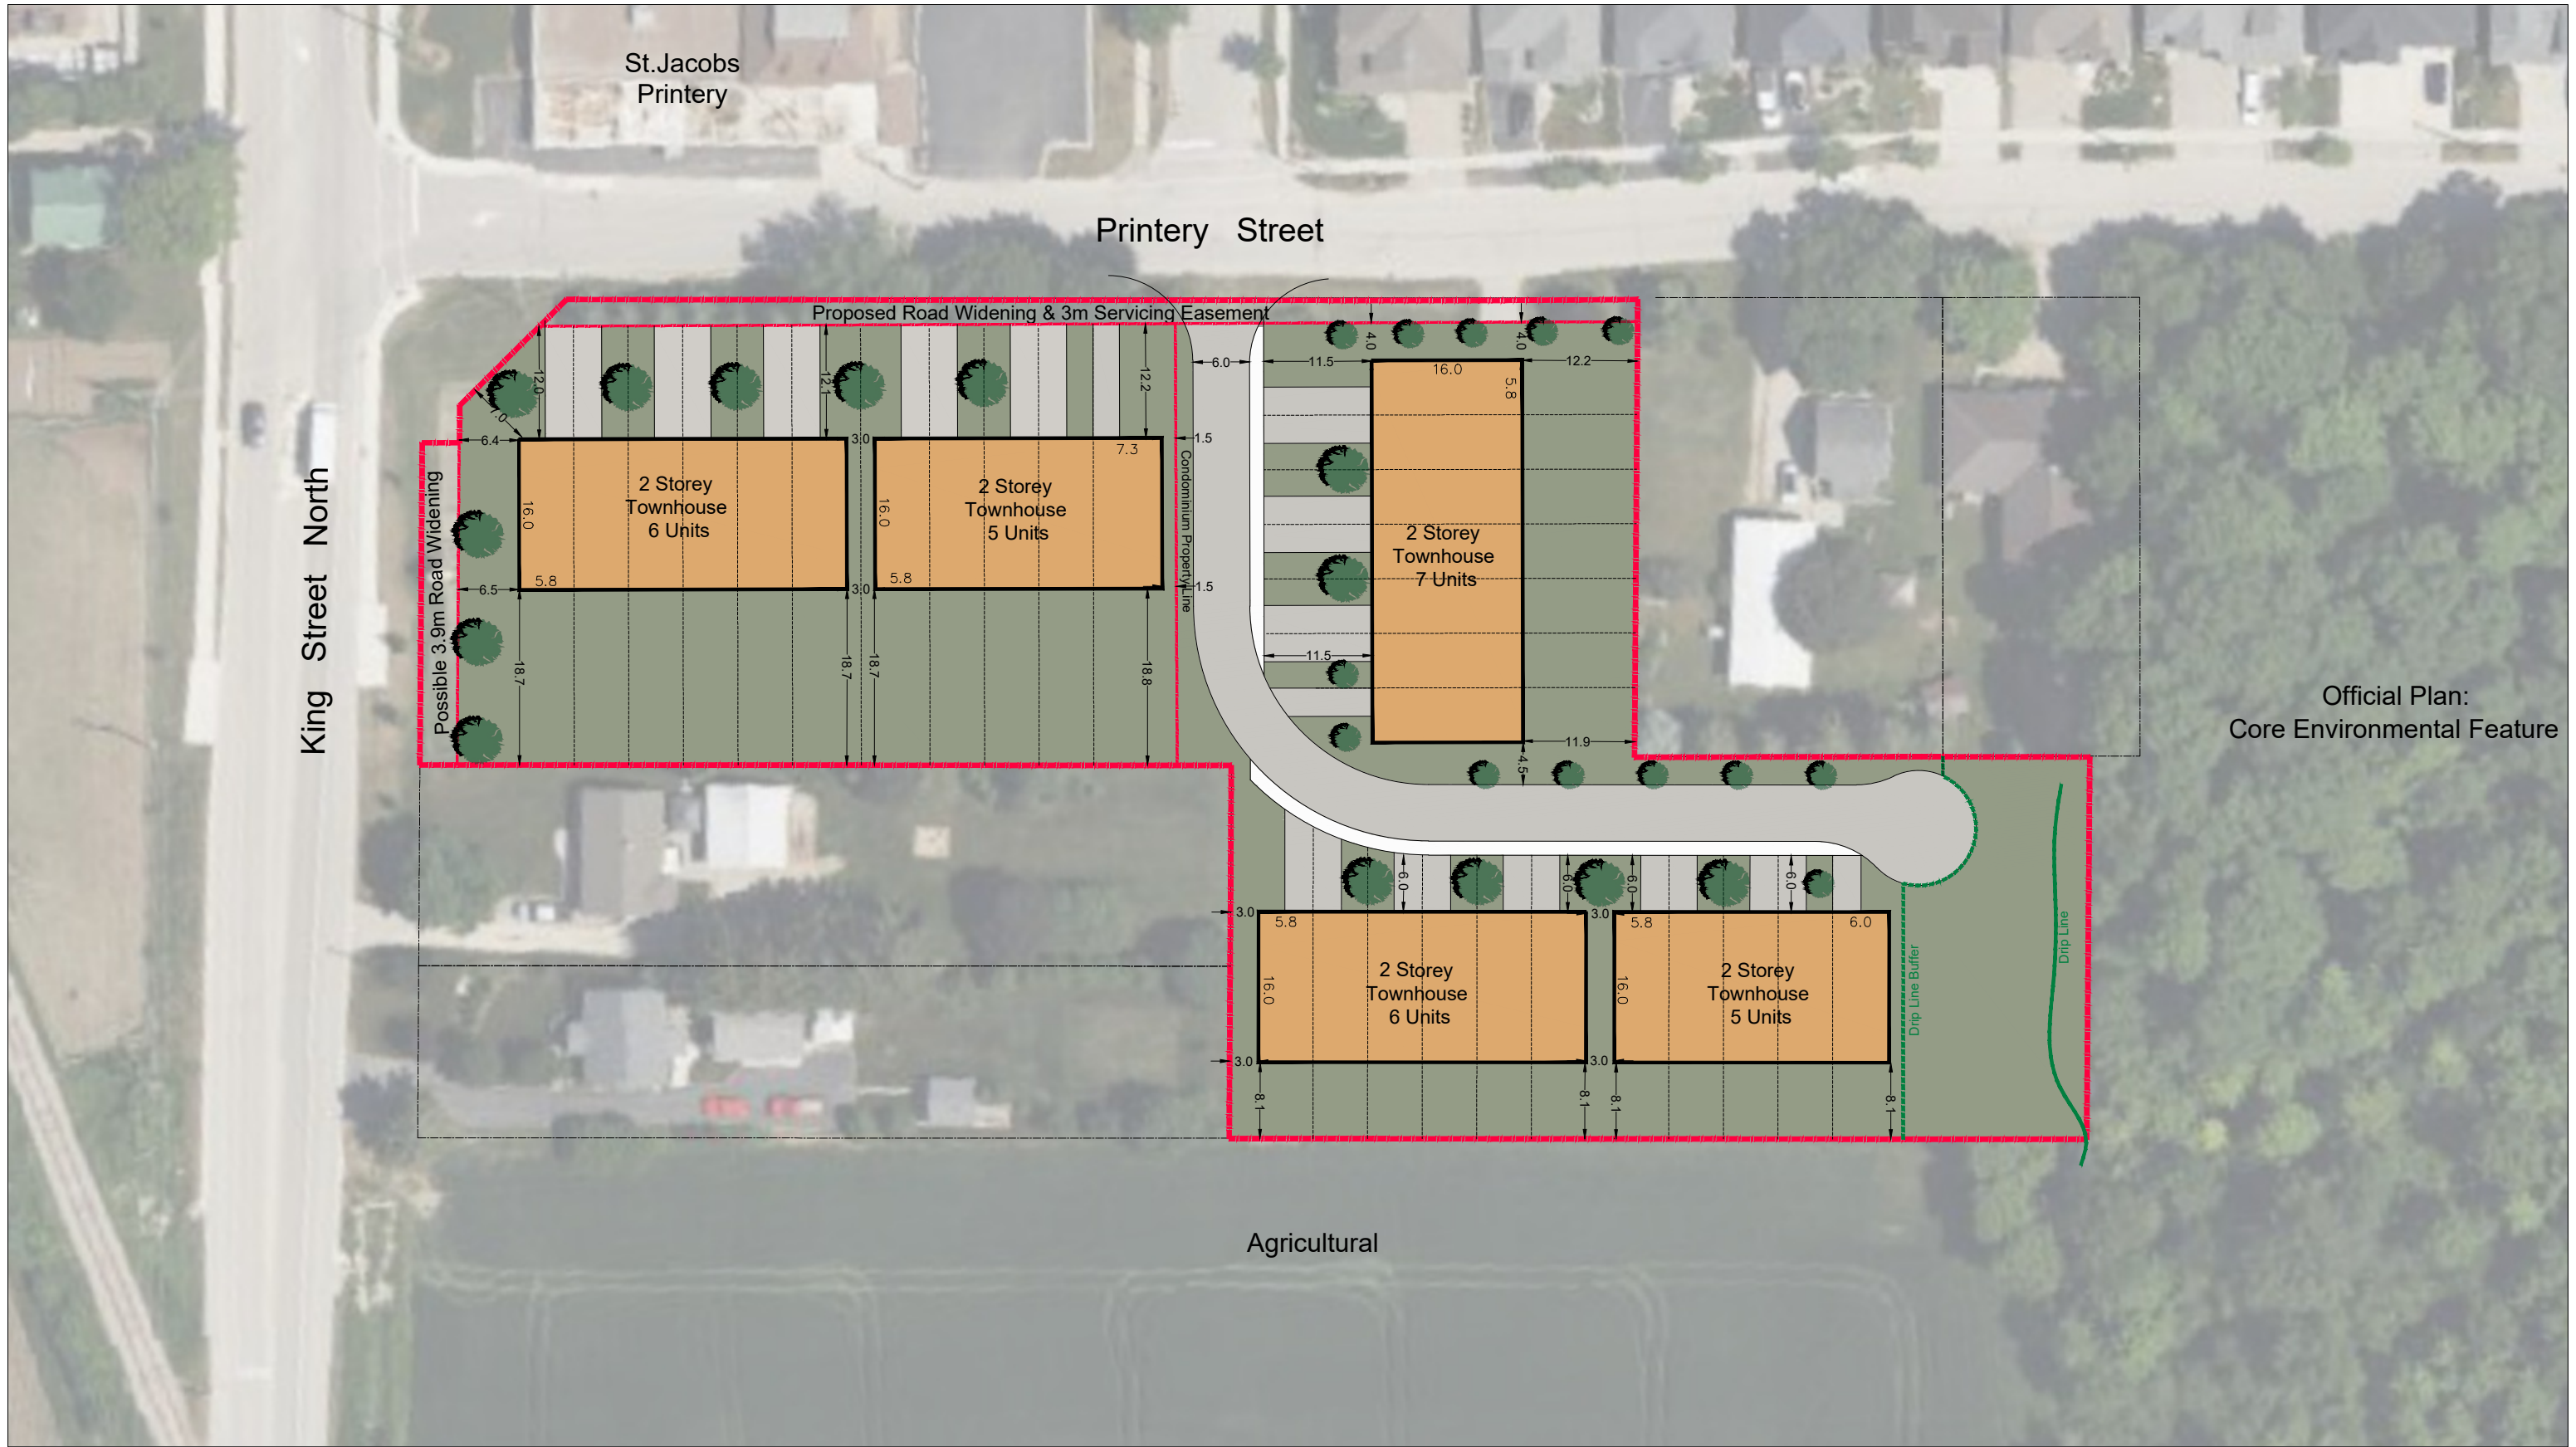

DEVELOPMENT CONCEPT

1128 & 1134 Printery Street, St. Jacobs

Site Area: 9,915m²
Units: 29 Units
Unit Size : 92.8m²

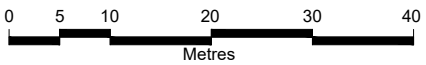

NOTE: This concept should be considered as a preliminary demonstration model that illustrates an 'order of magnitude' development scenario for the site. The number of units, floor area and parking supply are approximate and subject to more detailed design as well as municipal planning approvals.

Scale 1:750 | August 18, 2025 | Project No.: 21306 | Drawn By: EF

