
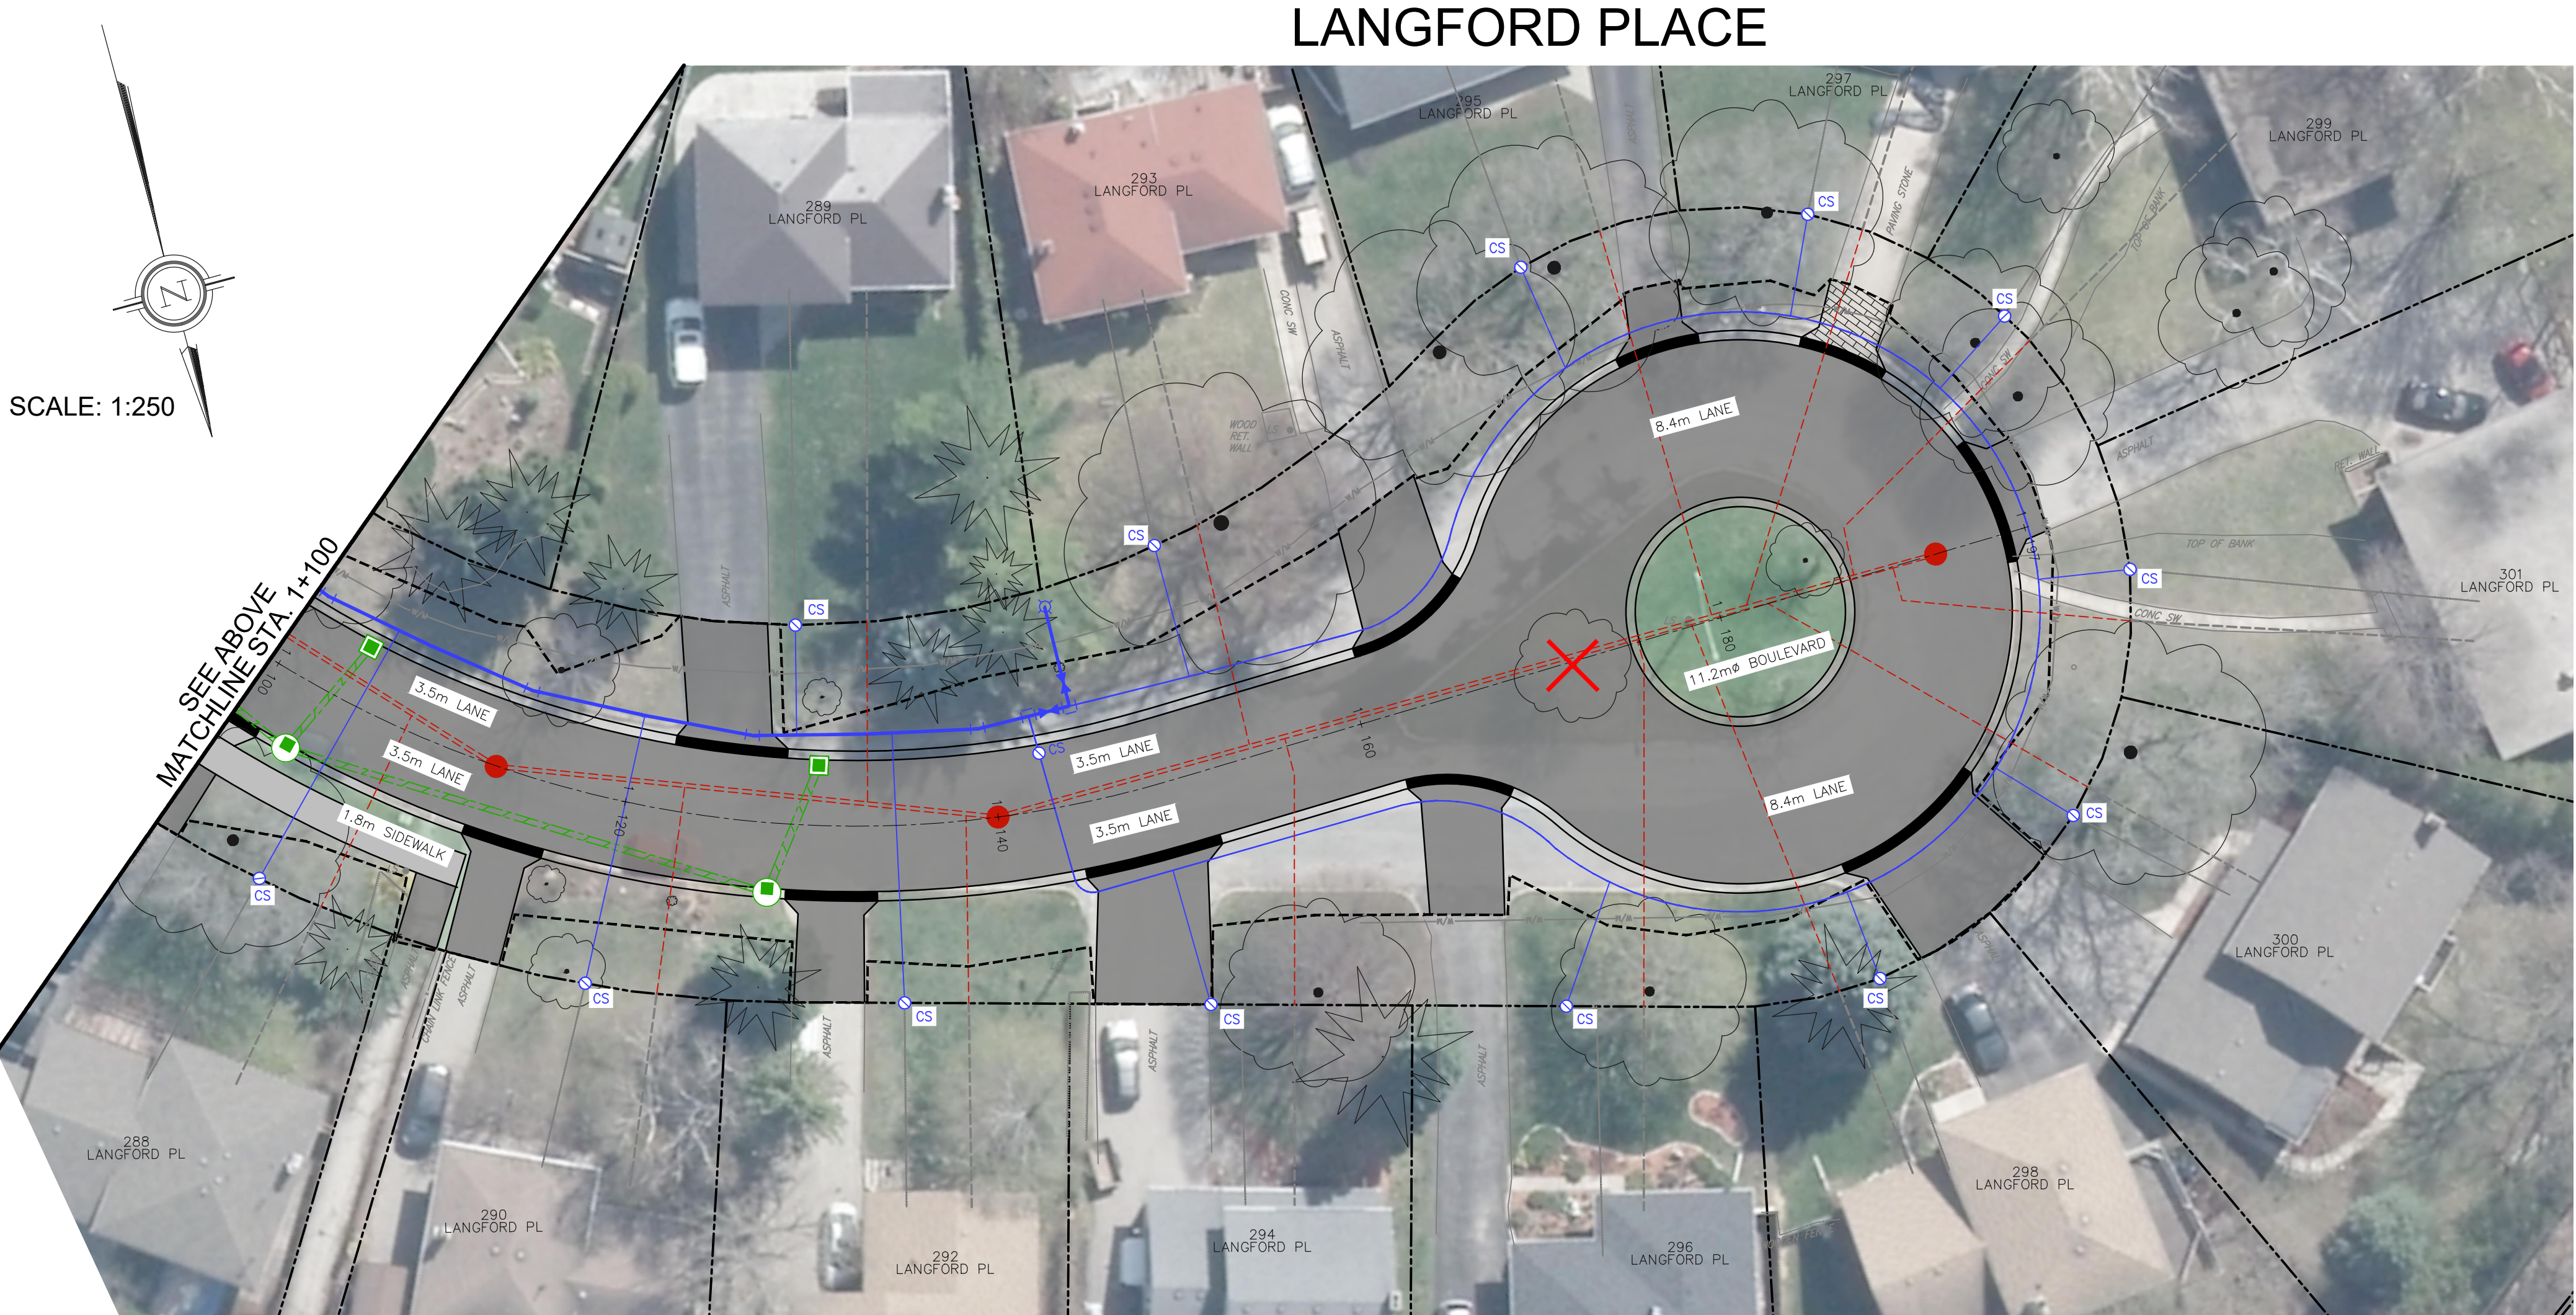
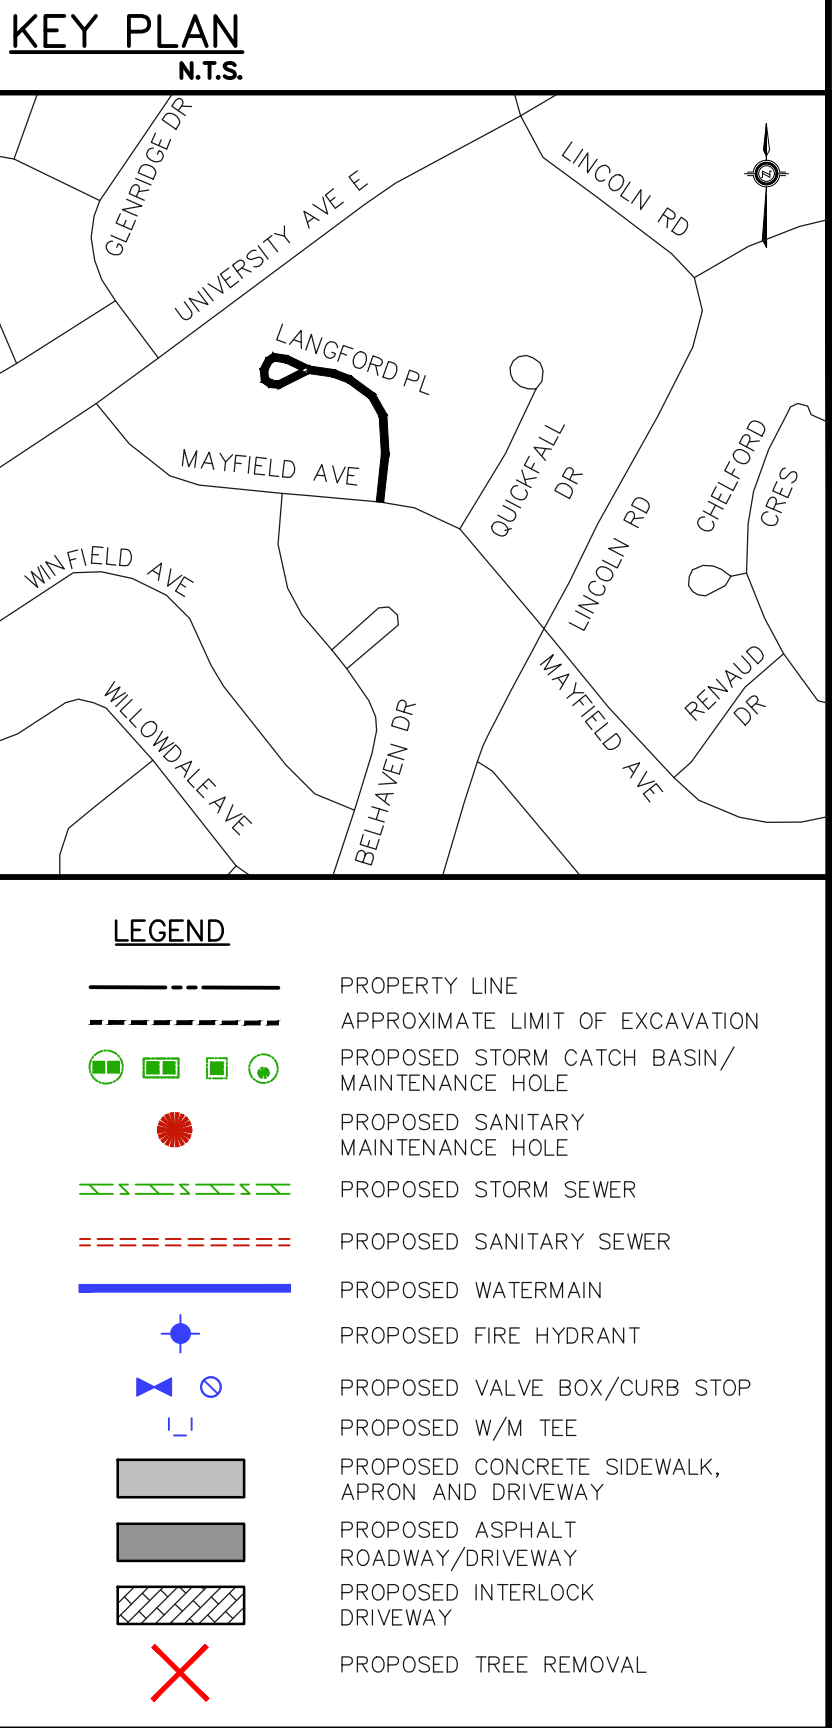
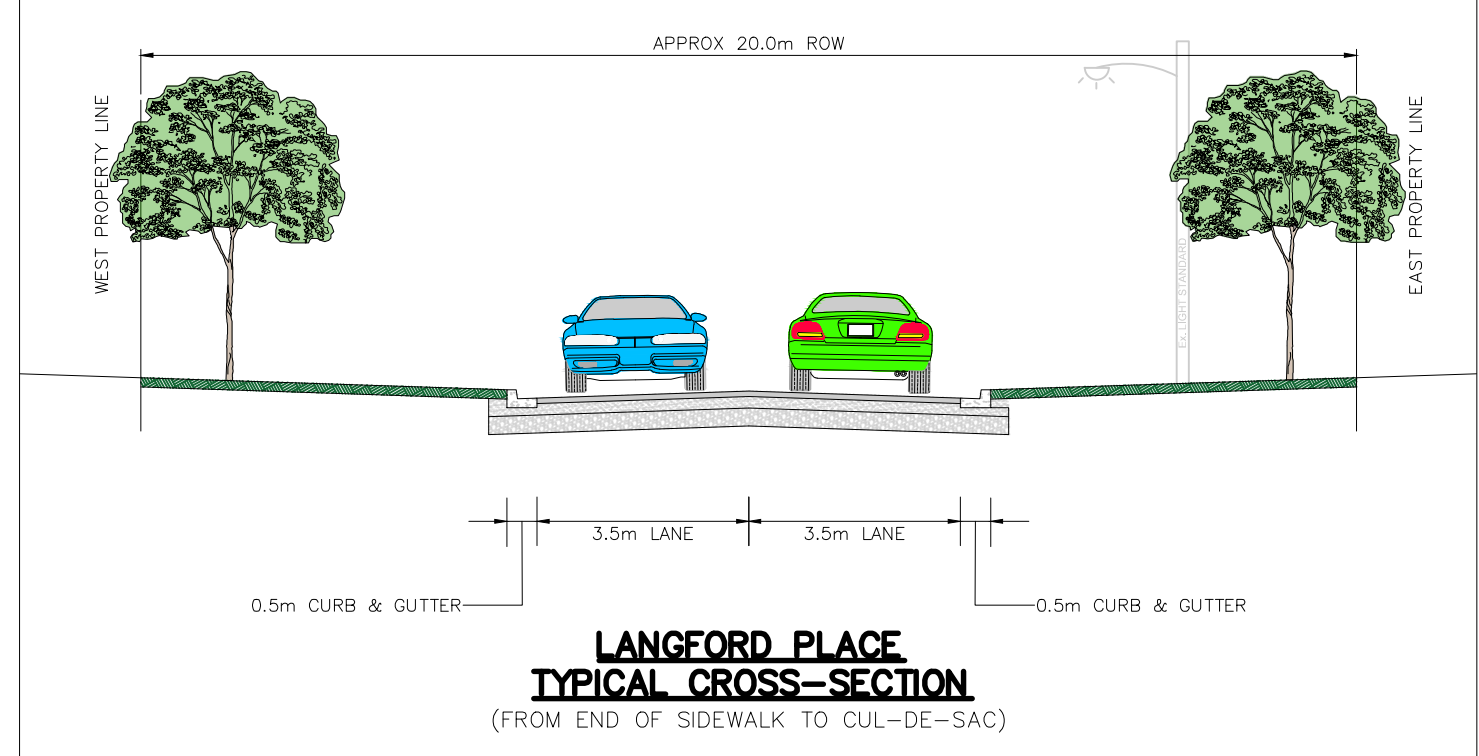
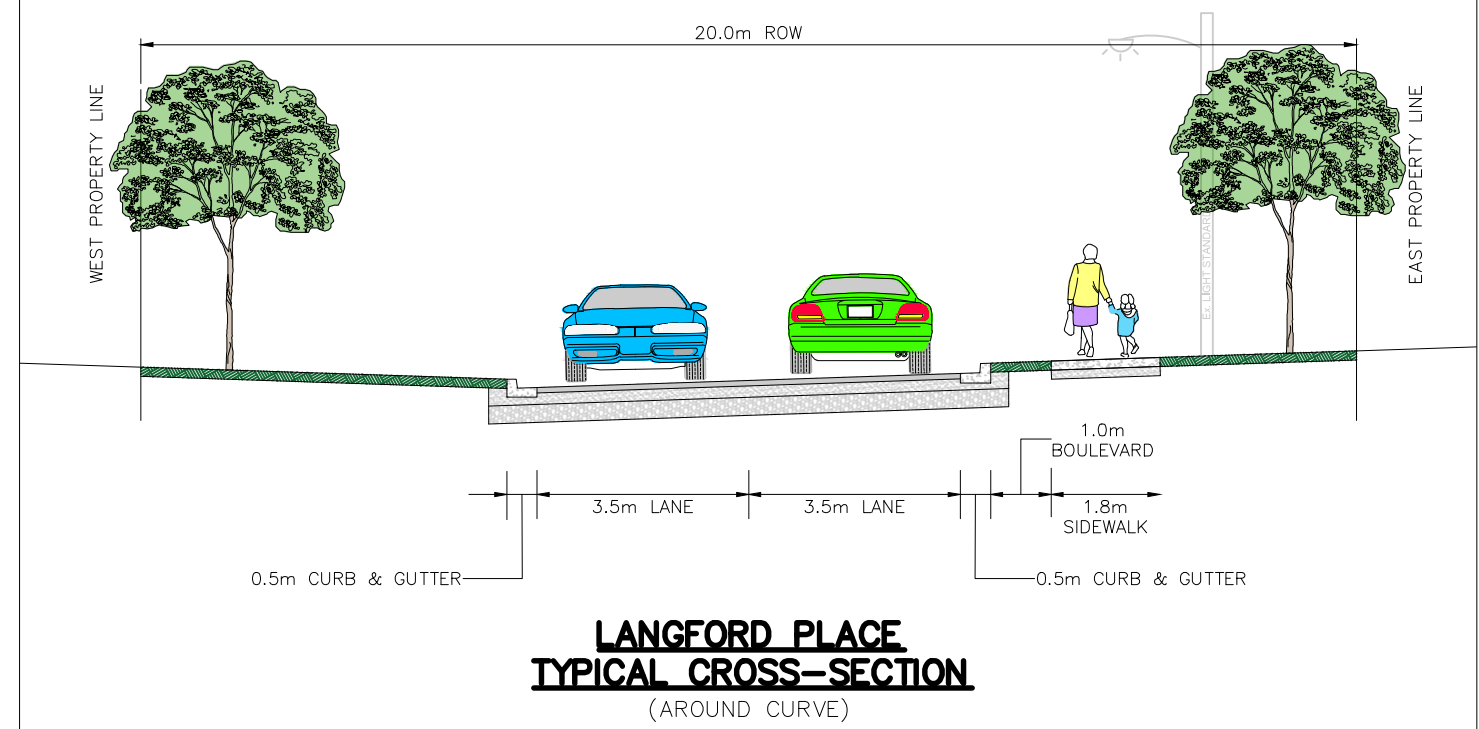
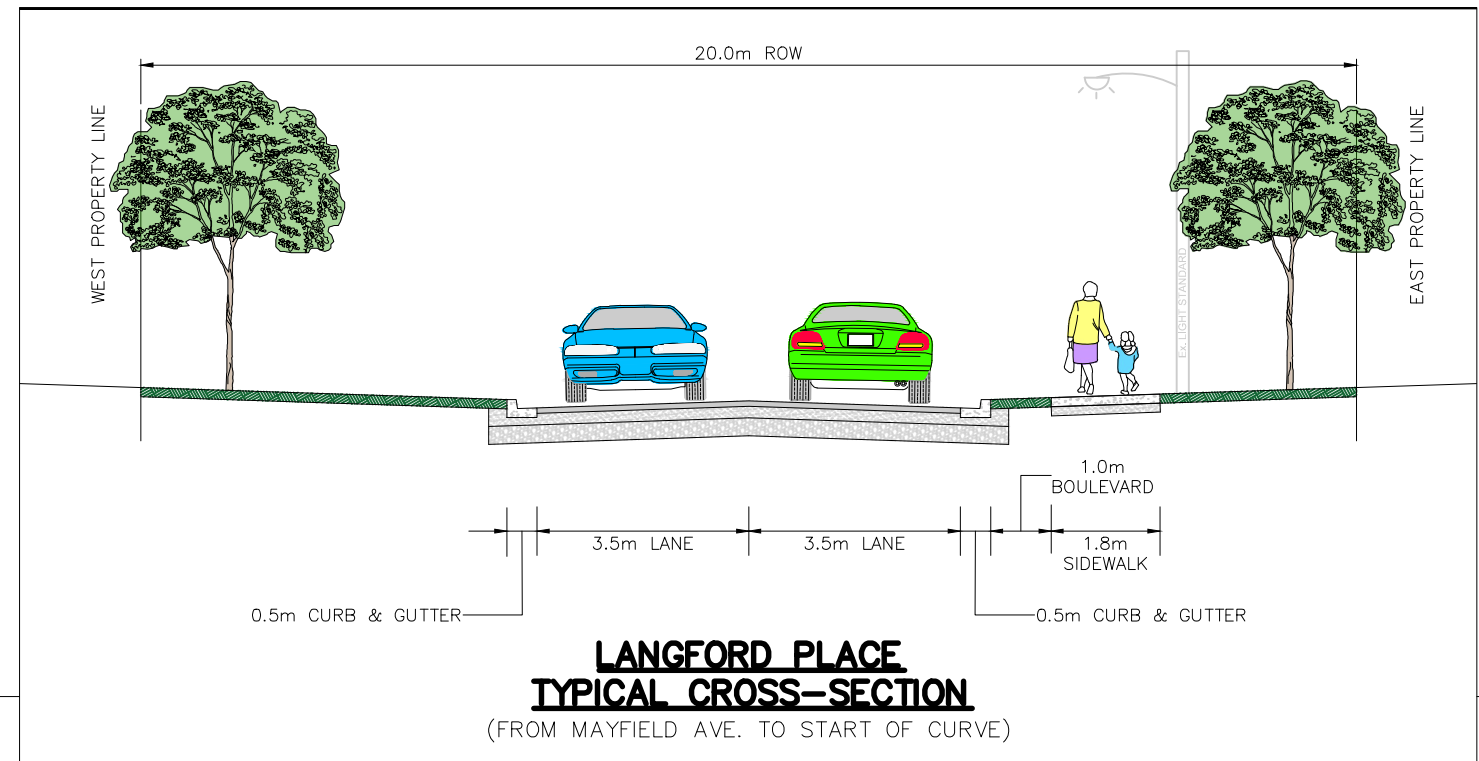


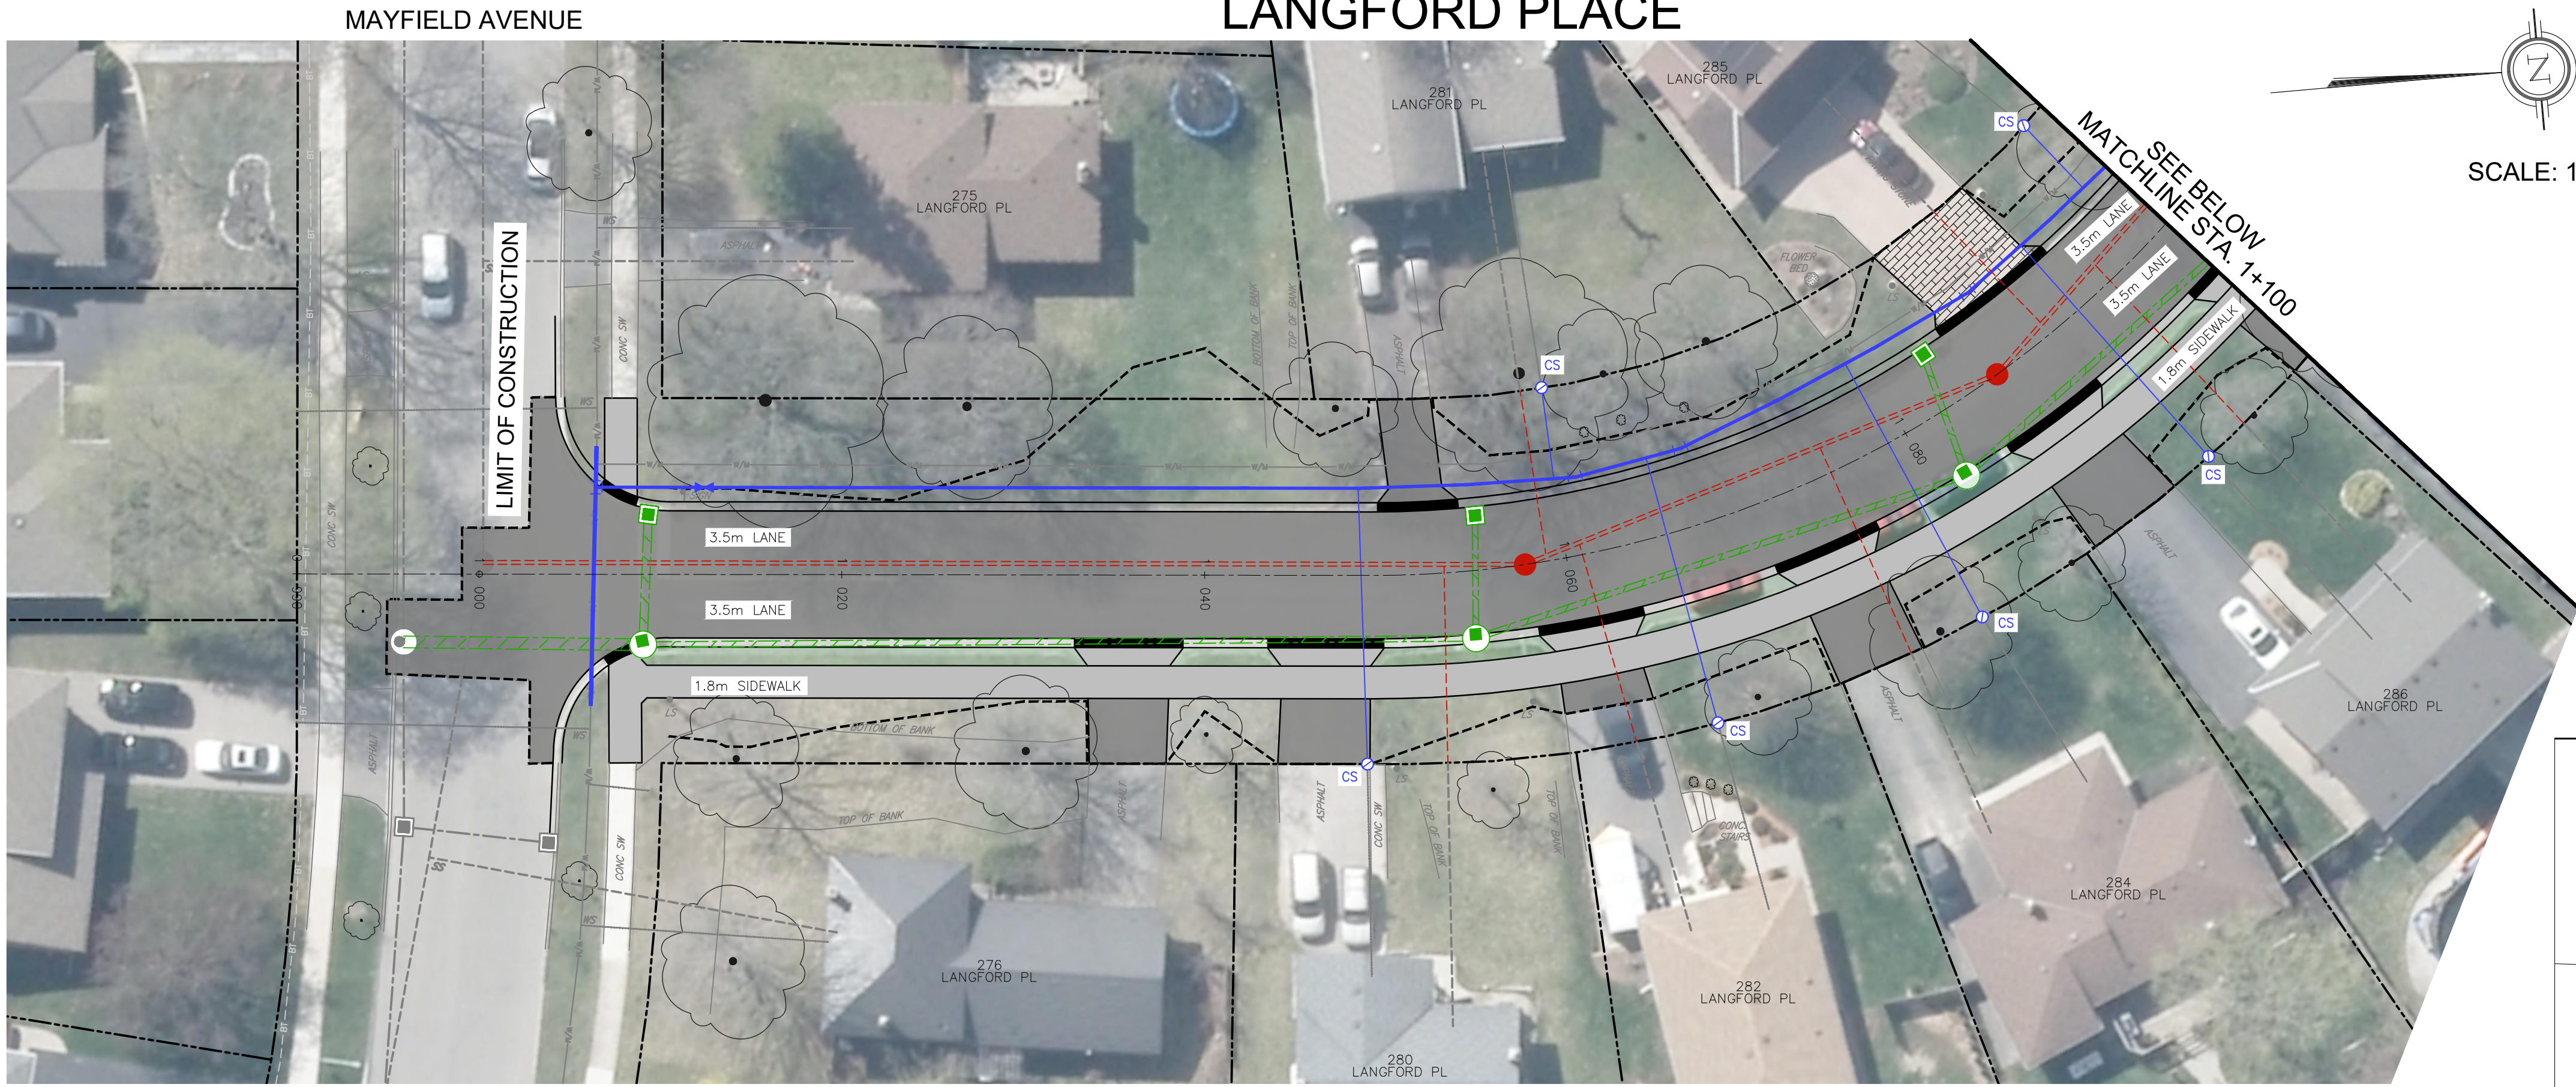

ARCADIS

410 Albert Street - Suite 101
Waterloo ON N2L 3V3 Canada
tel 519 585 2255
www.arcadis.com

THE CITY OF
Waterloo

**LANGFORD PLACE
RECONSTRUCTION**