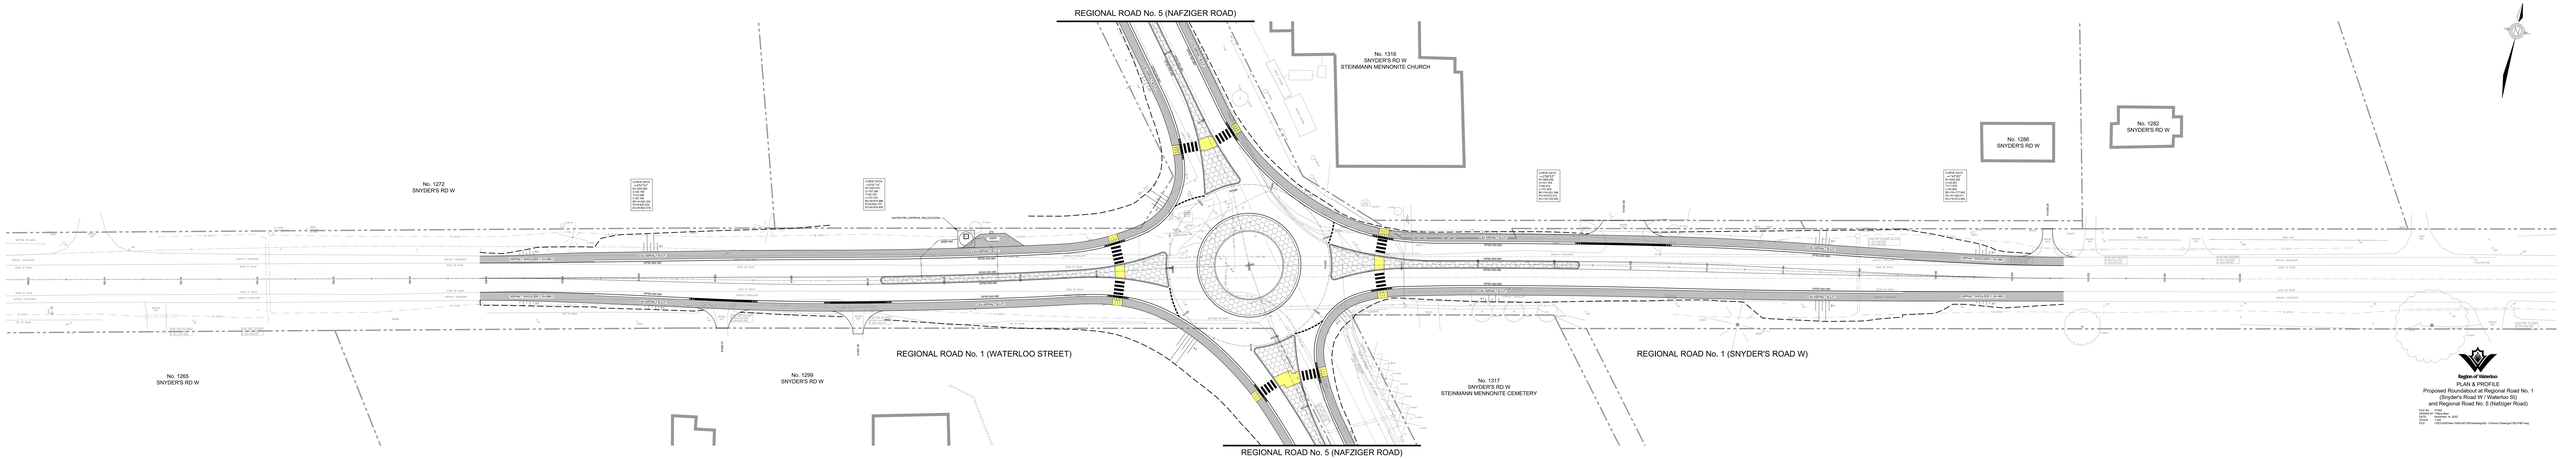

Region of Waterloo

PLAN & PROFILE
Proposed Roundabout at Regional Road No. 1
(Snyder's Road W / Waterloo St)
and Regional Road No. 5 (Nafziger Road)

FILE No. : 21-06
SCALE : 1:500 H 1:50 V
DATE : February 2022
DWG. No. : 1
FILE : C:\ROADWAY\Plan\Profile\Plan\Drawing\06 - Contract Drawings\1700-PAP.dwg

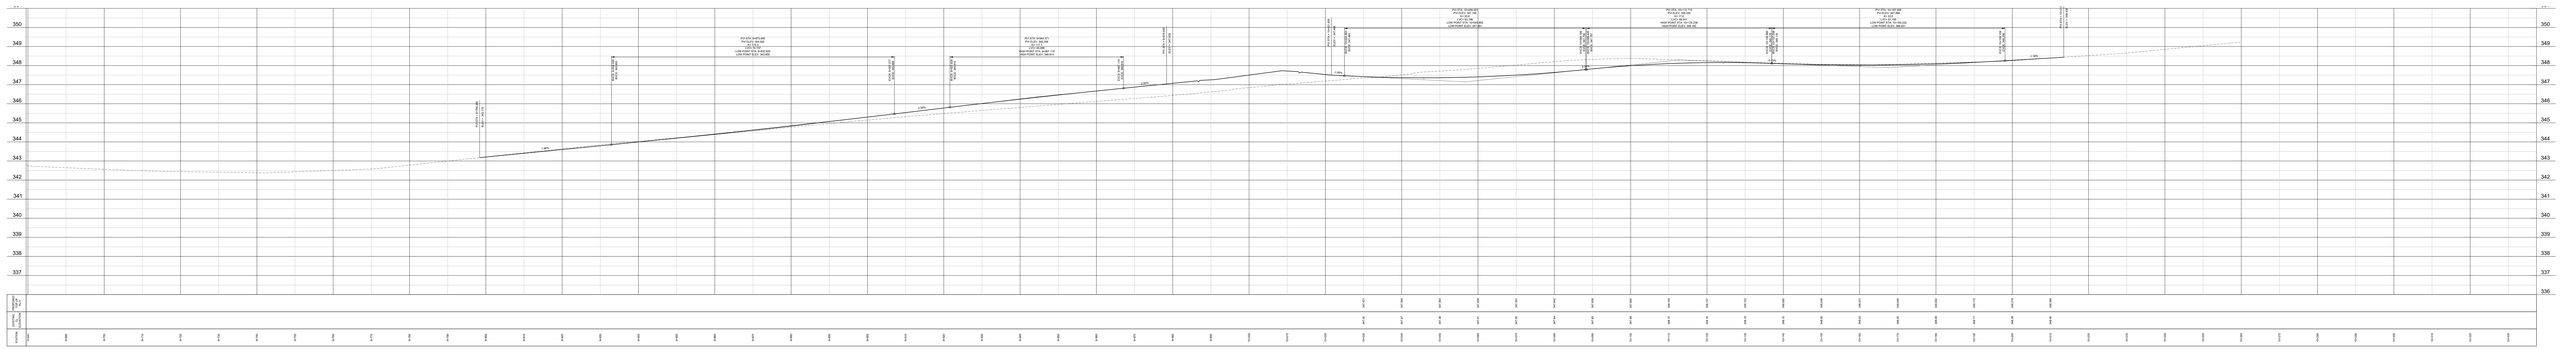
350
349
348
347
346
345
344
343
342
341
340
339
338
337
336
